


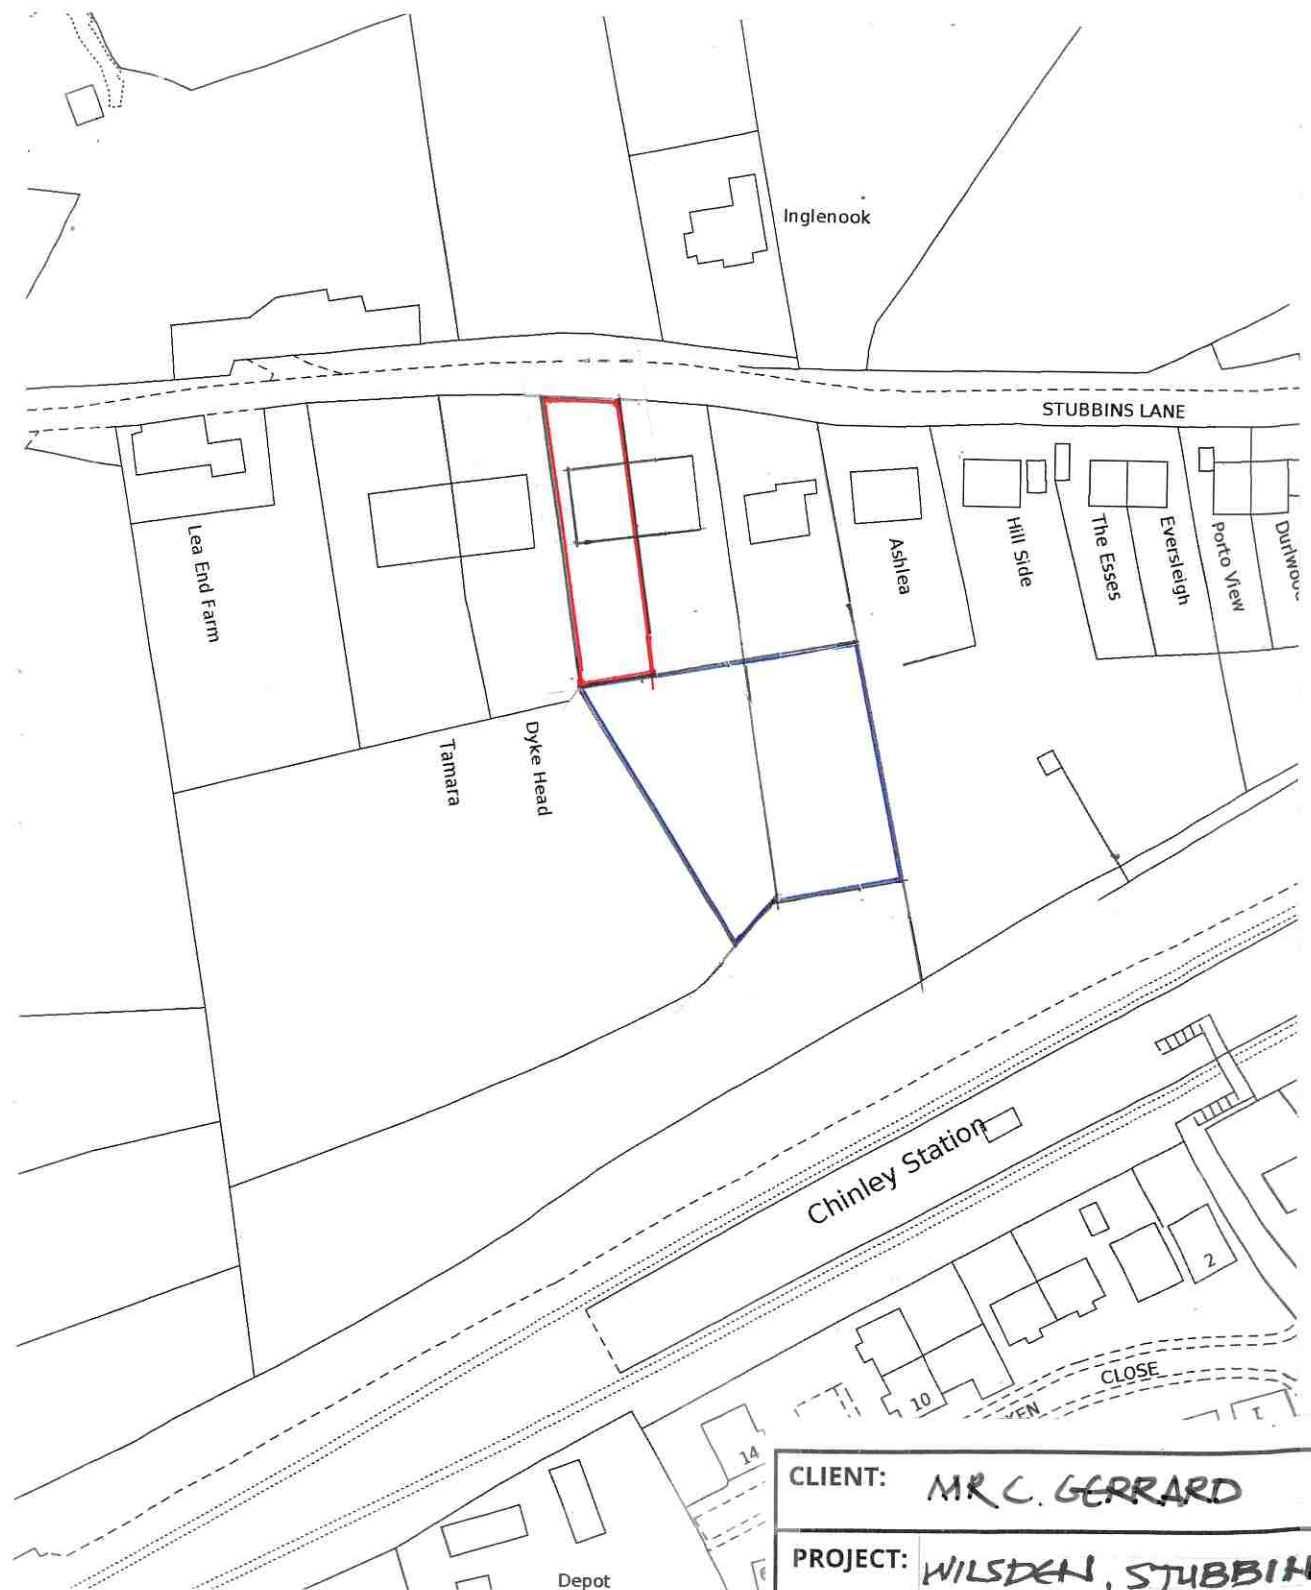

CLIENT: MR C. GERRARD

PROJECT: WILSDEN, STUBBINS LANE, CHINLEY

TITLE: LOCATION PLAN

A P DESIGN
 ARCHITECTS AND PLANNING CONSULTANTS
 4 KINDER VIEW, NEW MILLS, HIGH PEAK, SK22 4DB
 TEL: 01663 742169
 MOB: 0781 461 2970

SCALE:

1:1250

DRAWING NO:

05

REV:

A