
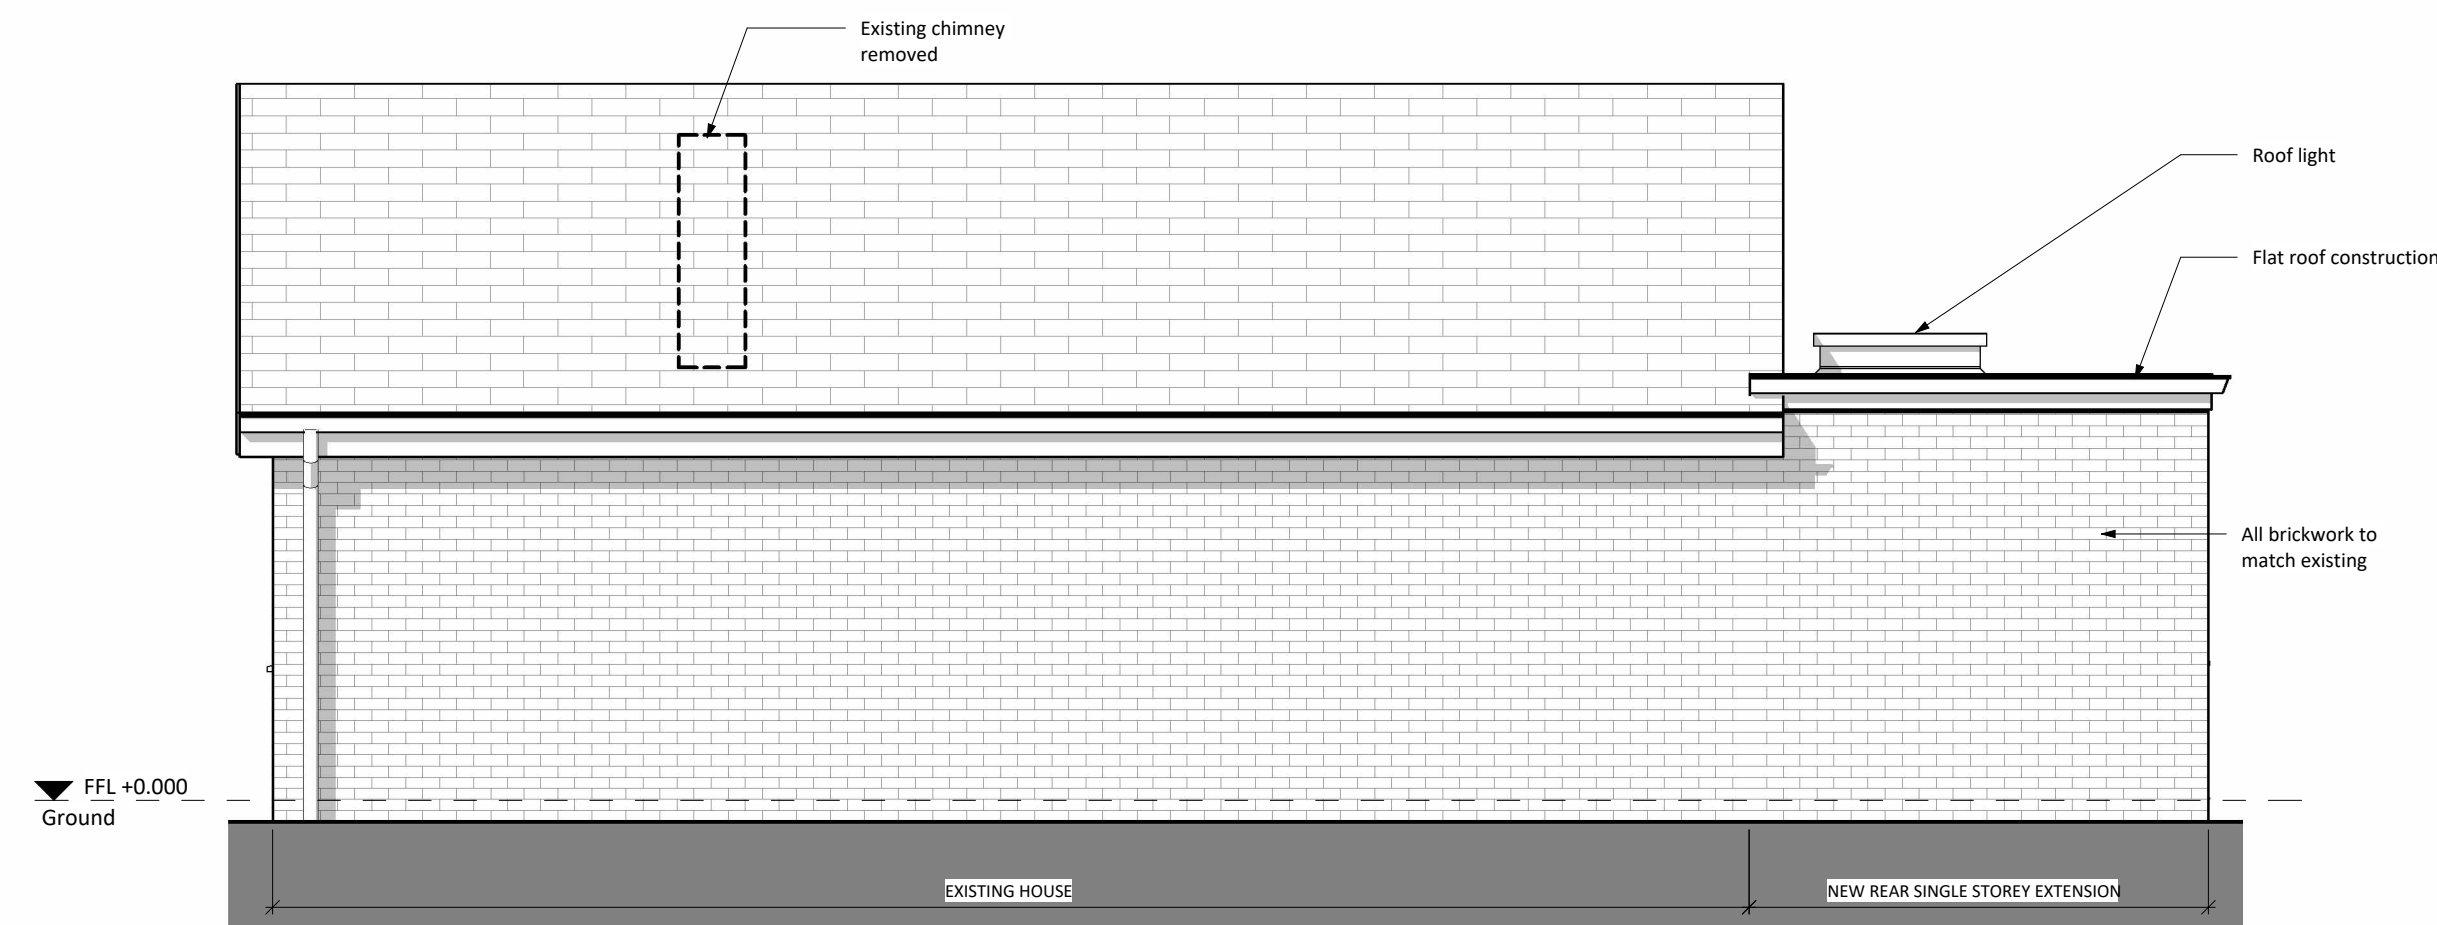
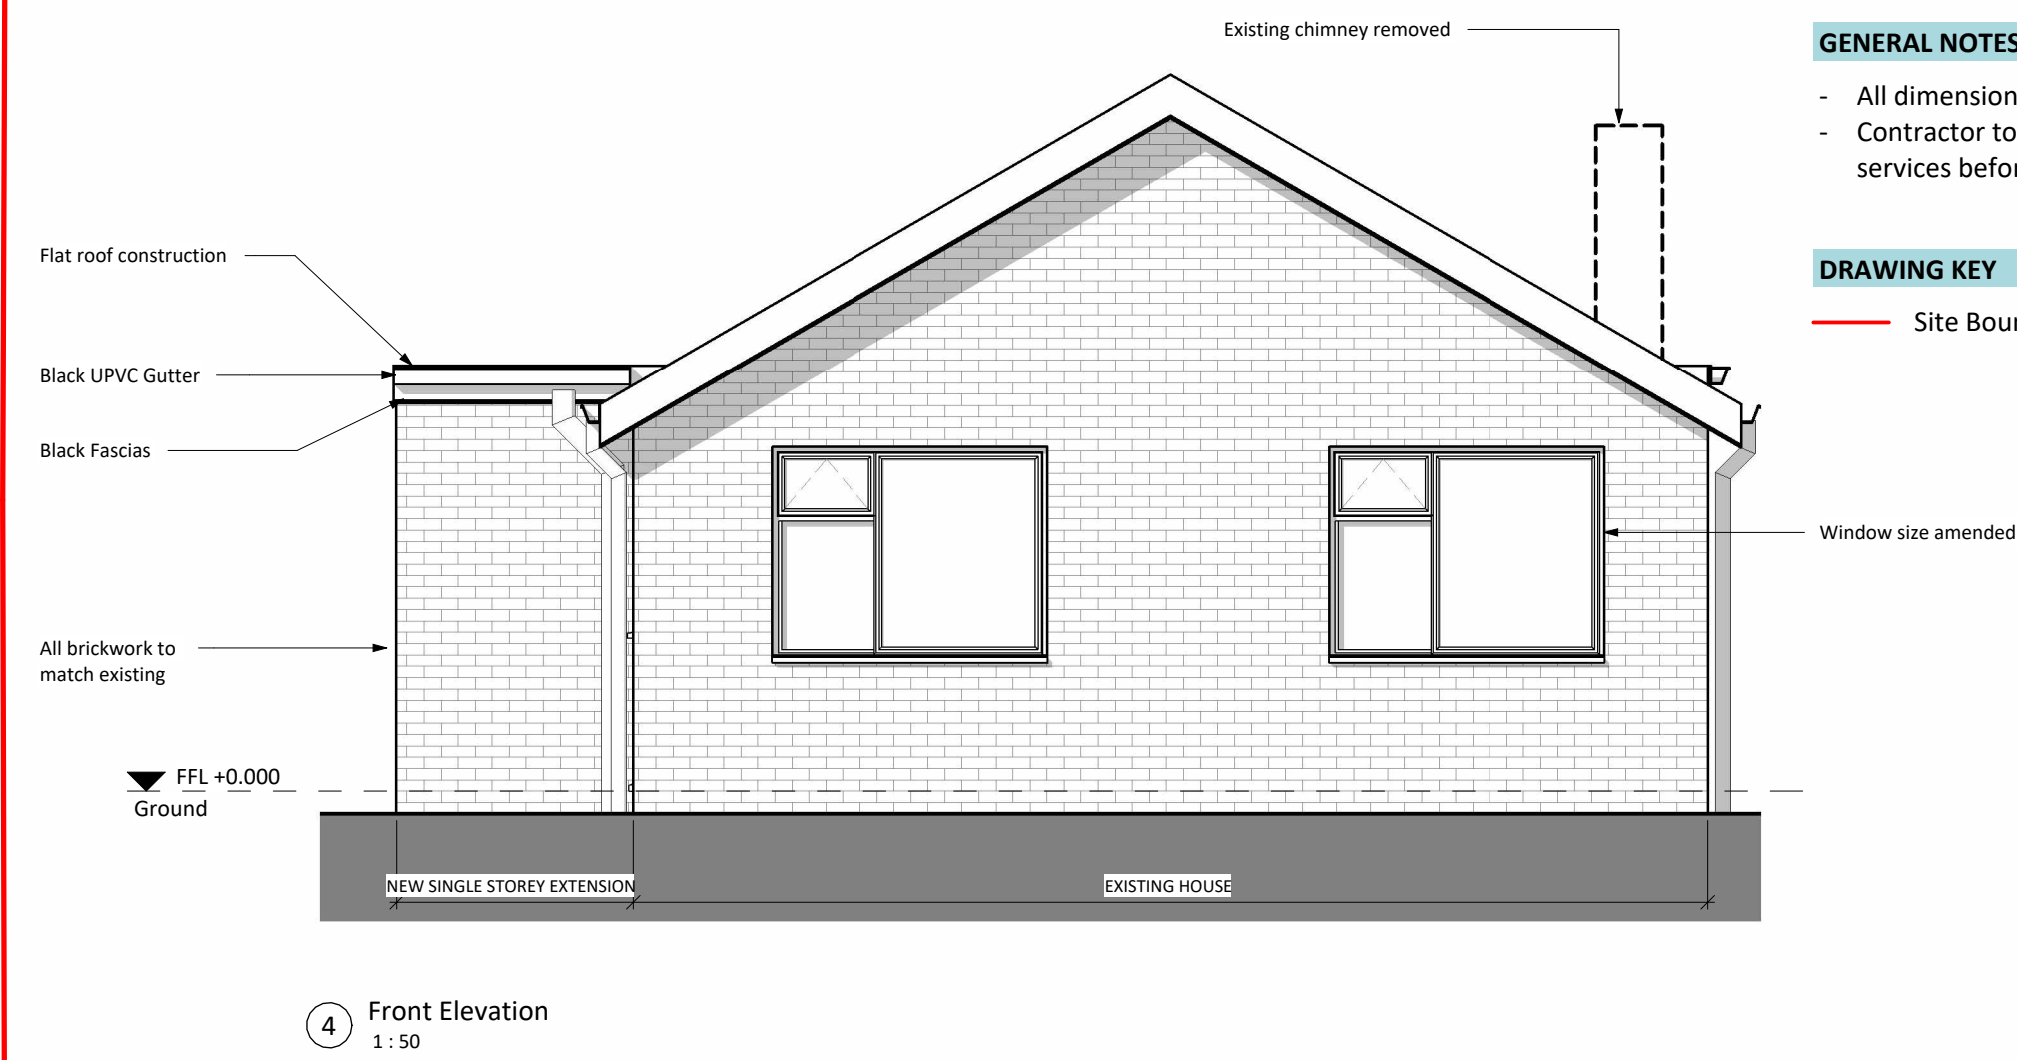
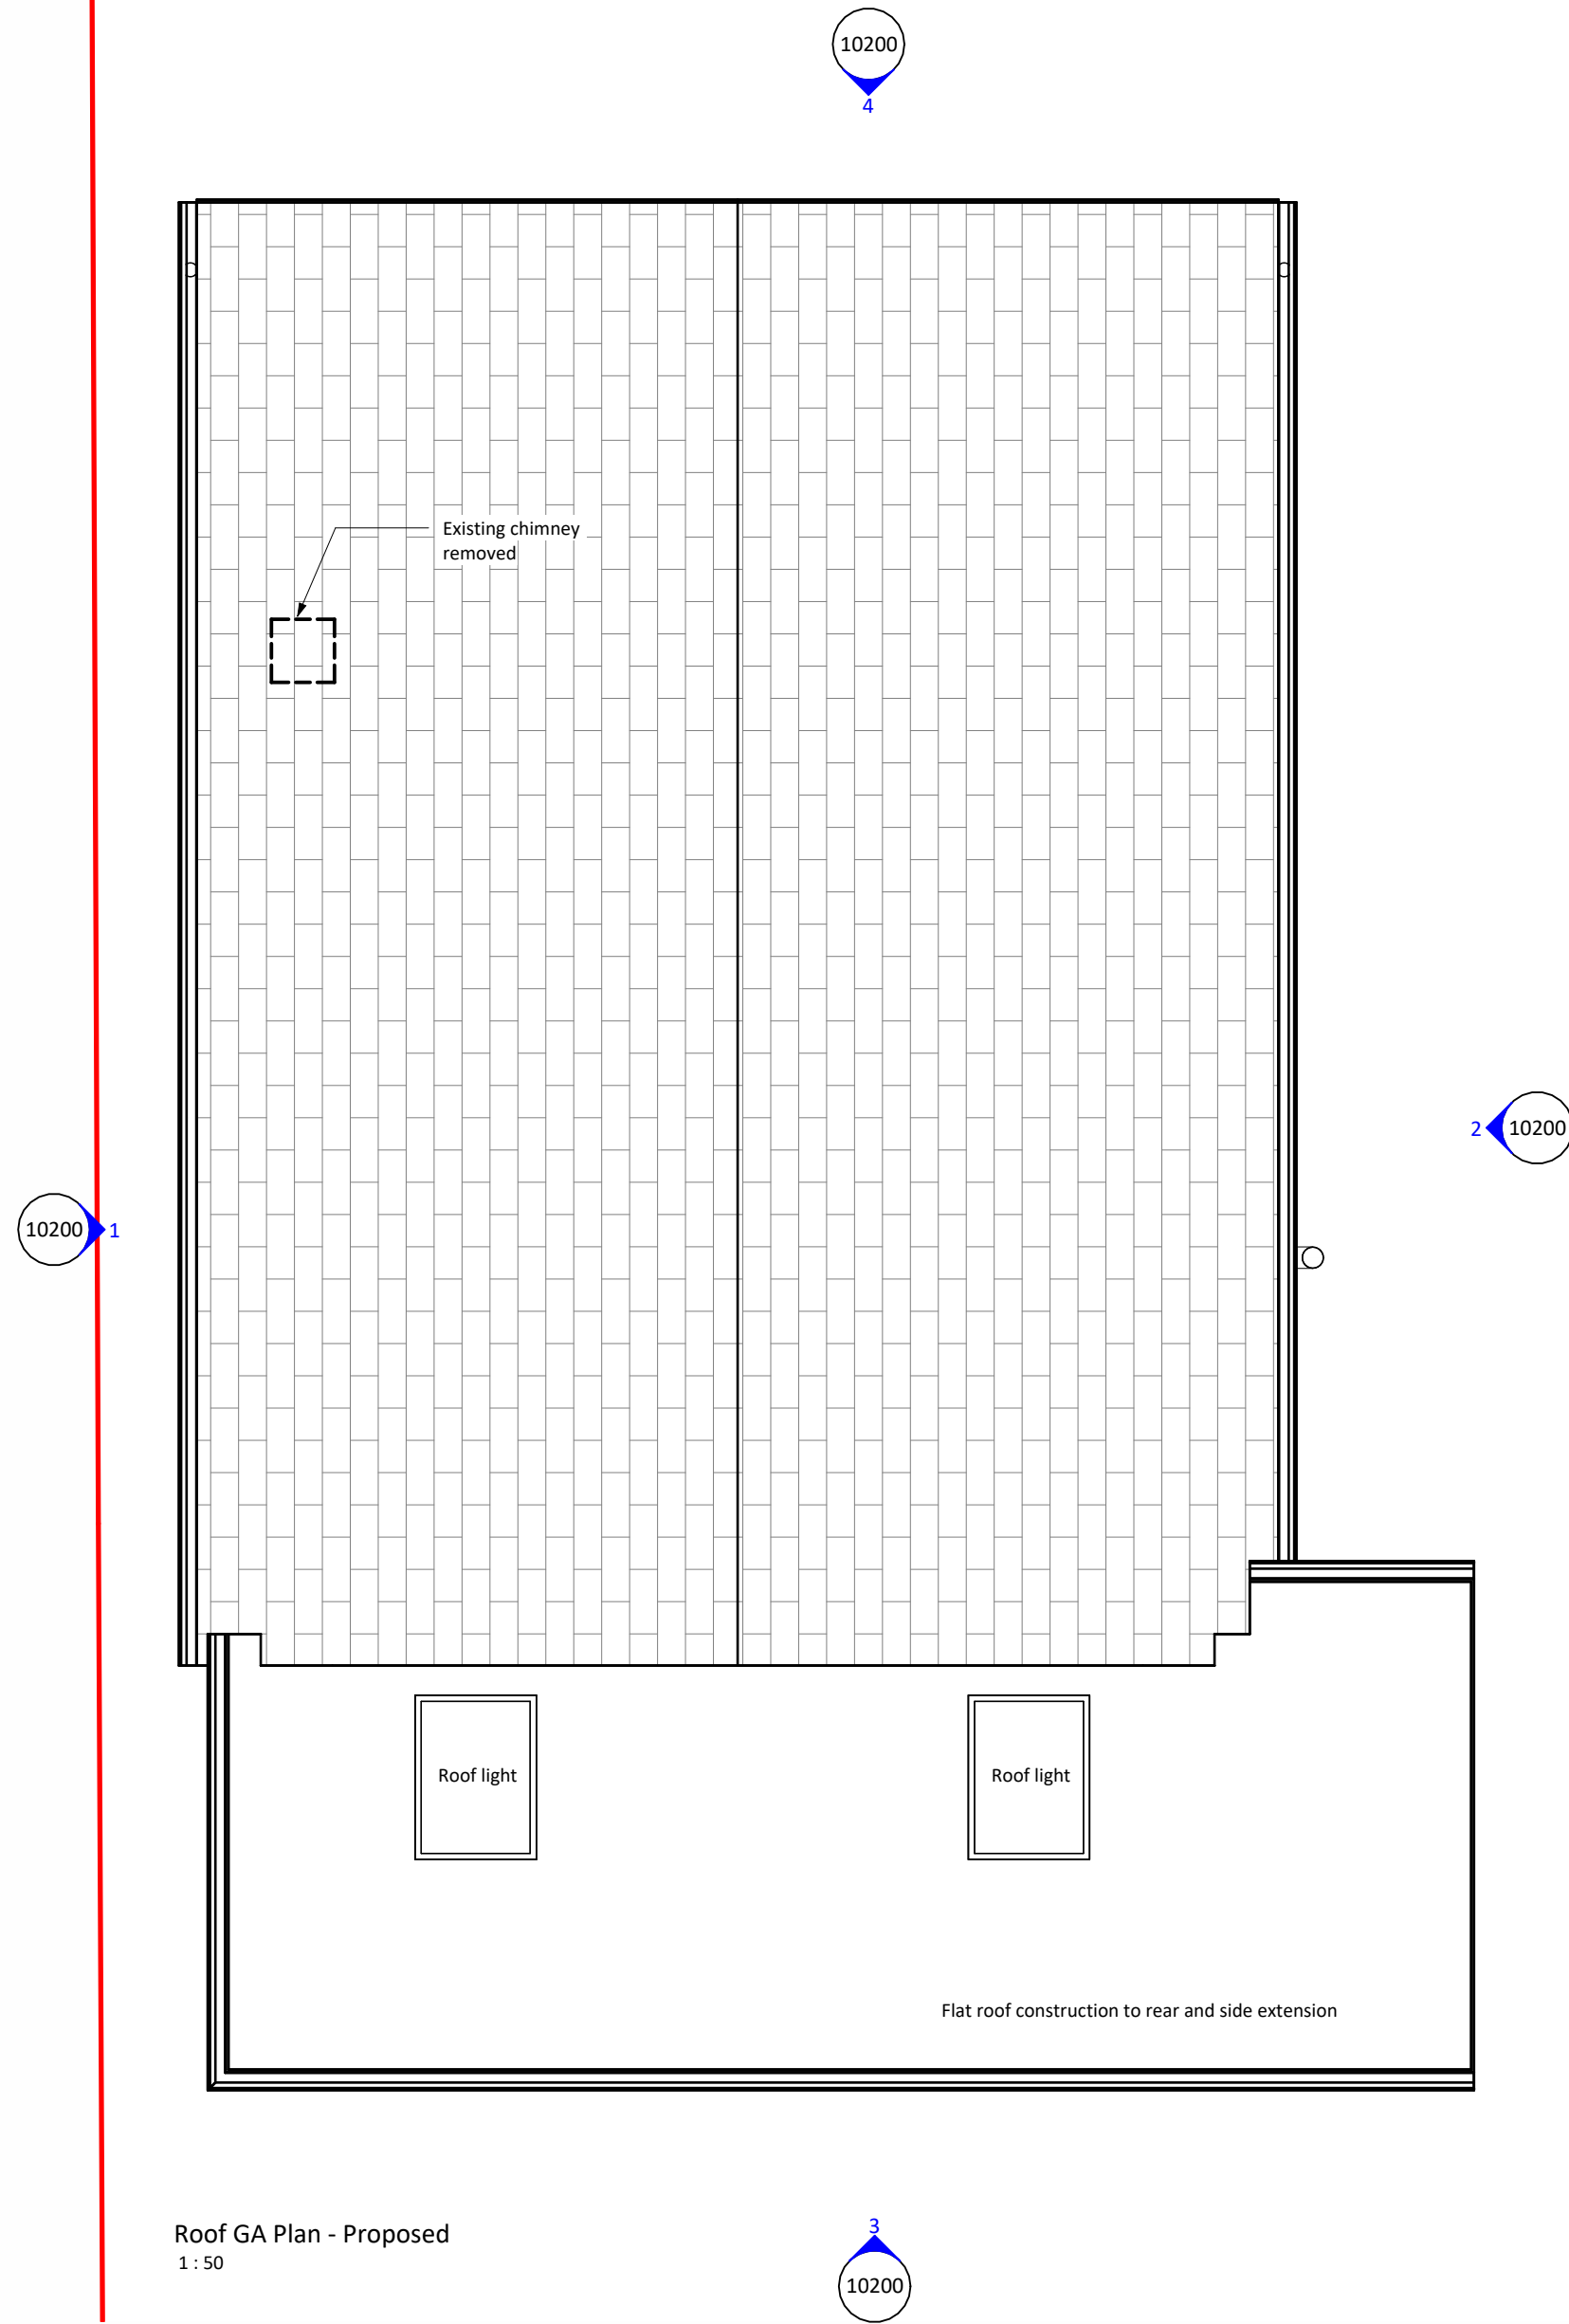


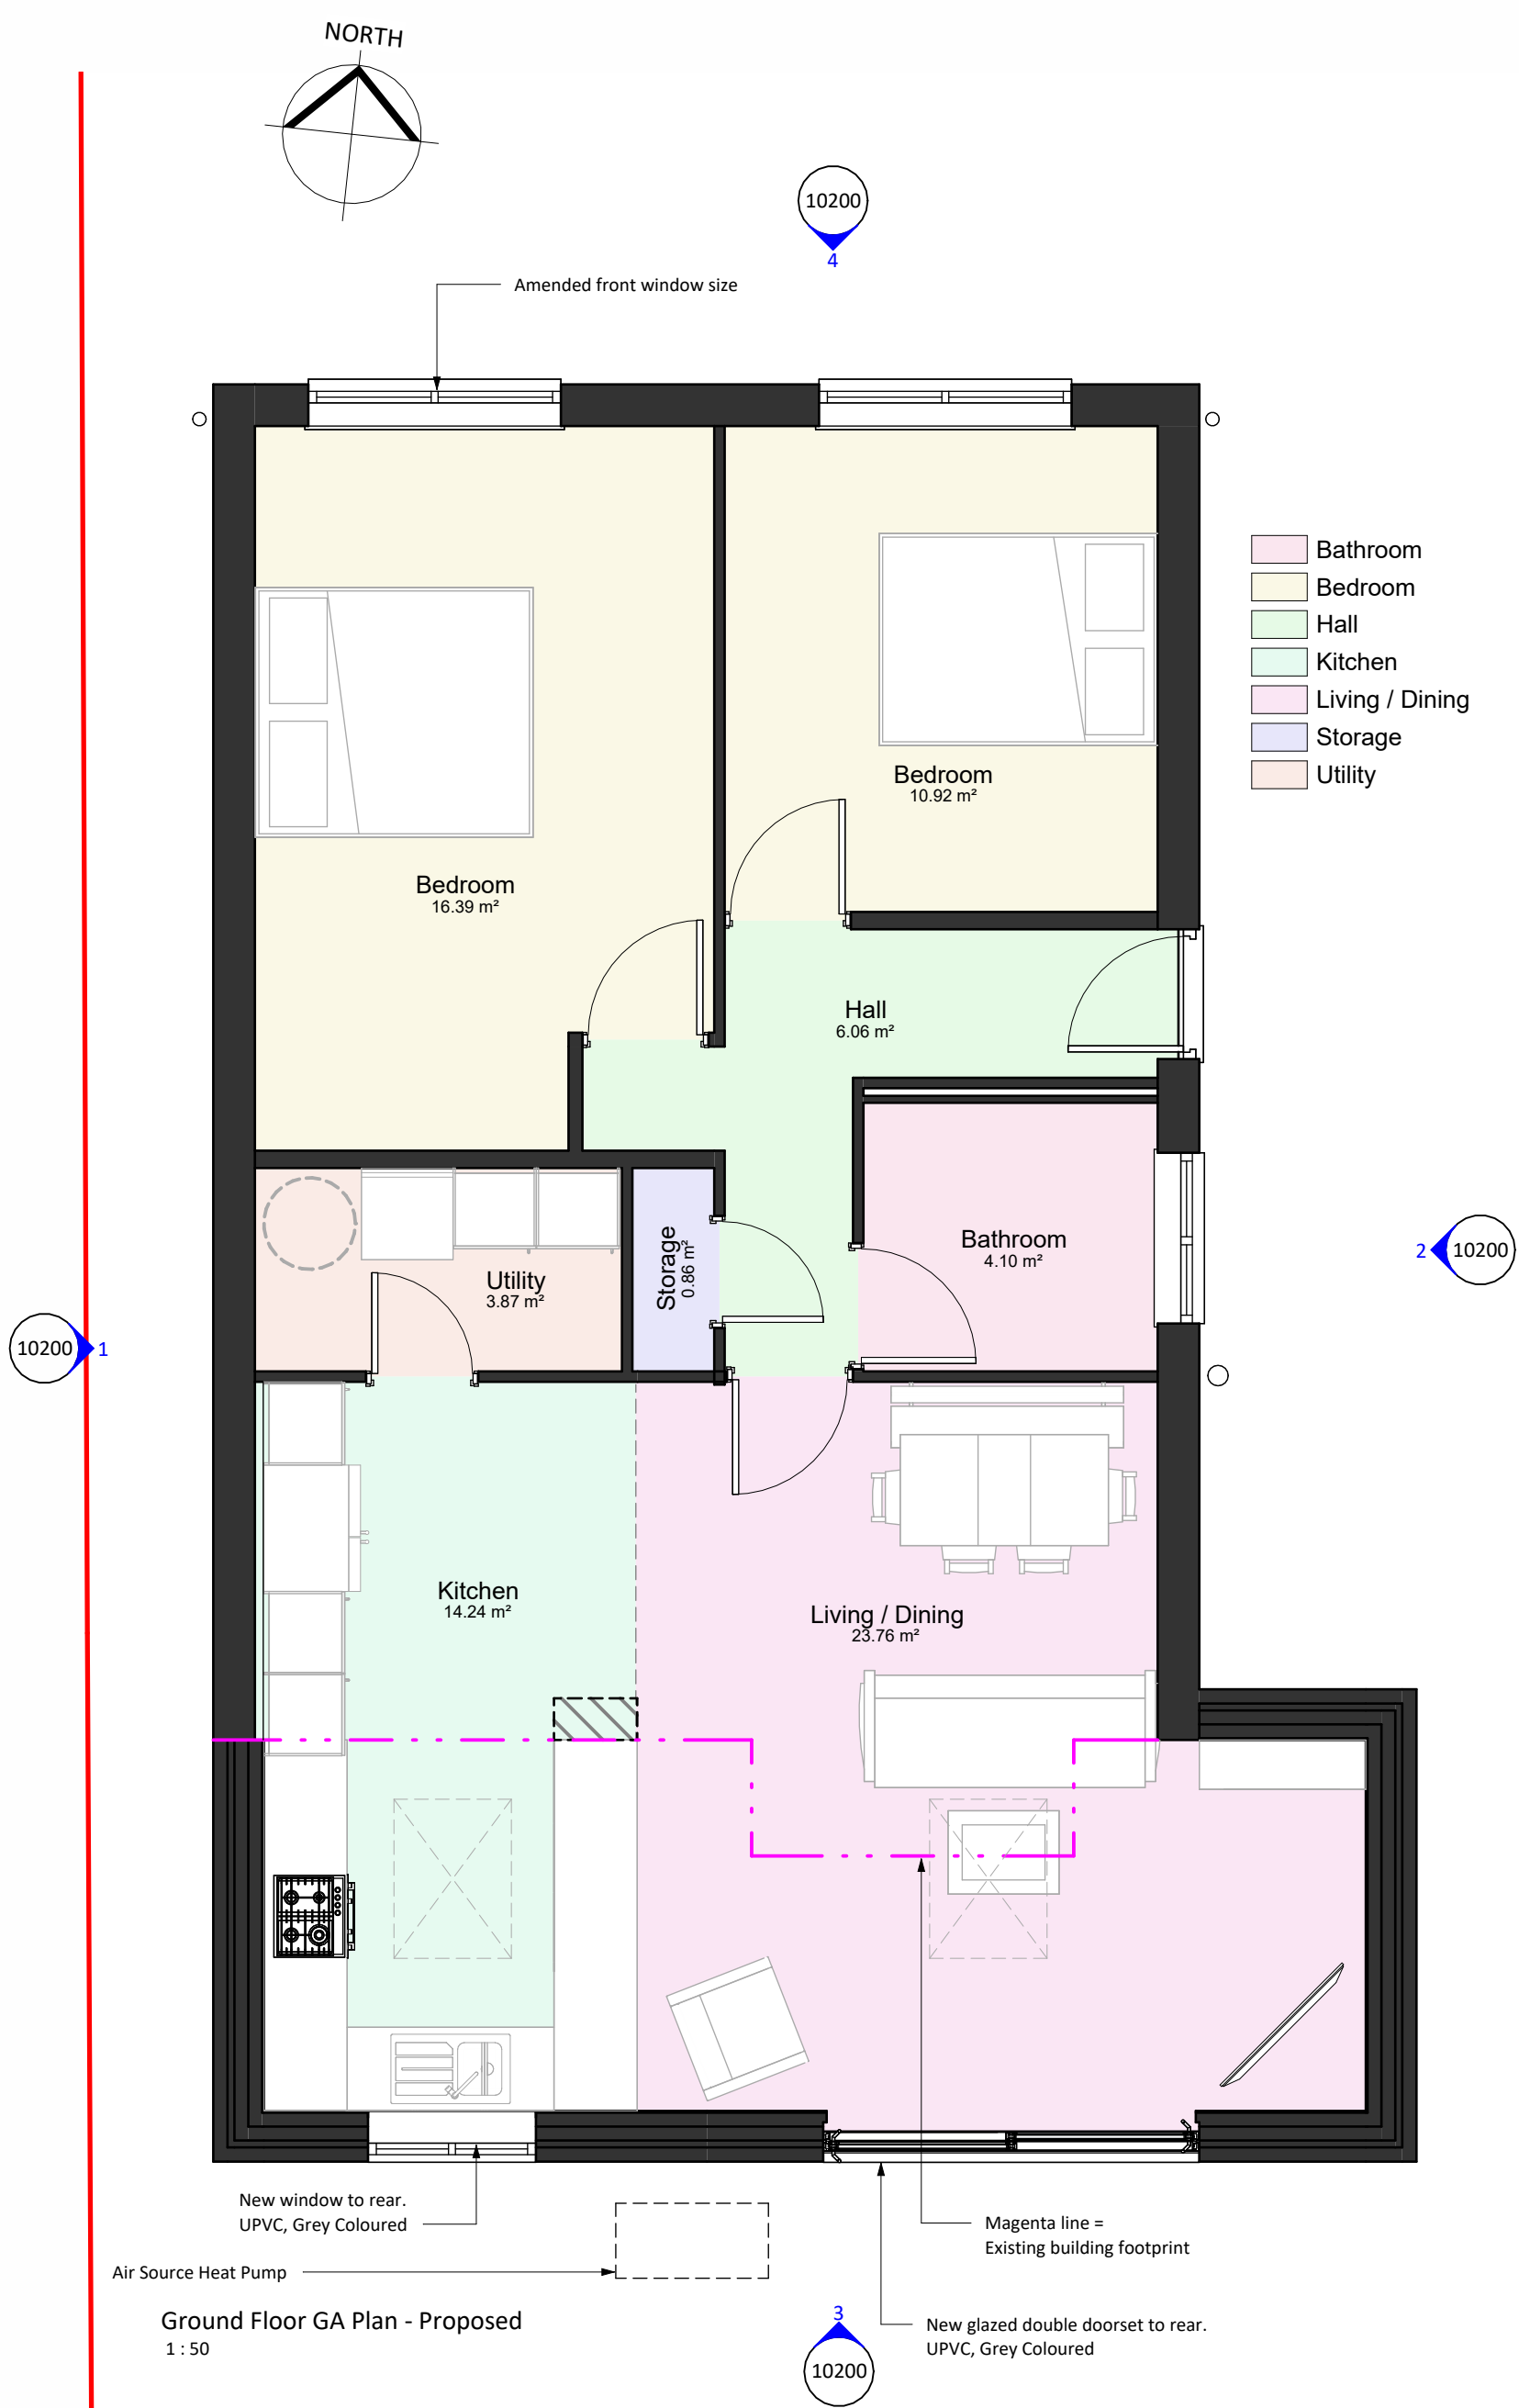

Responsibility is not accepted for errors made by others in scaling from this drawing.
All construction information should be taken from figured dimensions only.

GENERAL NOTES

- All dimensions indicative as surveyed on site.
- Contractor to verify site dimensions, ownership boundary and services before commencing works.

DRAWING KEY

— Site Boundary

S4	PL04	20/08/26	Stage 3 Drawings - Amended based on client sketch design
S4	PL03	15/07/26	Stage 3 Drawings Revisions
S4	PL02	12/07/26	Stage 3 Drawings Revisions
S4	PL01	04/06/26	Stage 3 Drawing Issue
STATUS	REV	DATE	DESCRIPTION
CLIENT			REVISED BY PS
A & P Dawson			CHECKED BY SH
			ORIGINATOR NO 00031

CONSULTANT
studiopesa
www.studiopesa.co.uk © studio pesa LLP 2021
PROJECT
7 Falcon Close
New Mills

DRAWING TITLE
Proposed General Arrangement Drawings

STATUS CODE	SCALE
S4 : Suitable for stage approval	As indicated@A1
DRAWING USAGE: PROPOSED	
PROJECT - ORIGINATOR - VOLUME - LEVEL - TYPE - ROLE - NUMBER	STATUS _ REVISION _ CLASS.
00031-SP-XX-XX-DR-A-10200	S4_PL04_XXXX