




ALL DIMENSIONS TO BE CHECKED ON SITE
IF IN DOUBT - ASK AAL
NO WORK TO COMMENCE ON-SITE PRIOR TO
PLANNING CONSENT BEING OBTAINED AND
BUILDING REGULATIONS APPROVED
COPYRIGHT
NOT TO BE REPRODUCED WITHOUT THE
WRITTEN AUTHORITY OF AAL
DO NOT SCALE

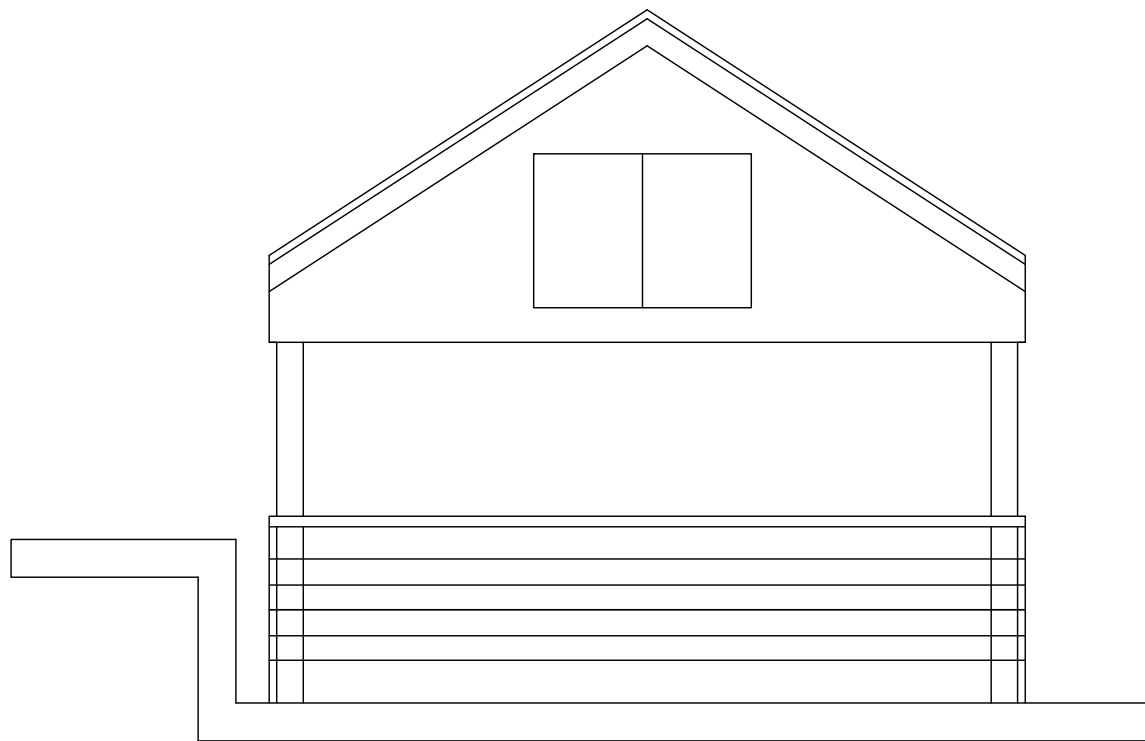


FRONT ELEVATION - NE

 


SIDE ELEVATION - NW

 

SIDE ELEVATION - SE

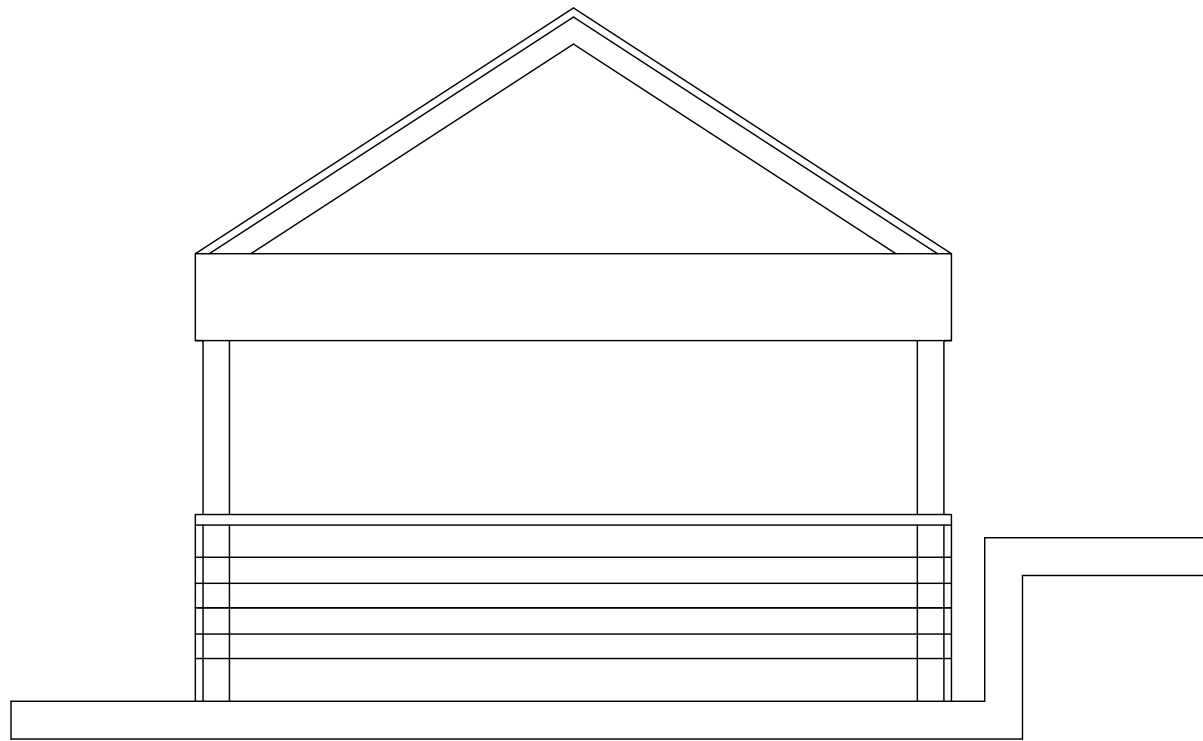

REAR ELEVATION - SW

 

FRONT ELEVATION - NE

HIGH PEAK
COOMBES FARM
COOMBES LANE

PROPOSED REPLACEMENT SHED FOR
COOMBES FARM

PLANS & ELEVATIONS

AS EXISTING

2618 01 1:50 @ A1 June 2026



Alderley Architecture Limited
Ridge Farm
79 The Ridge
Marple
Stockport
SK6 7ER
Tel : 07785 230069
E Mail : andy@alderleyarchitecture.co.uk