



'LANESIDE FARM', LANESIDE ROAD, NEW MILLS SK22 4LU



Site Block Plan as Proposed Scale - 1:500

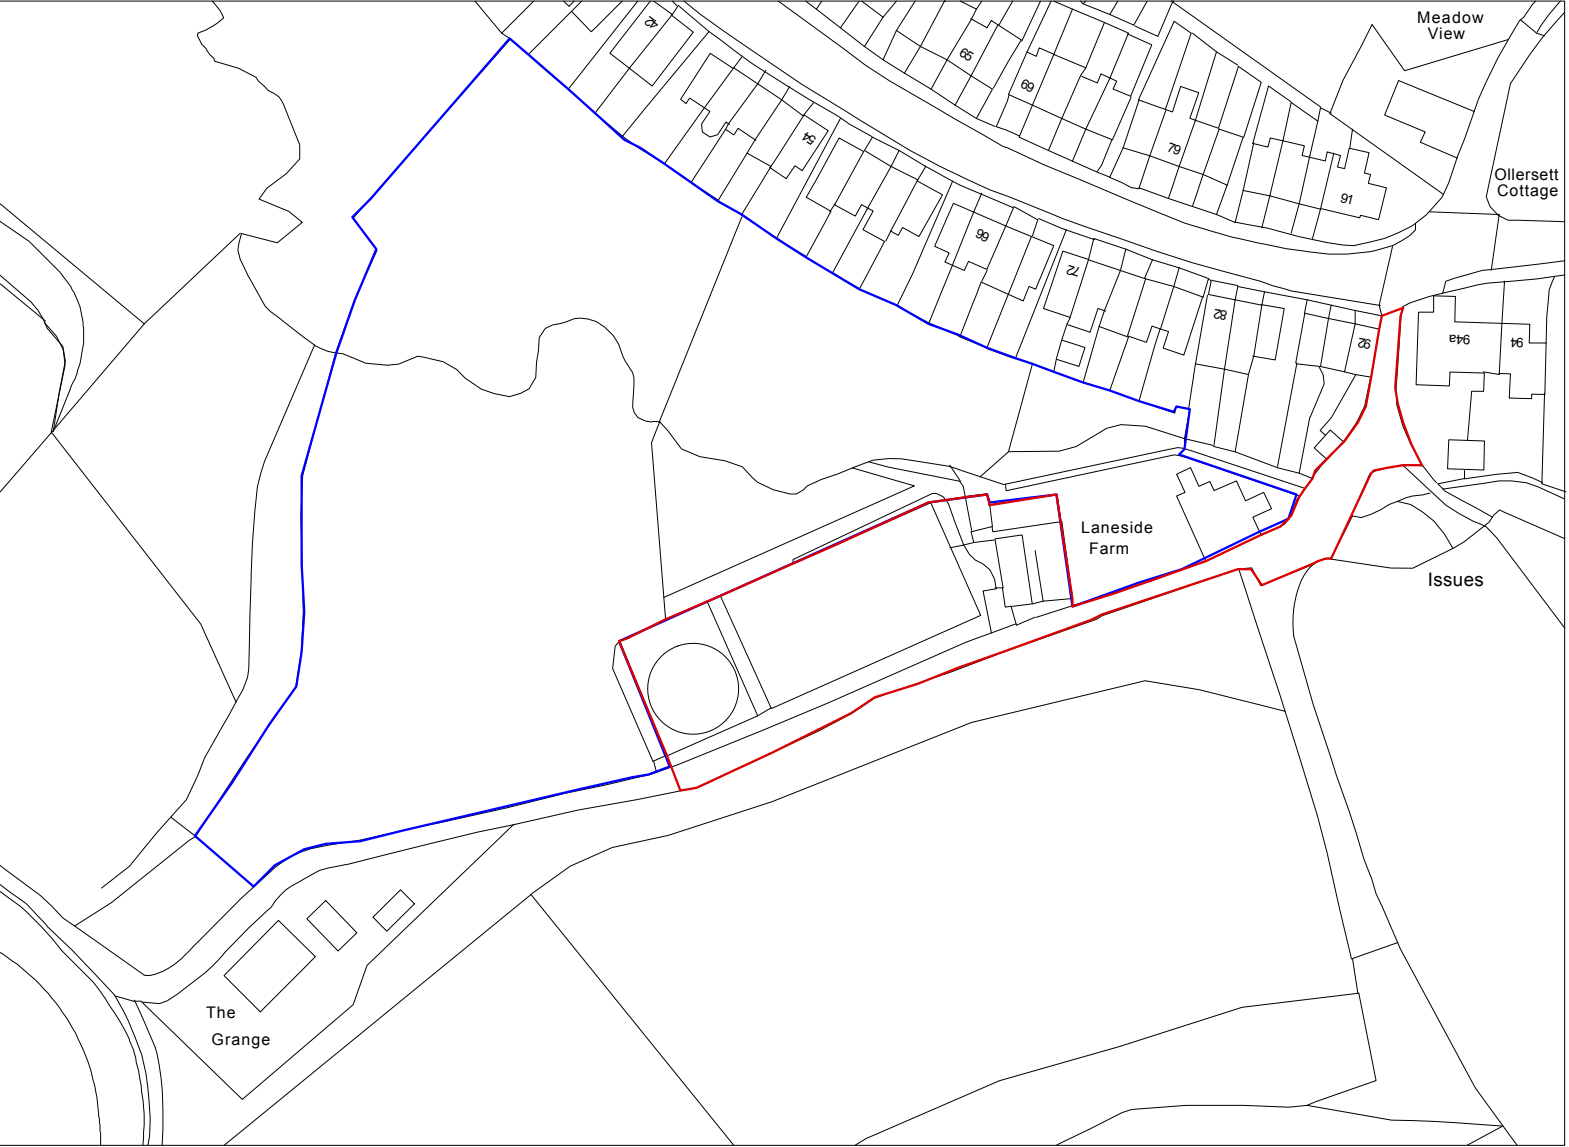

Site Location Plan Scale - 1:1250

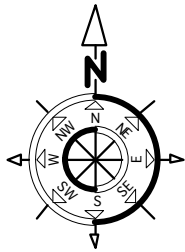

A	Site Block Plan updated with new location of dwelling
REVISION	

NOTE TO ALL CONTRACTORS:-
All contractors must be responsible for taking and checking all dimensions upon visiting site. All contractors must advise the Architectural Consultants immediately in writing of any discrepancies. The contractor must ensure that all items detailed on this drawing are included when tendering for the works. Any discrepancies must be resolved with the Architectural consultant before commencing works.

DAVID
NORRIS
ASSOCIATES
Architectural &
Building Consultants

8 CUMBERLAND STREET MACCLESFIELD CHESHIRE SK10 1DD TEL 01625 500151 FAX 01625 500151

PROJECT
Demolition of Stable Block & Manege &
Proposed New Dwelling - Laneside Farm, New Mills

DRAWING
Site Location Plan &
Site Block Plan as Proposed

SCALE
1:1250 / 1:500

DATE
February 2026

DRAWN
Sn

STATUS
Planning

REVISION
A

CONTRACT NO.
25/1543

DRAWING NO.
00-SLP/SBP