


MapServe®

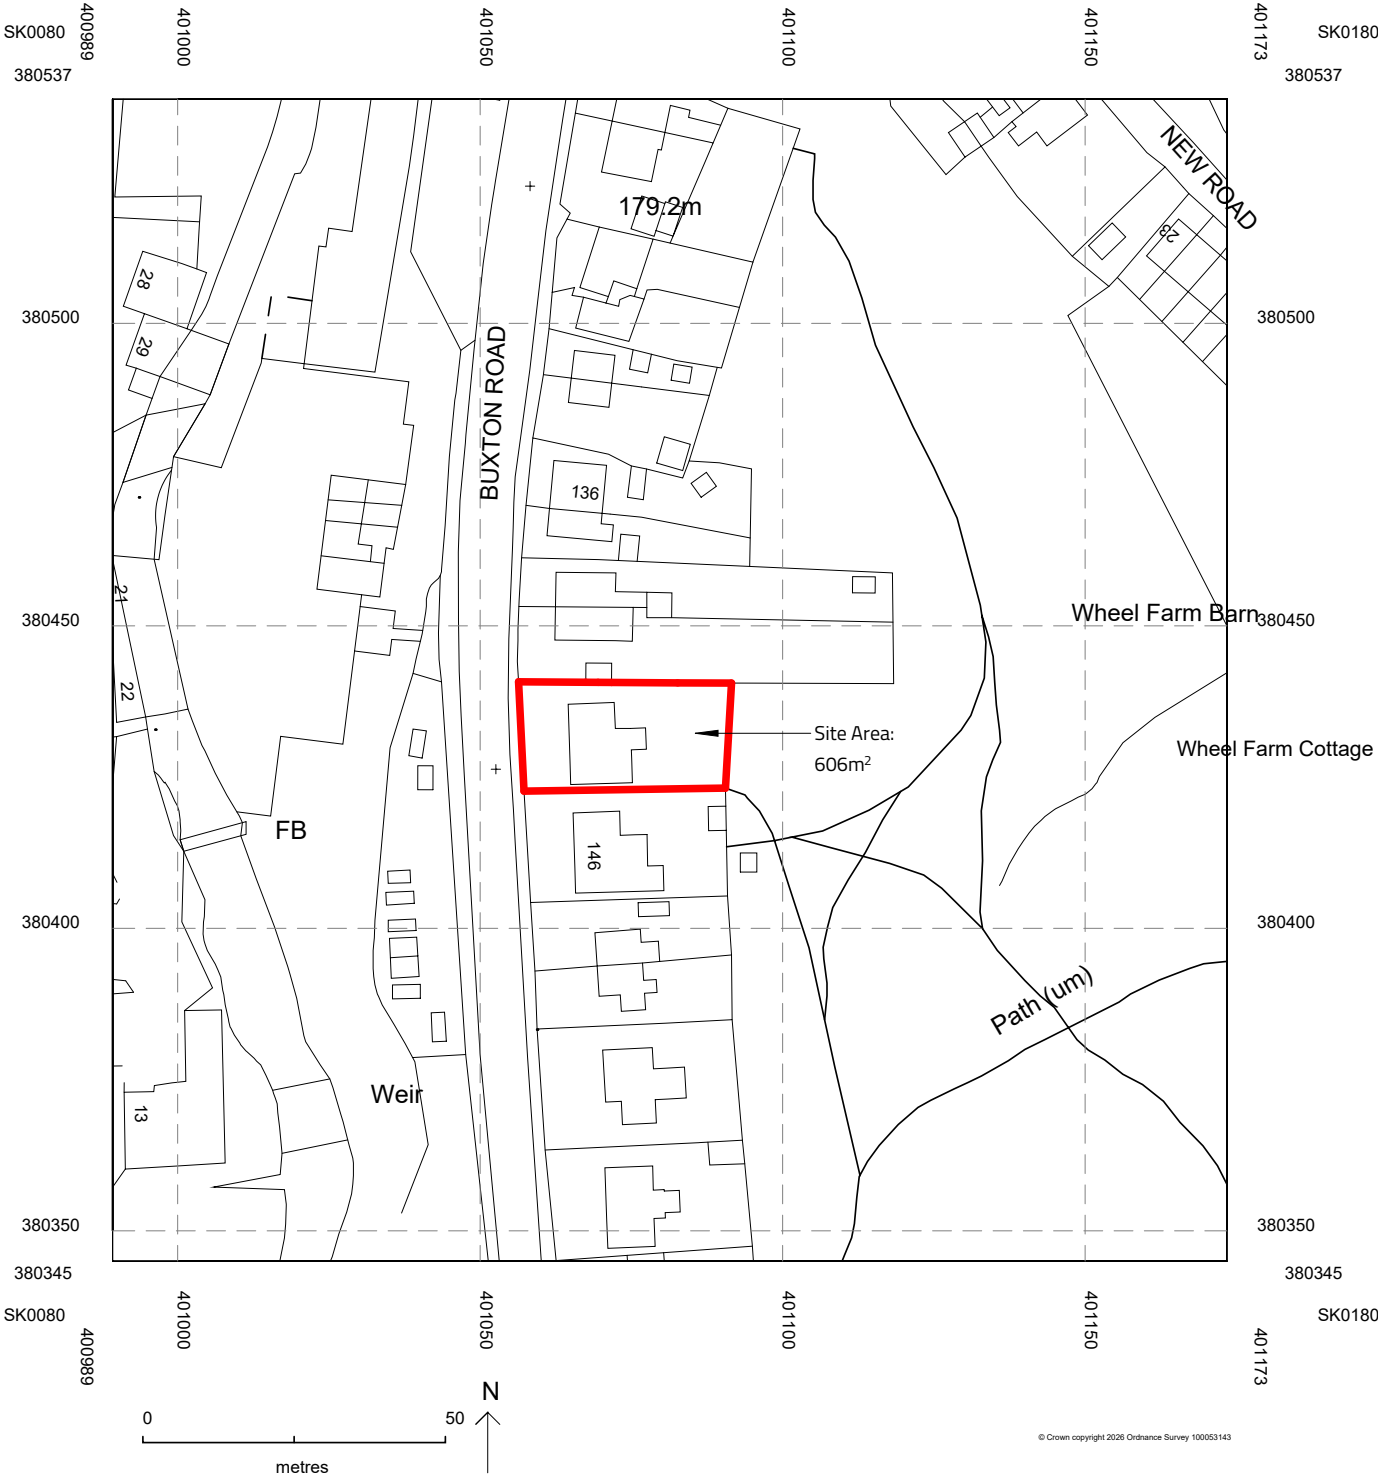

© Crown copyright 2026 Ordnance Survey 100053143

Notes

The Contractor is to check all dimensions and conditions on site before commencing. All construction to be in accordance with the latest Building Regulations. This drawing remains the copyright of Buju Architects Ltd.

Scale Bars

1:100	mm		1000		3000	
1:200	mm		5000		8000	
1:500	M		5		15	
1:1250	M		10		30	

Site address:
144 Buxton Road,
Whaley Bridge
High Peak
SK23 7JF

Rev	Description	By	Date
Client: Andrew Kirk			
Project: 144 Buxton Road, Whaley Bridge			
Sheet: Location Plan			
Ref: P819_100			Rev:
Date: 05/08/26	Scale: 1 : 1250	@ A3	
By: SA	Approved by: ATW	RIBA Stage 3 - Spatial Coordination	

B U J U®
DESIGN ORIGINAL

8 Brooks Street, Stockport. SK1 3HS
0161 474 6860 | hello@buju.co.uk | www.buju.co.uk