

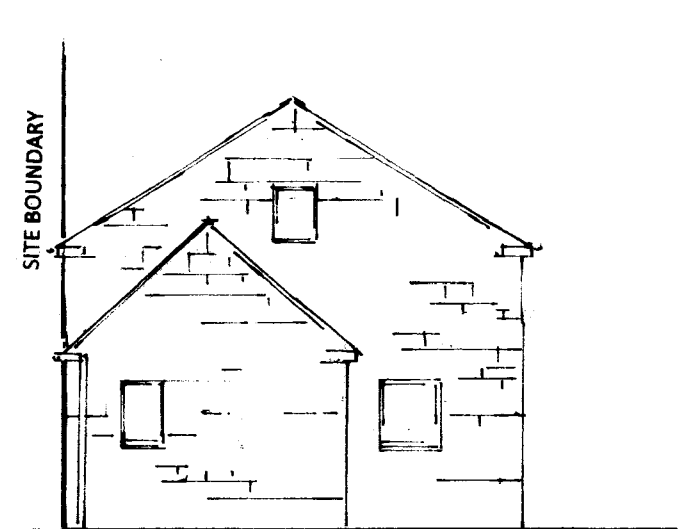
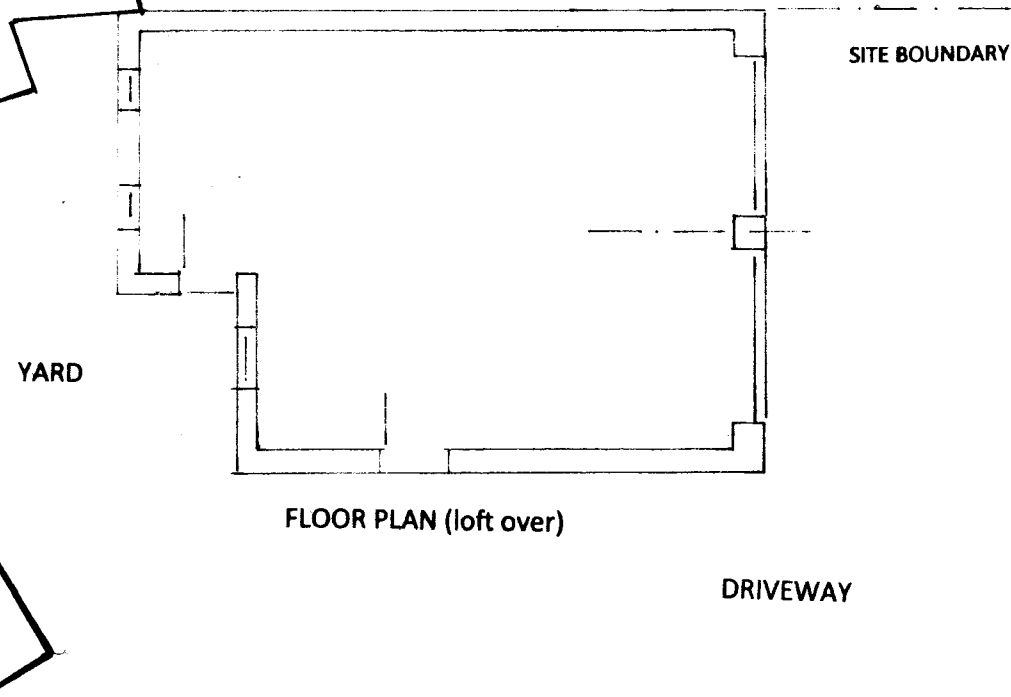



1 METRE X 5 METRES AT 1:100 SCALE

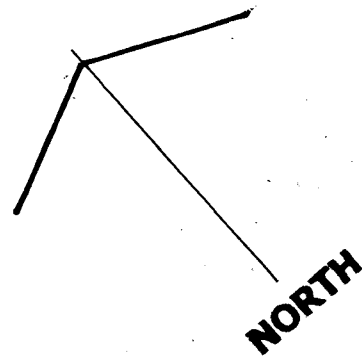


NORTH WEST

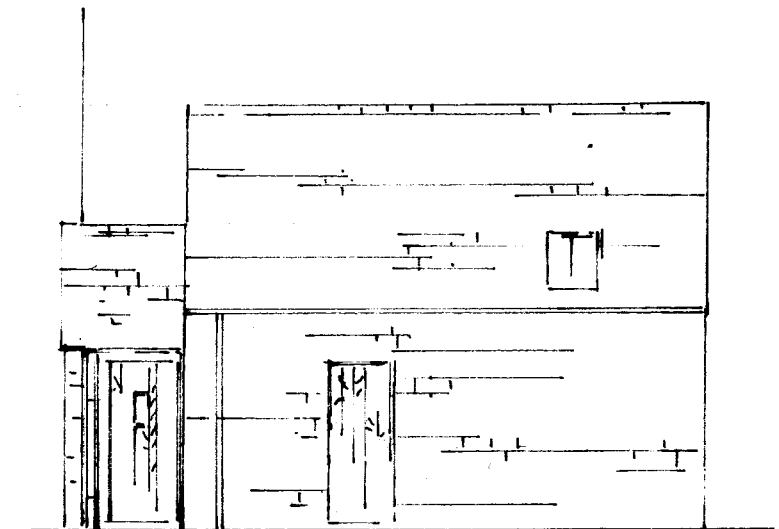

SOUTH WEST

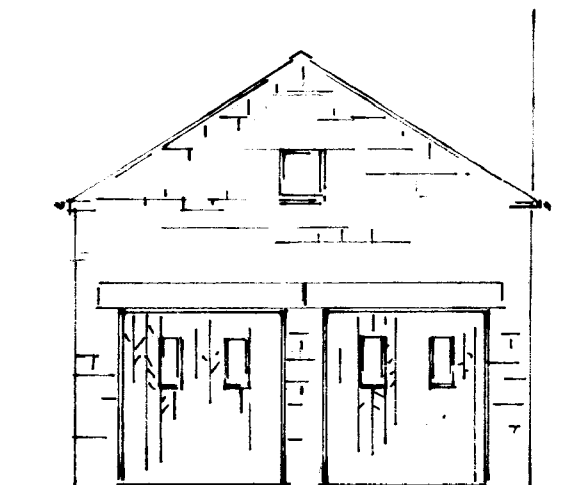

SOUTH EAST

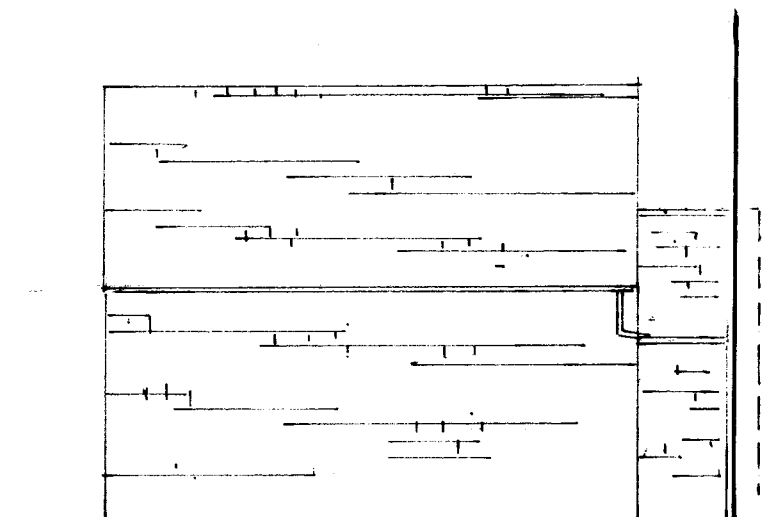

NORTH EAST (to flats)

ROBERT L FORD

private architectural practitioner and rural development consultant

PARKSIDE PARK ROAD LEEK STAFFORDSHIRE ST13 8JT

rob.ford@phonecoop.coop 01538 389290 / 07969 68 68 86

DRAWING NO. 9HBG26 05 PLAN AND ELEVATIONS OF PROPOSED GARAGE SCALE 1:100 AT A3

PROPOSED ERECTION OF A DOMESTIC GARAGE AND STORE
ROOM TO SERVICE THE RESIDENTIAL APARTMENTS / FLATS
ABOVE NOS. 7 AND 9 HIGH STREET BUXTON SK17 6ET

04 2026