

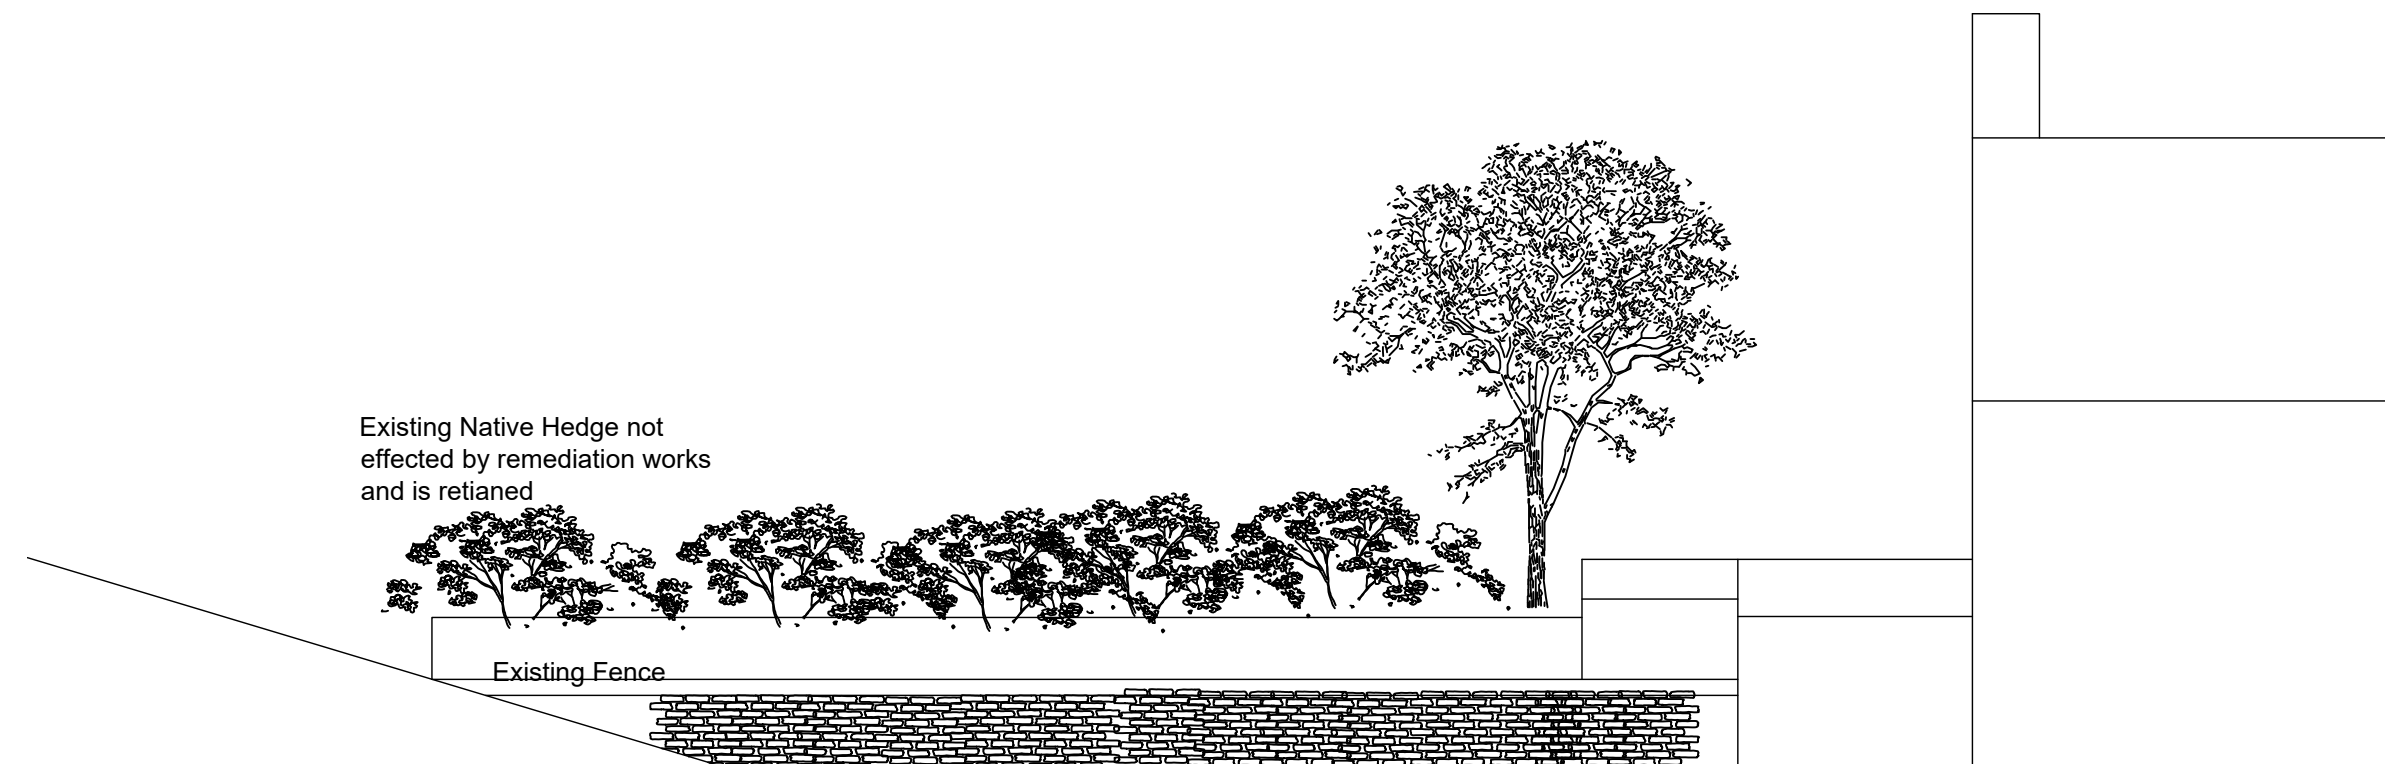



DISCHARGE OF CONDITIONS

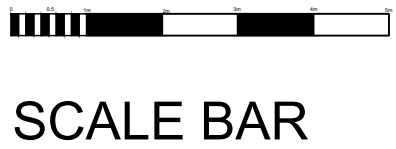


Railway sleeper retaining wall to be faced in Grange Hill Stone Cladding
Dry Stone wall slips by Real Brick Cladding (01313990320) or similar

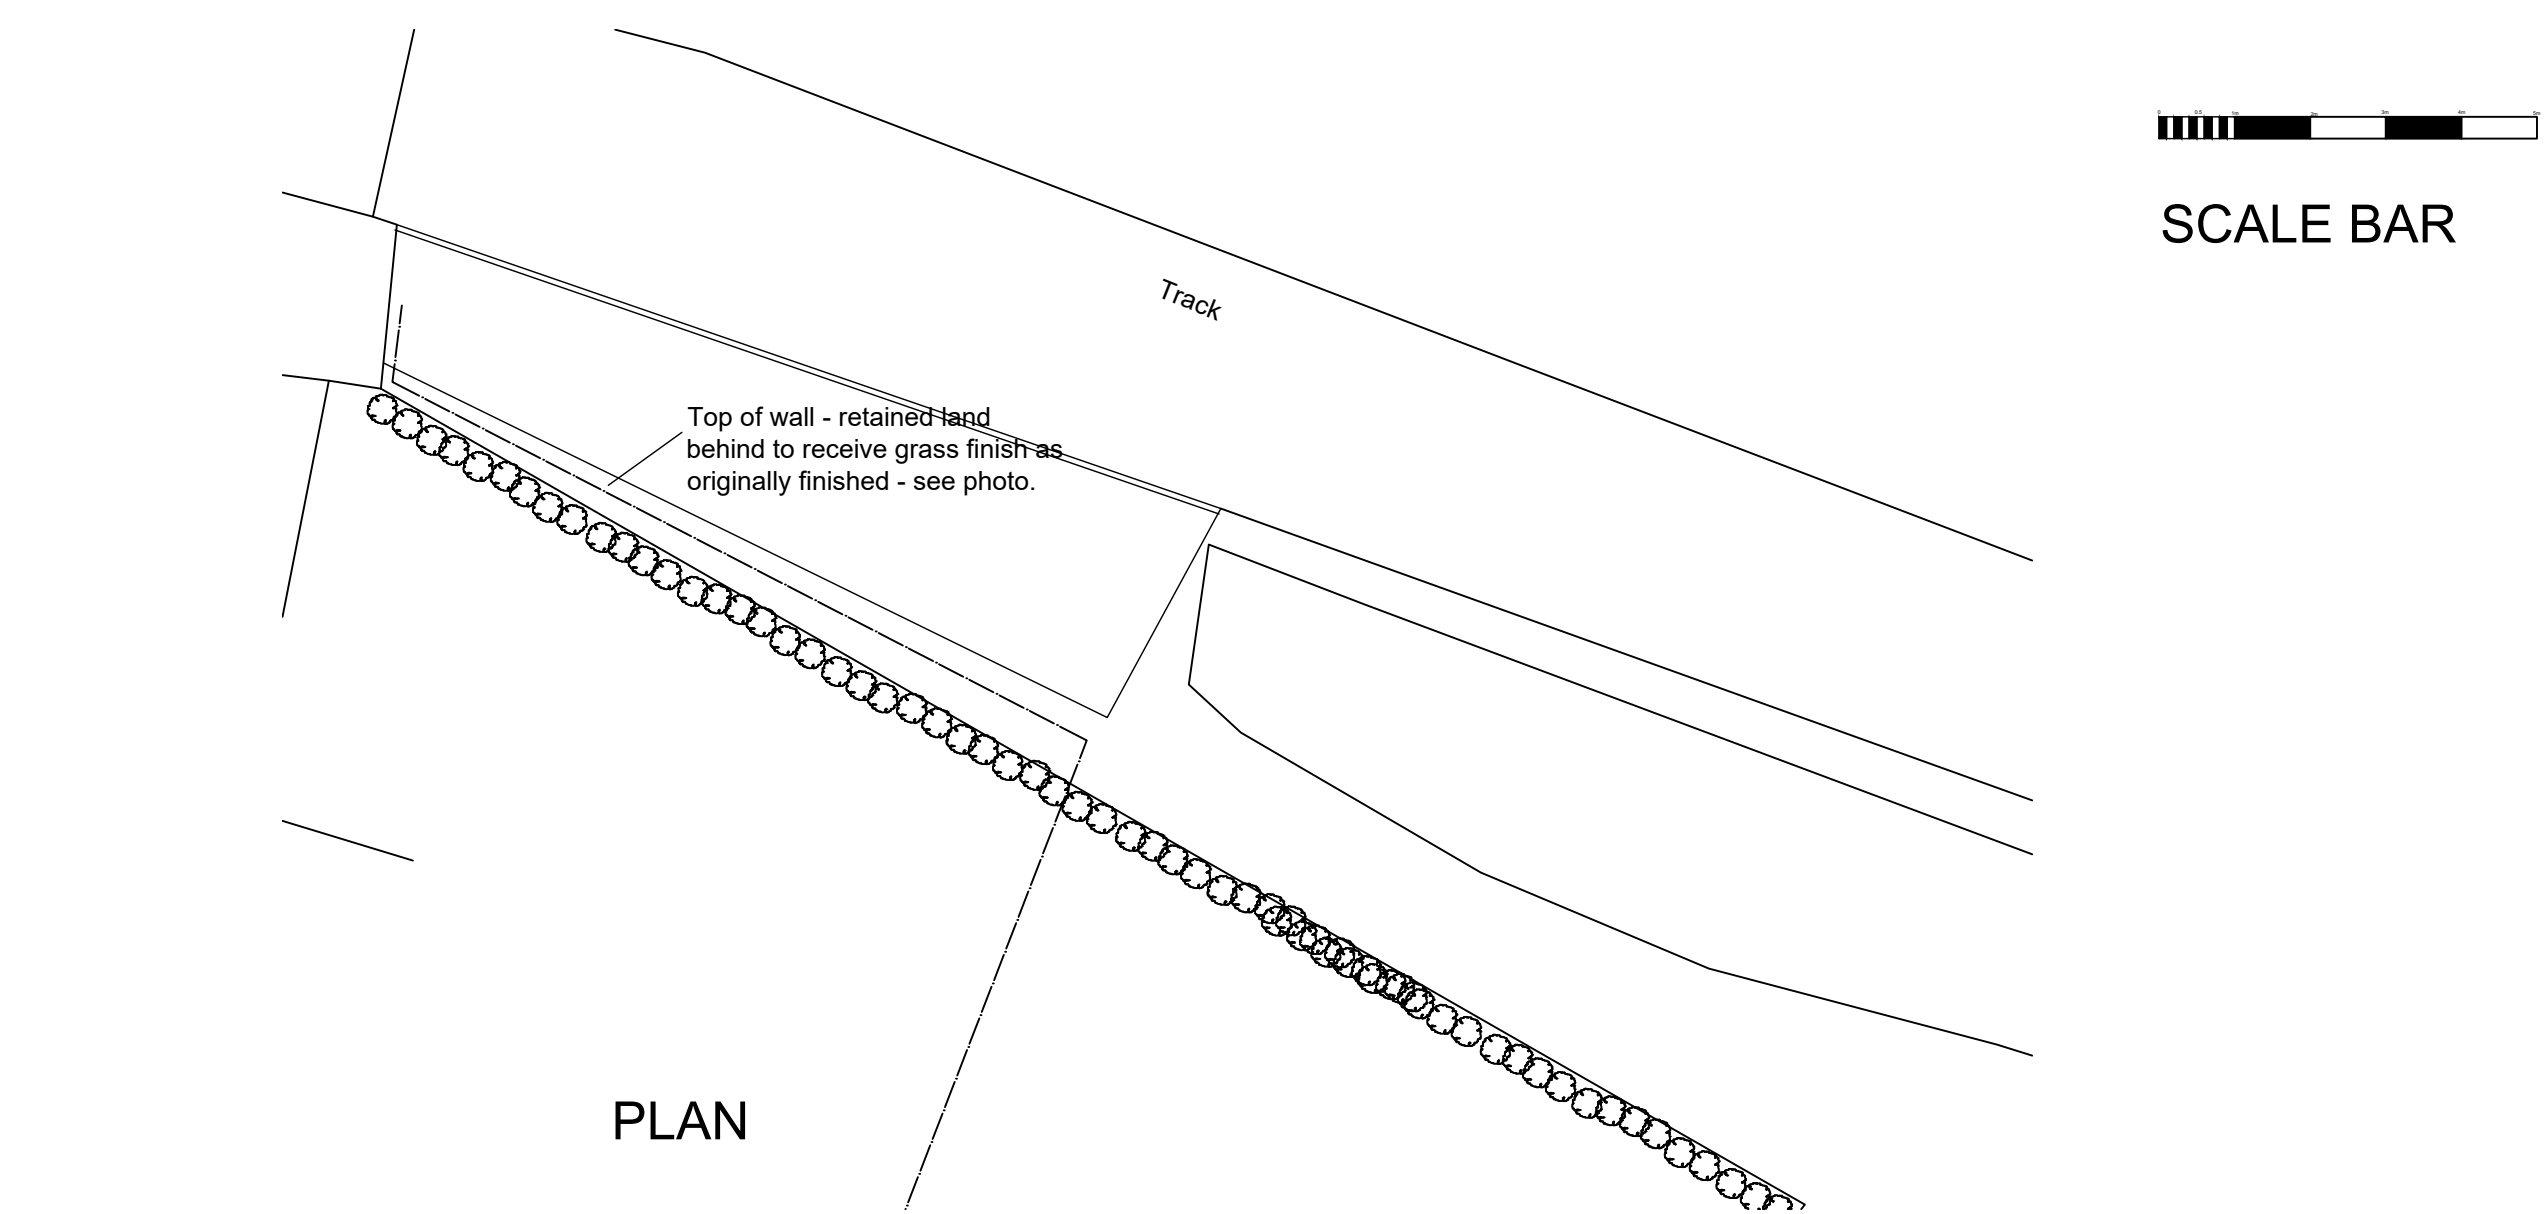

Railway sleeper retaining wall to be faced in Grange Hill Stone Cladding
Dry Stone wall slips by Real Brick Cladding (01313990320) or similar

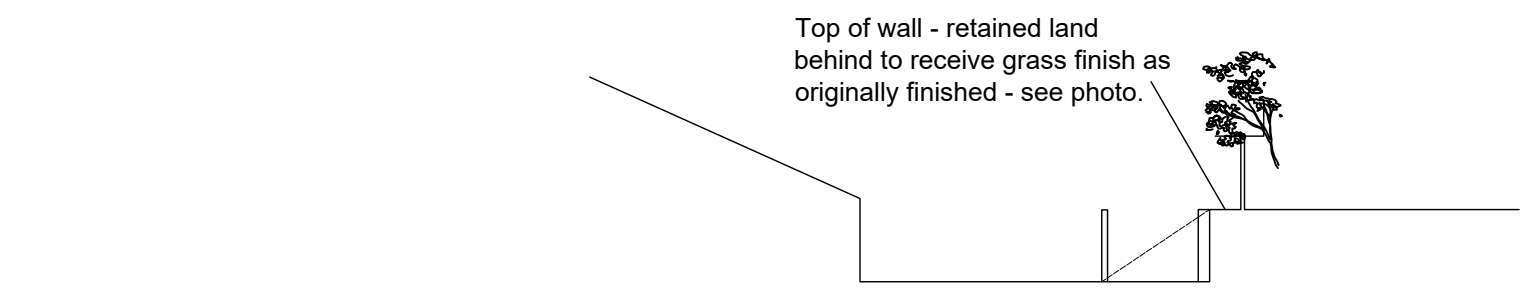

SECTION

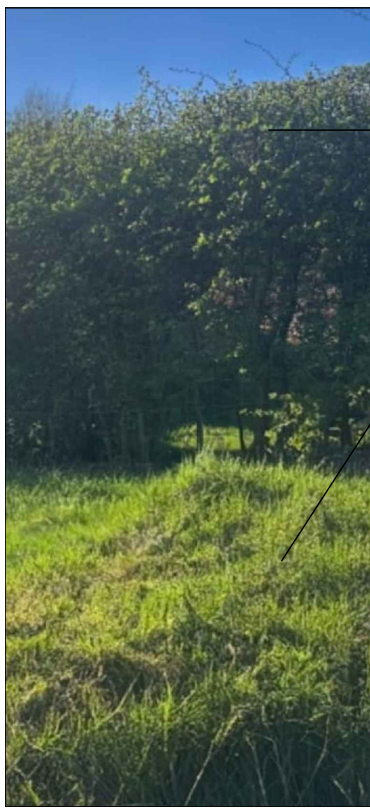

Existing Hedge

Top of wall - retained land behind to receive grass finish as originally finished - see photo.

ALL DIMENSIONS TO BE CHECKED ON SITE
IF IN DOUBT - ASK AAL
NO WORK TO COMMENCE ON SITE PRIOR TO
PLANNING CONSENT BEING OBTAINED AND
BUILDING REGULATIONS APPROVED
COPYRIGHT
NOT TO BE REPRODUCED WITHOUT THE
WRITTEN AUTHORITY OF AAL

A Do not scale removed 27/8/26
HIGH PEAK
17 BACK LANE
CHARLESWORTH

RETROSPECTIVE APPLICATION FOR
MR & MRS D THOMPSON

PLANS & ELEVATIONS

DISCHARGE OF CONDITIONS

2606 03A 1:100 @ A1 AUG 2026



Alderley Architecture Limited
Ridge Farm
79 The Ridge
Marple
Stockport
SK6 7ER
Tel : 07785 230069
E Mail : andy@alderleyarchitecture.co.uk