
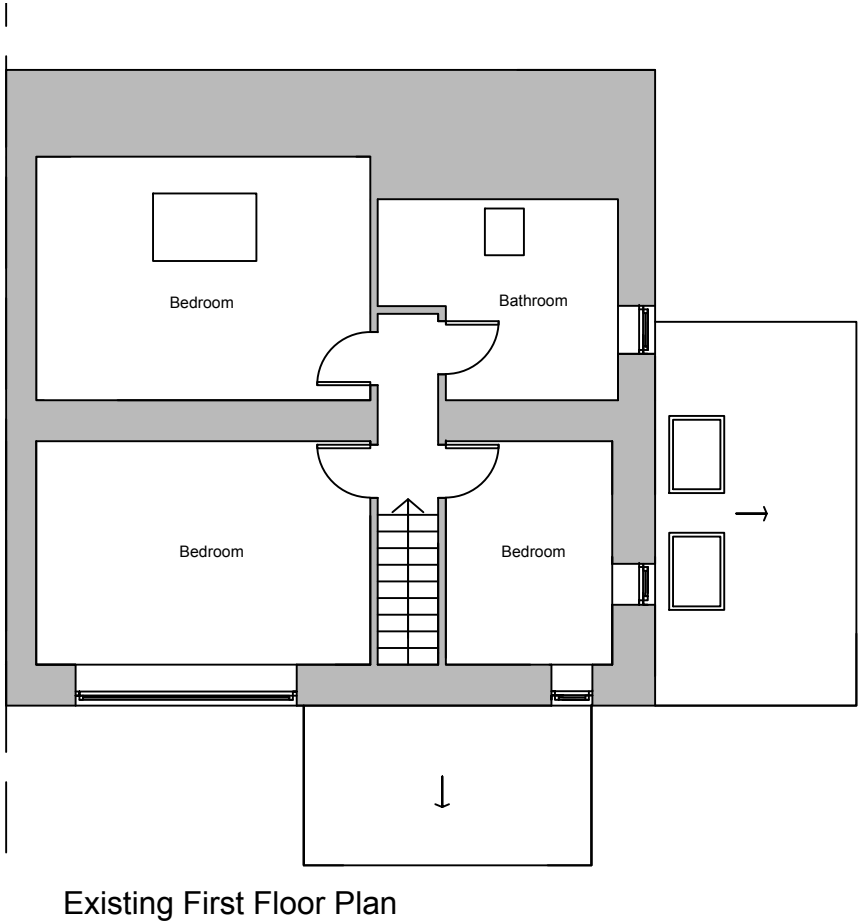
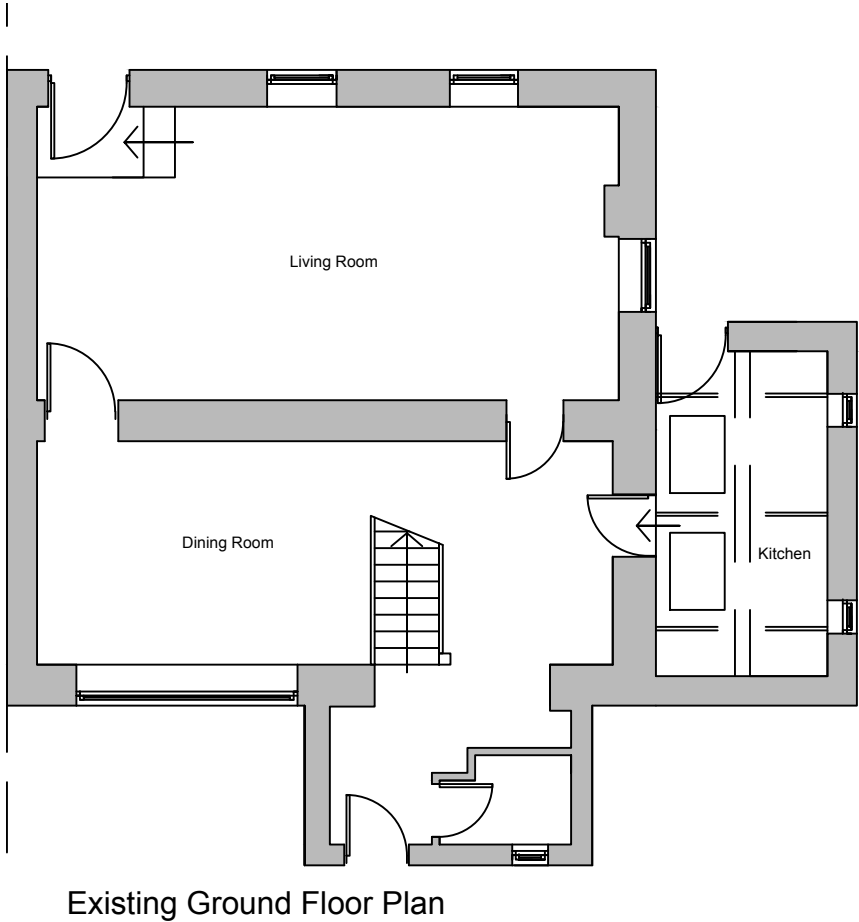
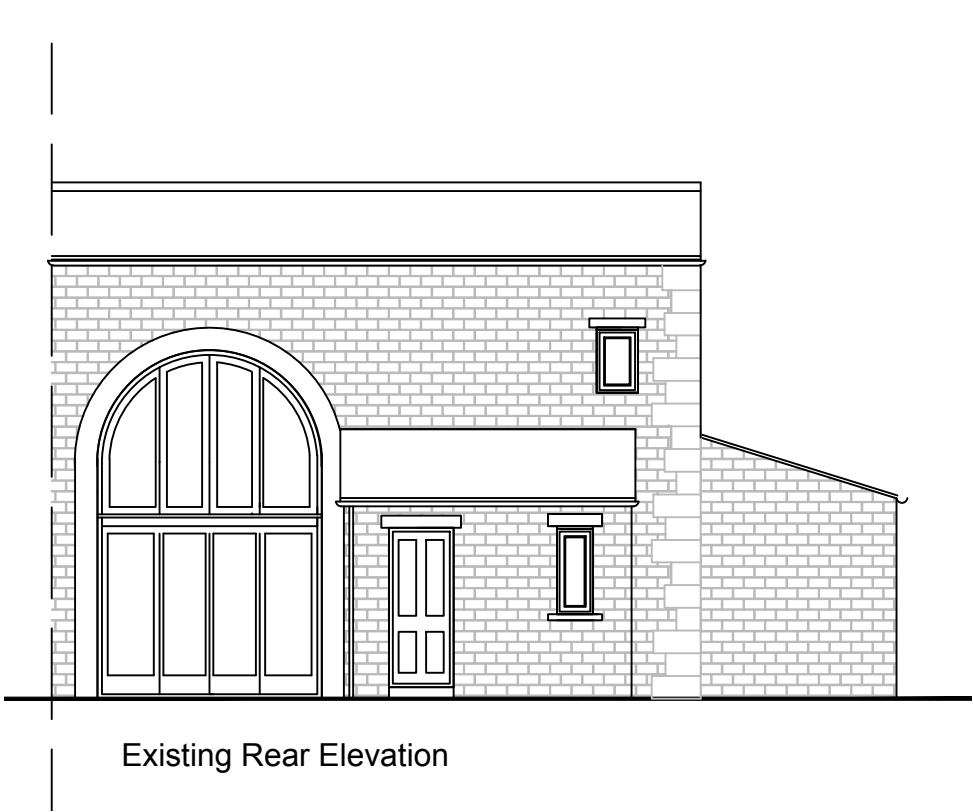
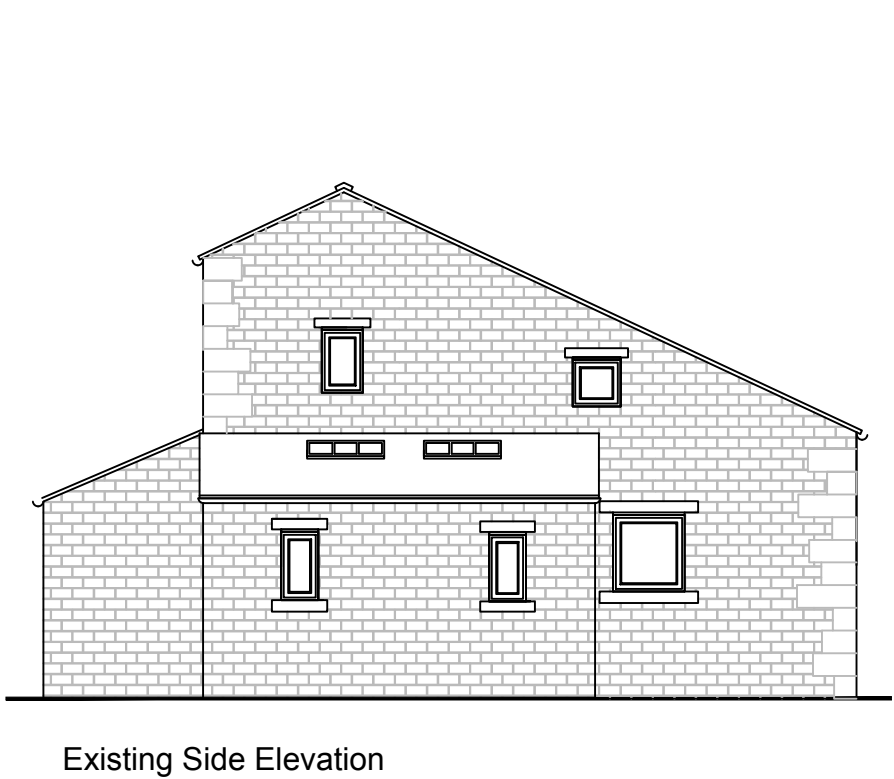


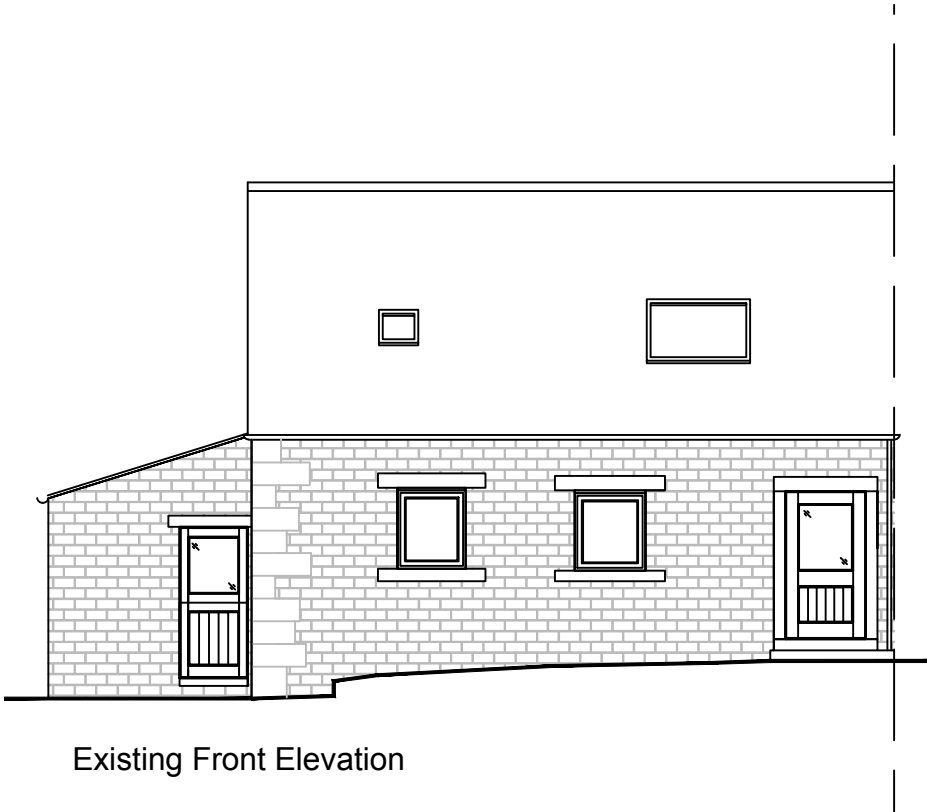

Client:

Mr Andy Coles
Thornlea Barn, Higher Chisworth, Glossop,
Derbyshire SK13 5SA

Project:

Proposed replacement of windows & rear door.
Painting of existing doors to match

Title:

Existing Plans & Elevations

Scale: 1:100 @ A3

Drawn: C.K. Date: August 2026

Project no.: 3416 Drawing no.: 3416-001

