


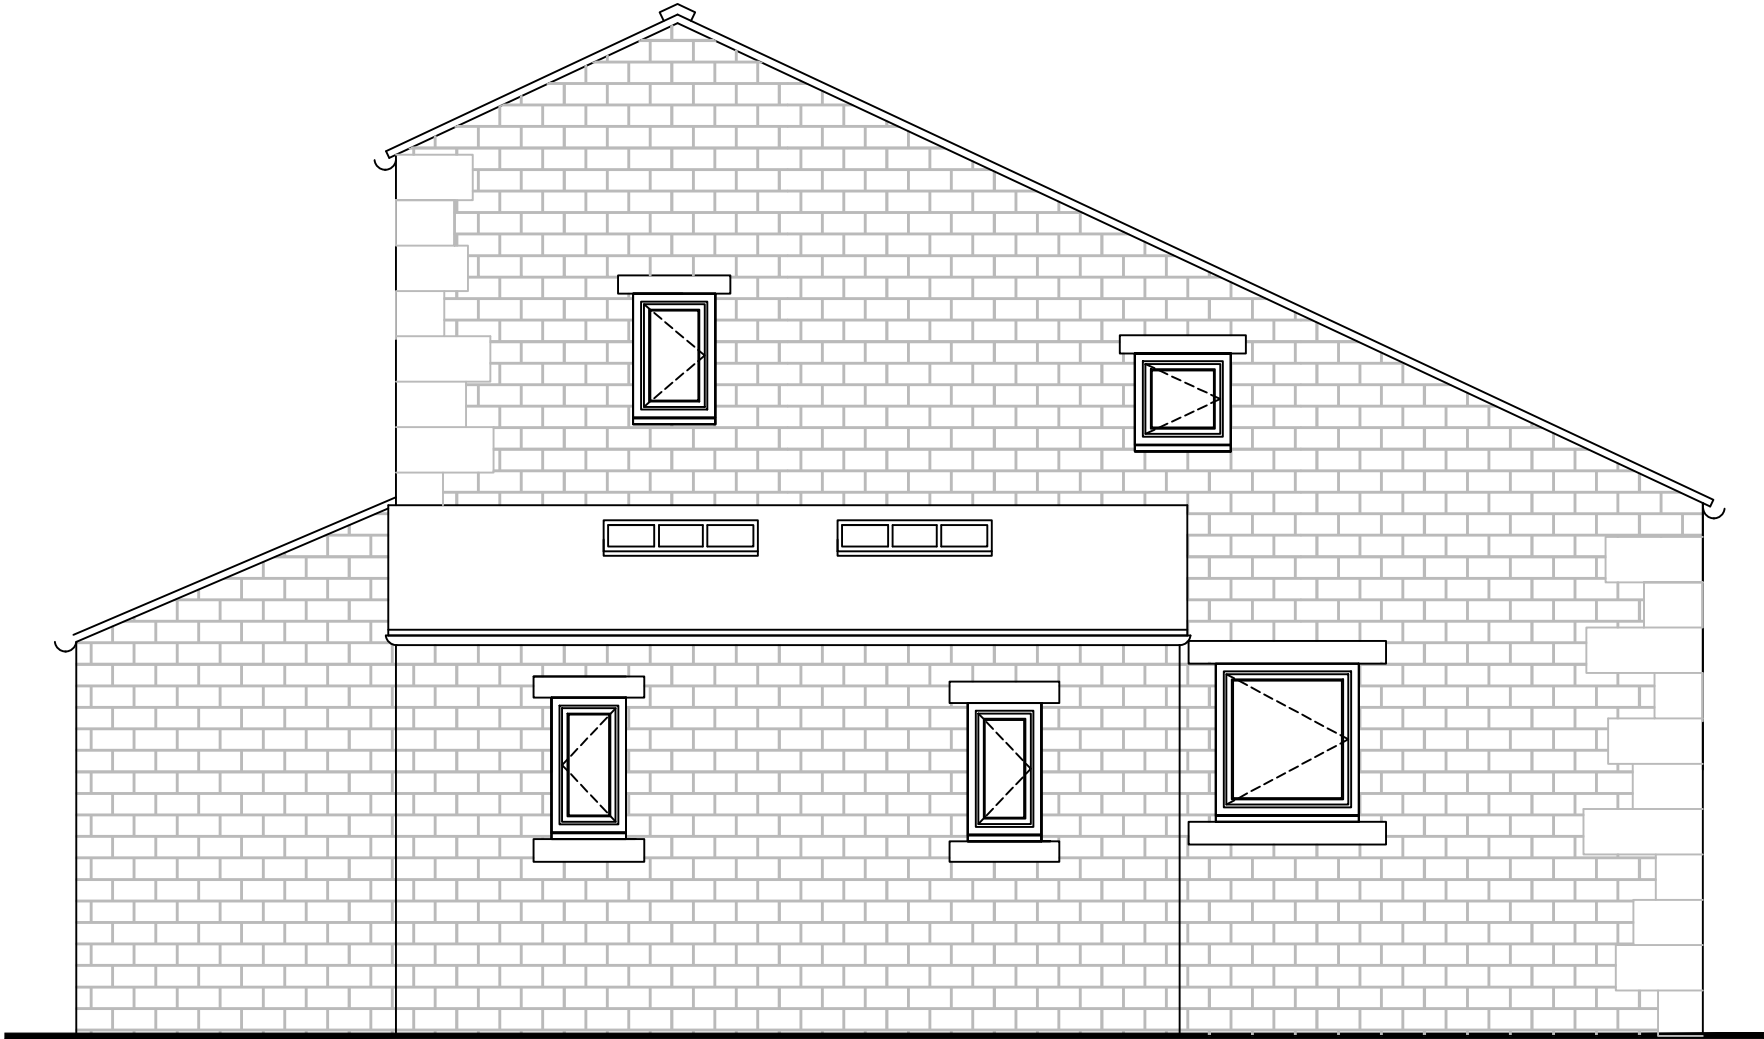

Proposed Side Elevation

5no hardwood timber casement windows as
per detail Dref 1186A painted with Farrow &
Ball 'Down pipe - No. 26' Exterior eggshell



Client:

Mr Andy Coles
Thornlea Barn, Higher Chisworth, Glossop,
Derbyshire SK13 5SA

Project:

Proposed replacement of windows & rear door.
Painting of existing doors to match

Title:

Proposed Side Elevation

Scale: 1:50 @ A3

Drawn:	Date:
C.K.	August 2026

Project no.:	Drawing no.:
3416	3416-005

PLANMART LIMITED
9, GEORGE STREET, GLOSSOP,
DERBYSHIRE SK13 8AY.
TEL: 01457 863153