

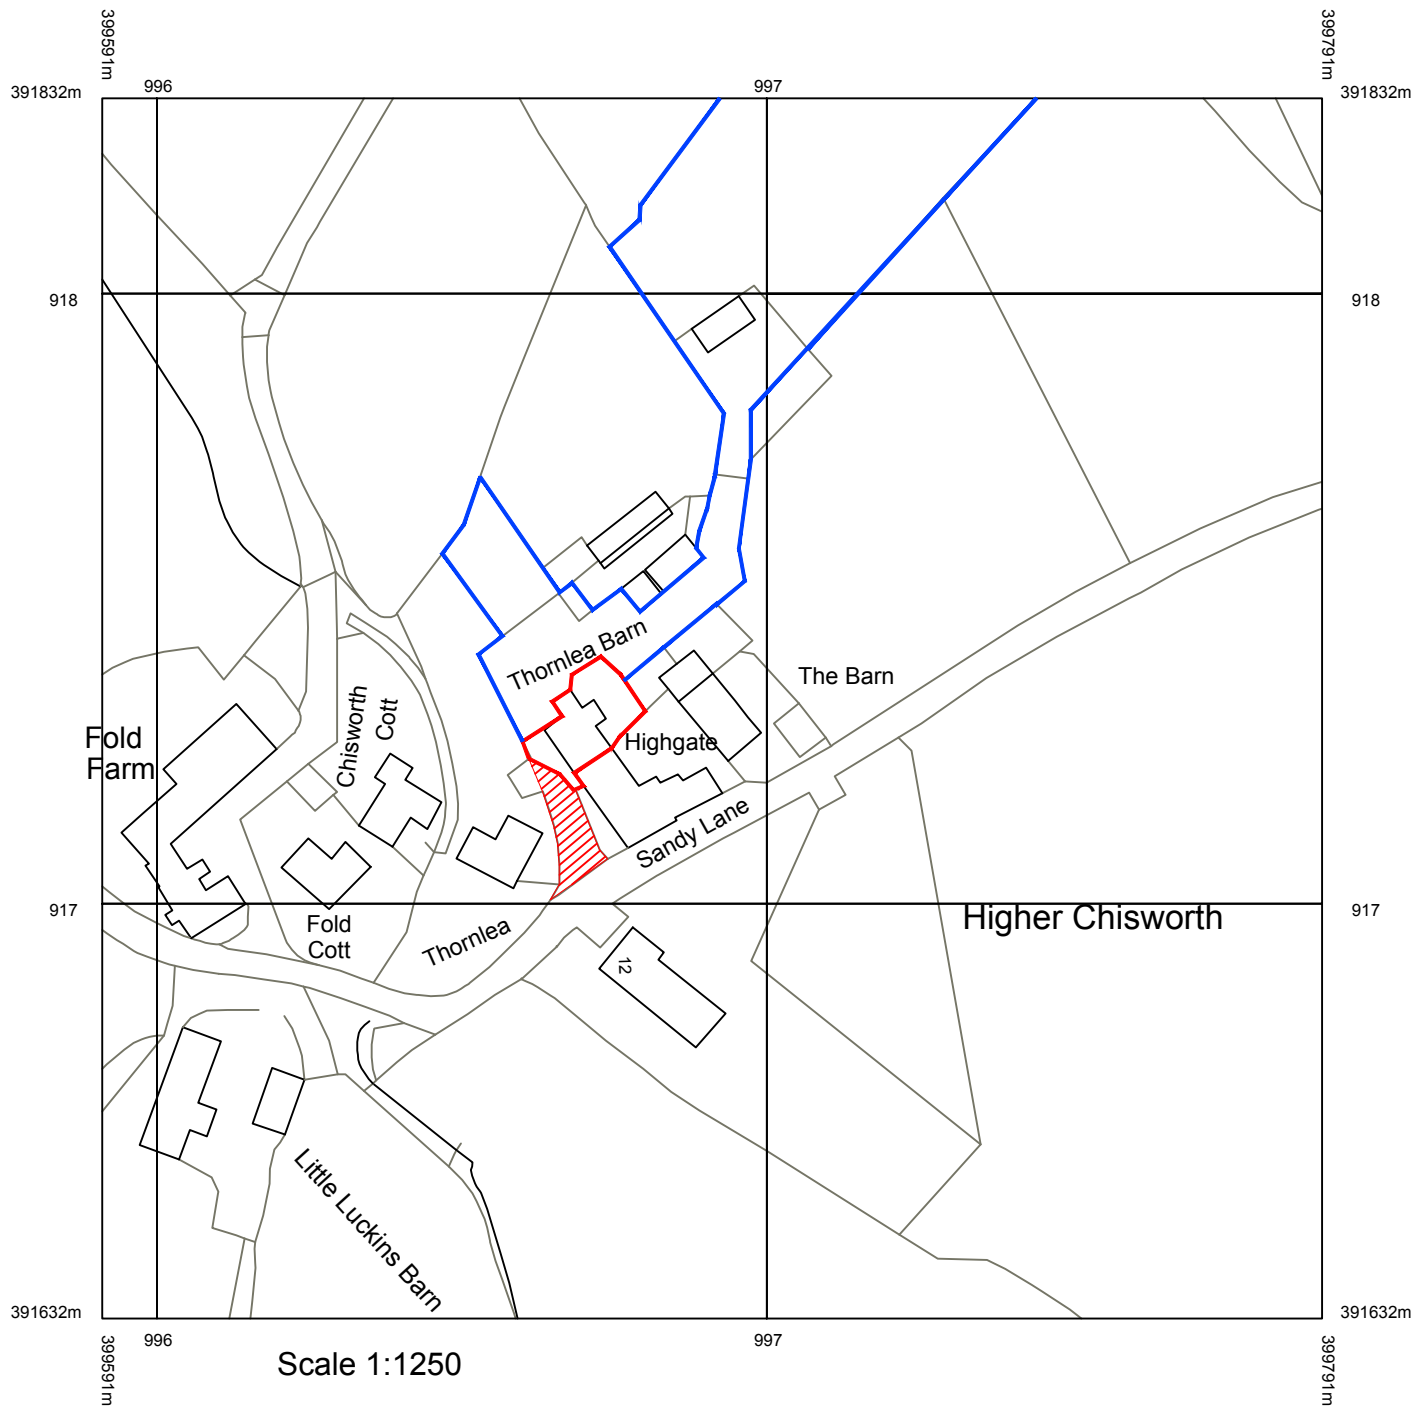


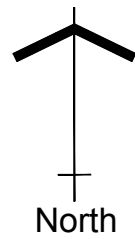

Scale 1:1250

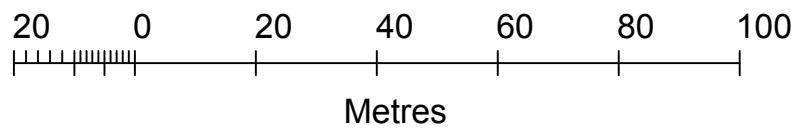


© Crown copyright and database rights 2021 OS 100035409

Reproduction in whole or in part is prohibited

without the permission of Ordnance Survey.

THIS DRAWING IS NOT TO BE COPIED OR REPRODUCED
WITHOUT THE PRIOR WRITTEN CONSENT OF PLANMART LTD.

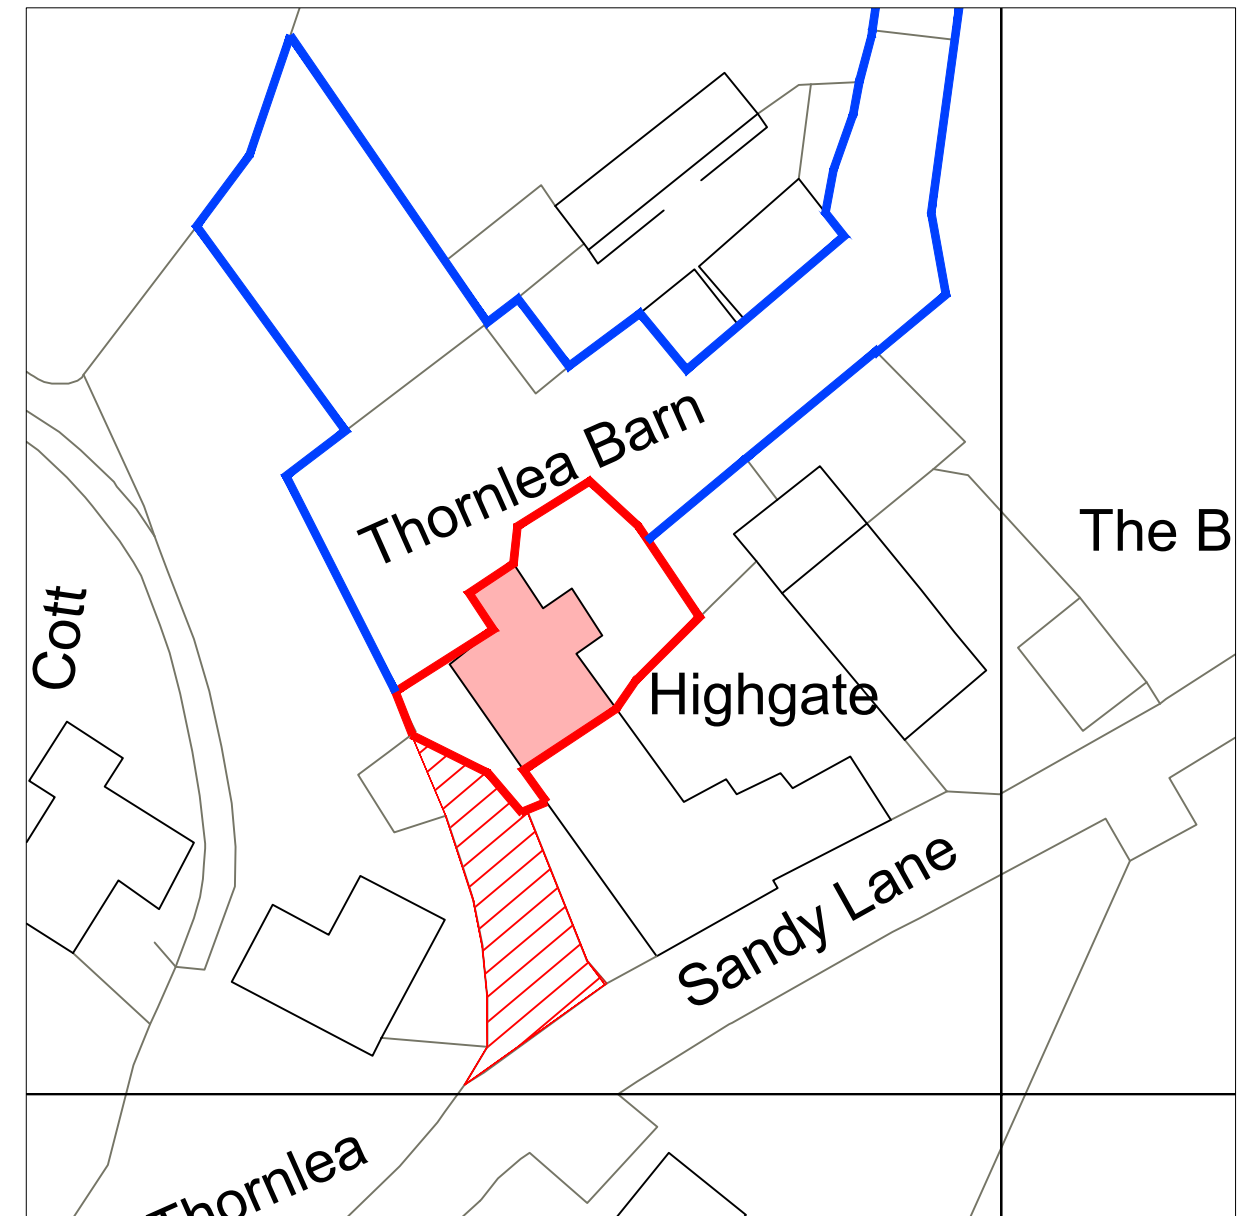

Scale 1:500

- Land owned by client
- Boundary
- Area of proposal
- Right of way over land owned by Thornlea Farm



Client:

Mr Andy Coles
Thornlea Barn, Higher Chisworth, Glossop,
Derbyshire SK13 5SA

Project:

Proposed replacement of windows & rear door.
Painting of existing doors to match

Title:

Location Plan

Scale: 1:1250 & 1:500 @ A3

Drawn:	Date:
C.K.	August 2026

Project no.:	Drawing no.:
3416	3416-007

PLANMART LIMITED
9, GEORGE STREET, GLOSSOP,
DERBYSHIRE SK13 8AY.
TEL: 01457 863153