


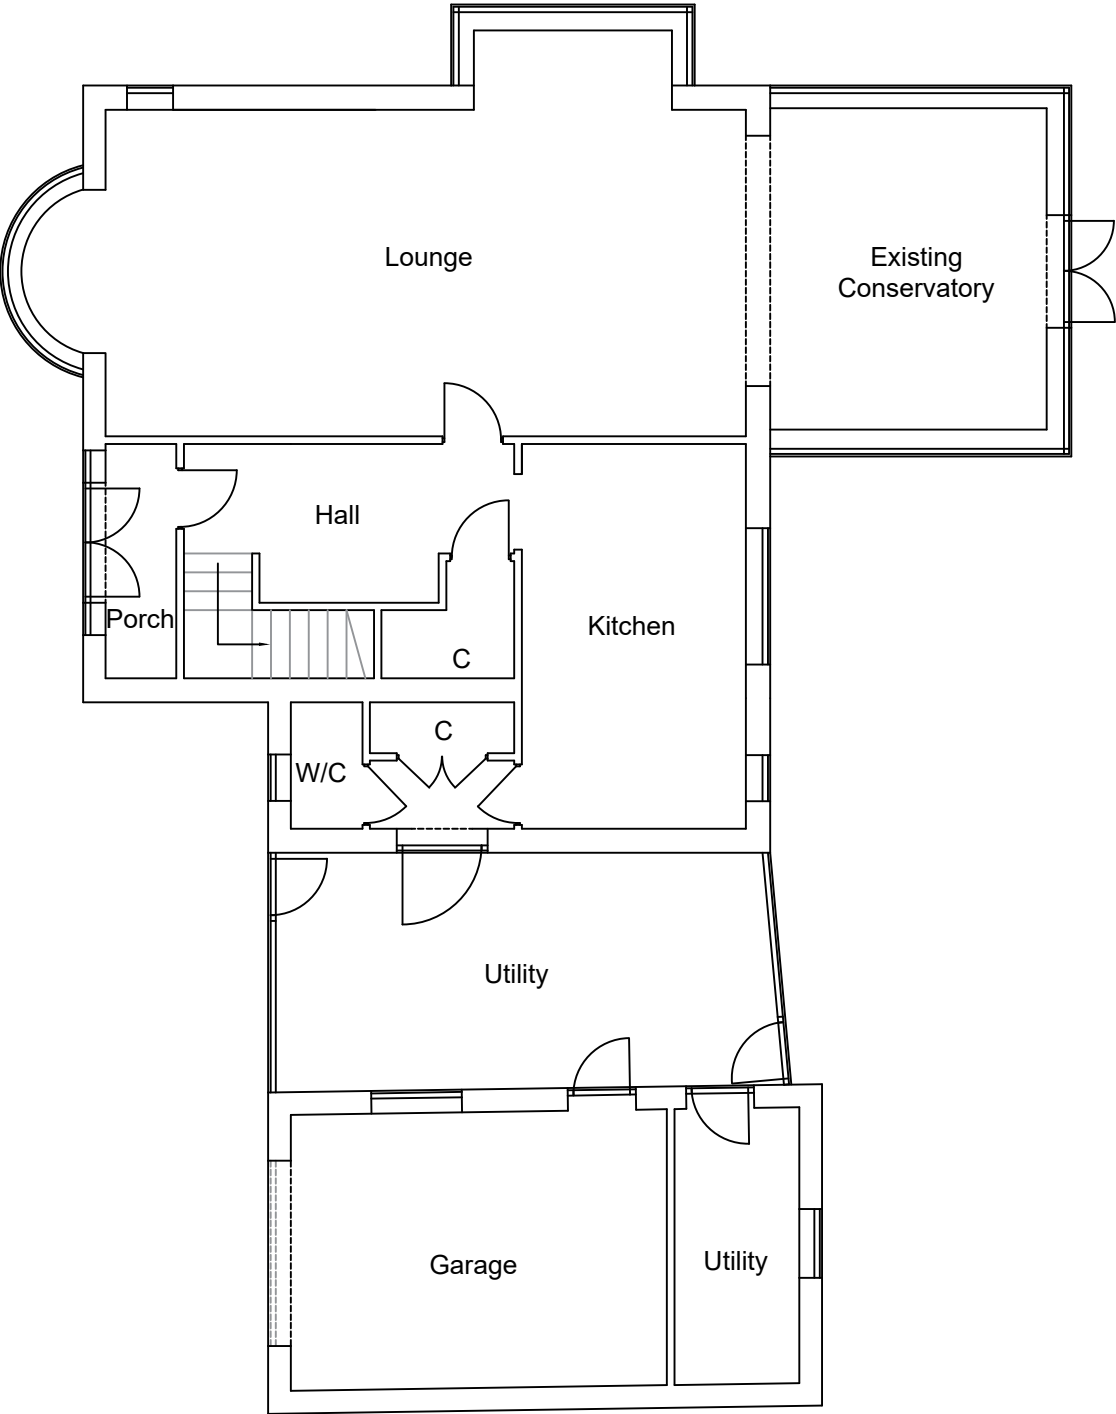


Plan

Notes:
Any drawings or plans depicted make no allowance for the provision of any tie bars within the roof of the proposed conservatory. This can only be determined once the roof is put into manufacture.

These drawings are the property of Anglian Home Improvements and must not be used, distributed, loaned or copied without the express permission of Anglian Home Improvements.
All dimensions are in millimetres (mm) unless noted otherwise.
Do not use for base laying purposes

Produced on A3 paper

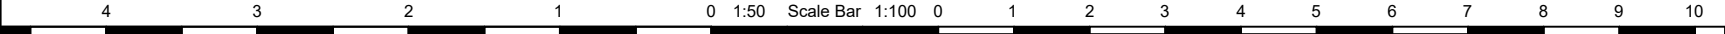

Rev.	Date	Description	Initials
 Anglian Home Improvements V04 September 2024			
Drawing title:		Existing Plan	
CONTRACT No. :		900/19094	Page 1 of 4
Proposed: Solid Panel Roof Extension at: WOODSIDE HOUSE GREEN LANE BUXTON, DERBYSHIRE SK17 9DH			
Drawers initials:		PN	Scale : 1:100 Date: 20/08/26