




NATIONAL
MAP CENTRE



BLOCK PLAN

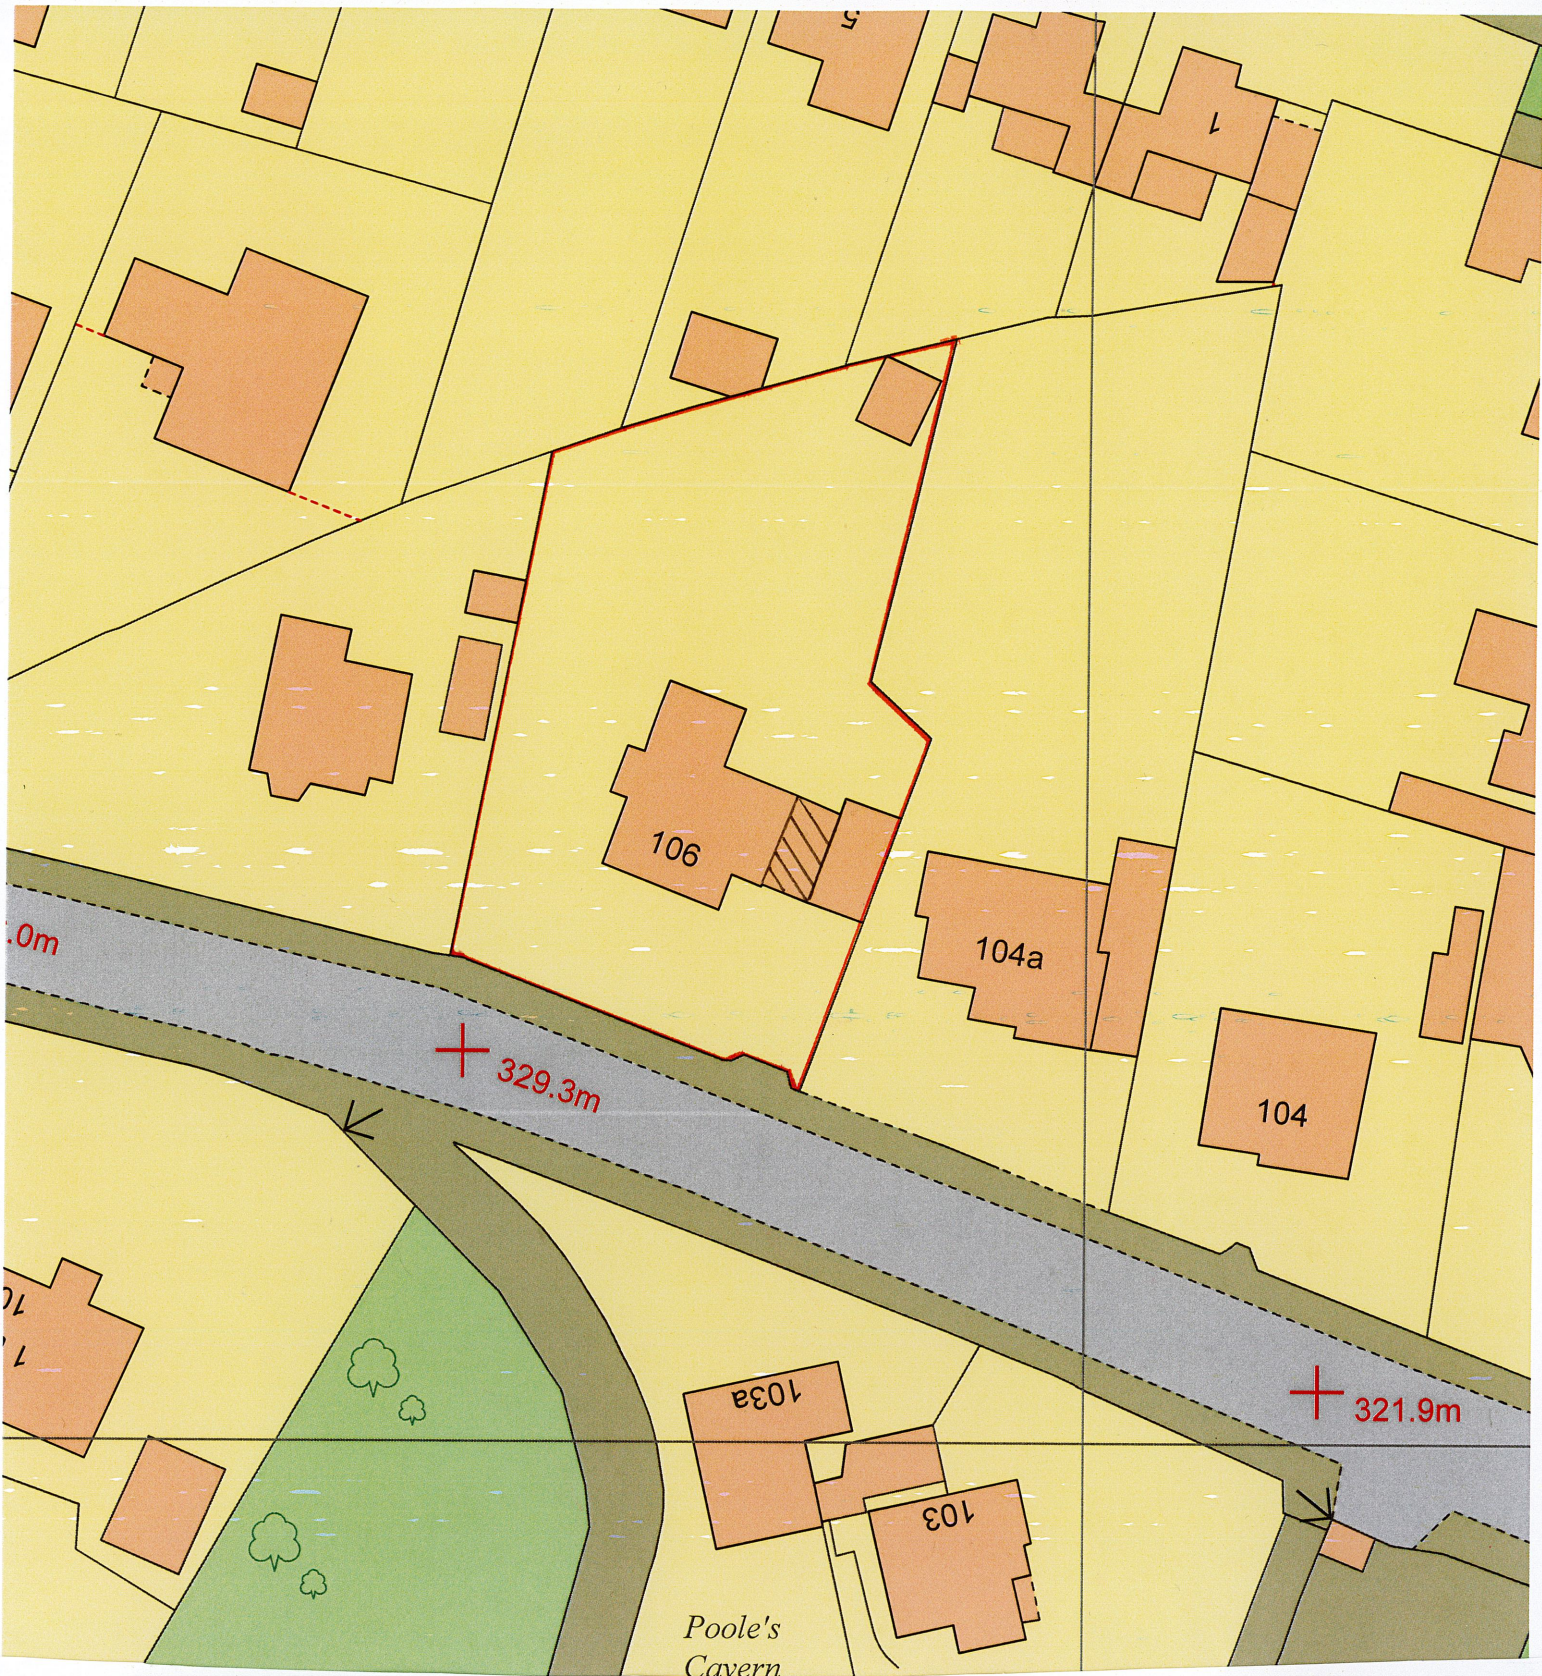

Os Licence number 100046950
Our Reference

SCALE 1:500
0 30
METRES

Site Address
Woodside House
GREEN LANE
BUXTON
DERBYSHIRE
SK17 9DH