


NOTE:

Drawing for statutory consent and costing purposes only, not for construction. The existing general arrangement base drawings (plans, sections and elevations) are based upon 2024 survey data by a third party provided by Christians. All survey information issued in good faith. The accuracy of the survey data graphically presented cannot be confirmed. Site measurements to be undertaken prior to manufacture.


Buttress Architects will not be held responsible for any inaccuracies identified.

Any discrepancies in constructional information should be reported immediately to the contract administrator prior to commencement of any work.


Consent sought for highlighted windows only. Windows not highlighted to remain.

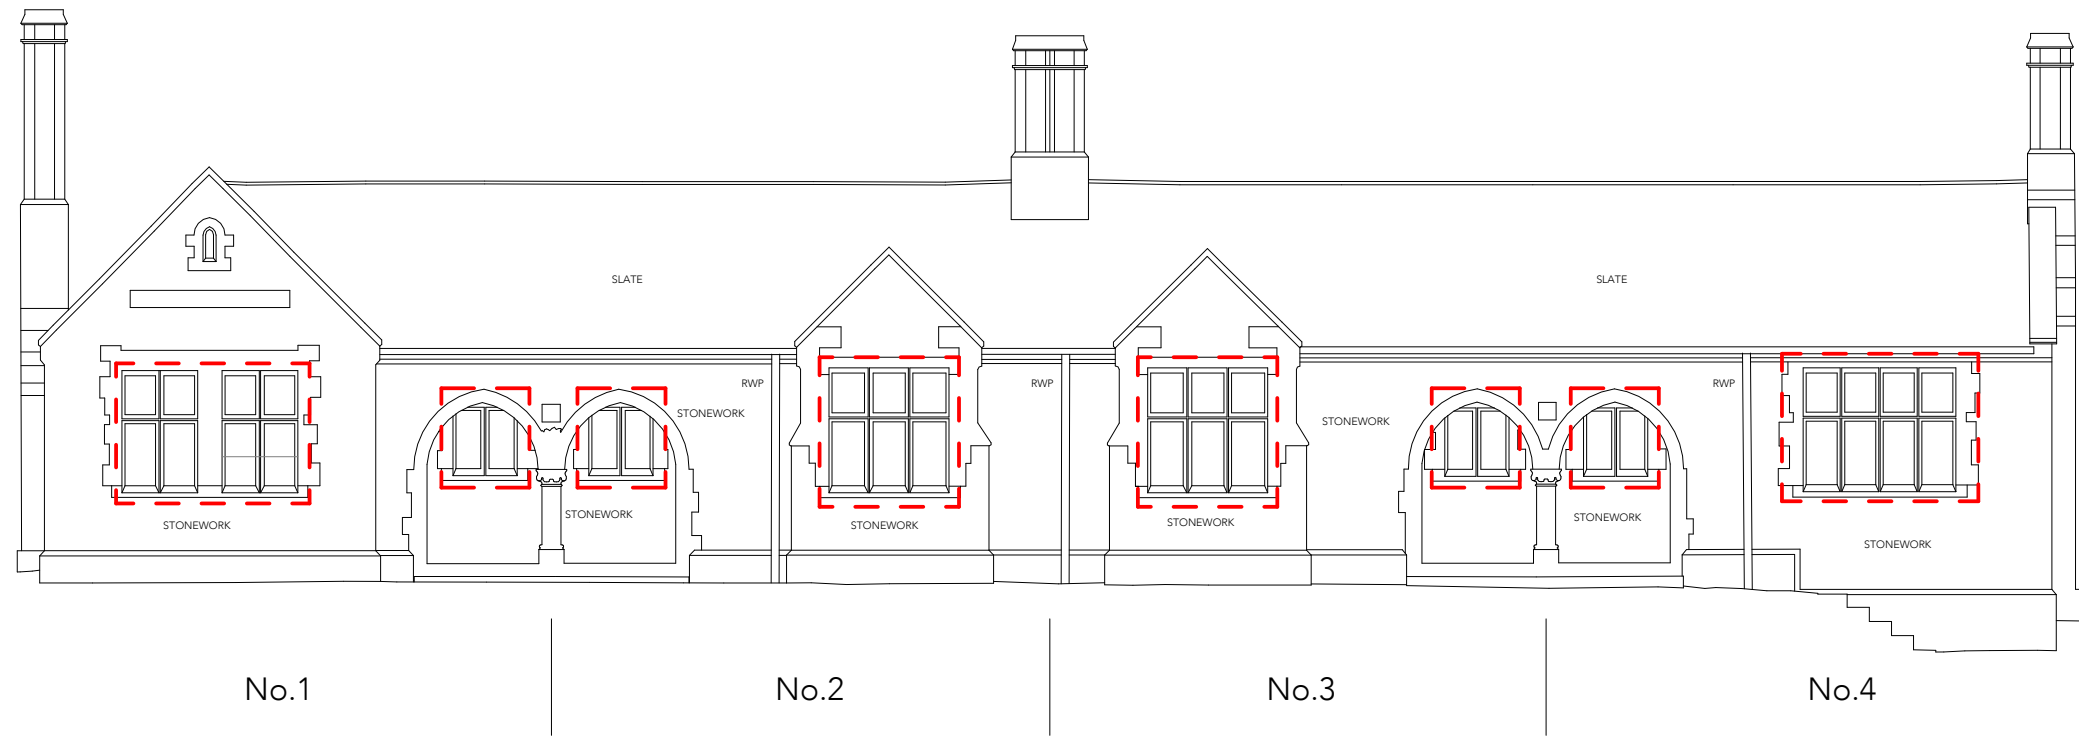


Elevation 1
1:100

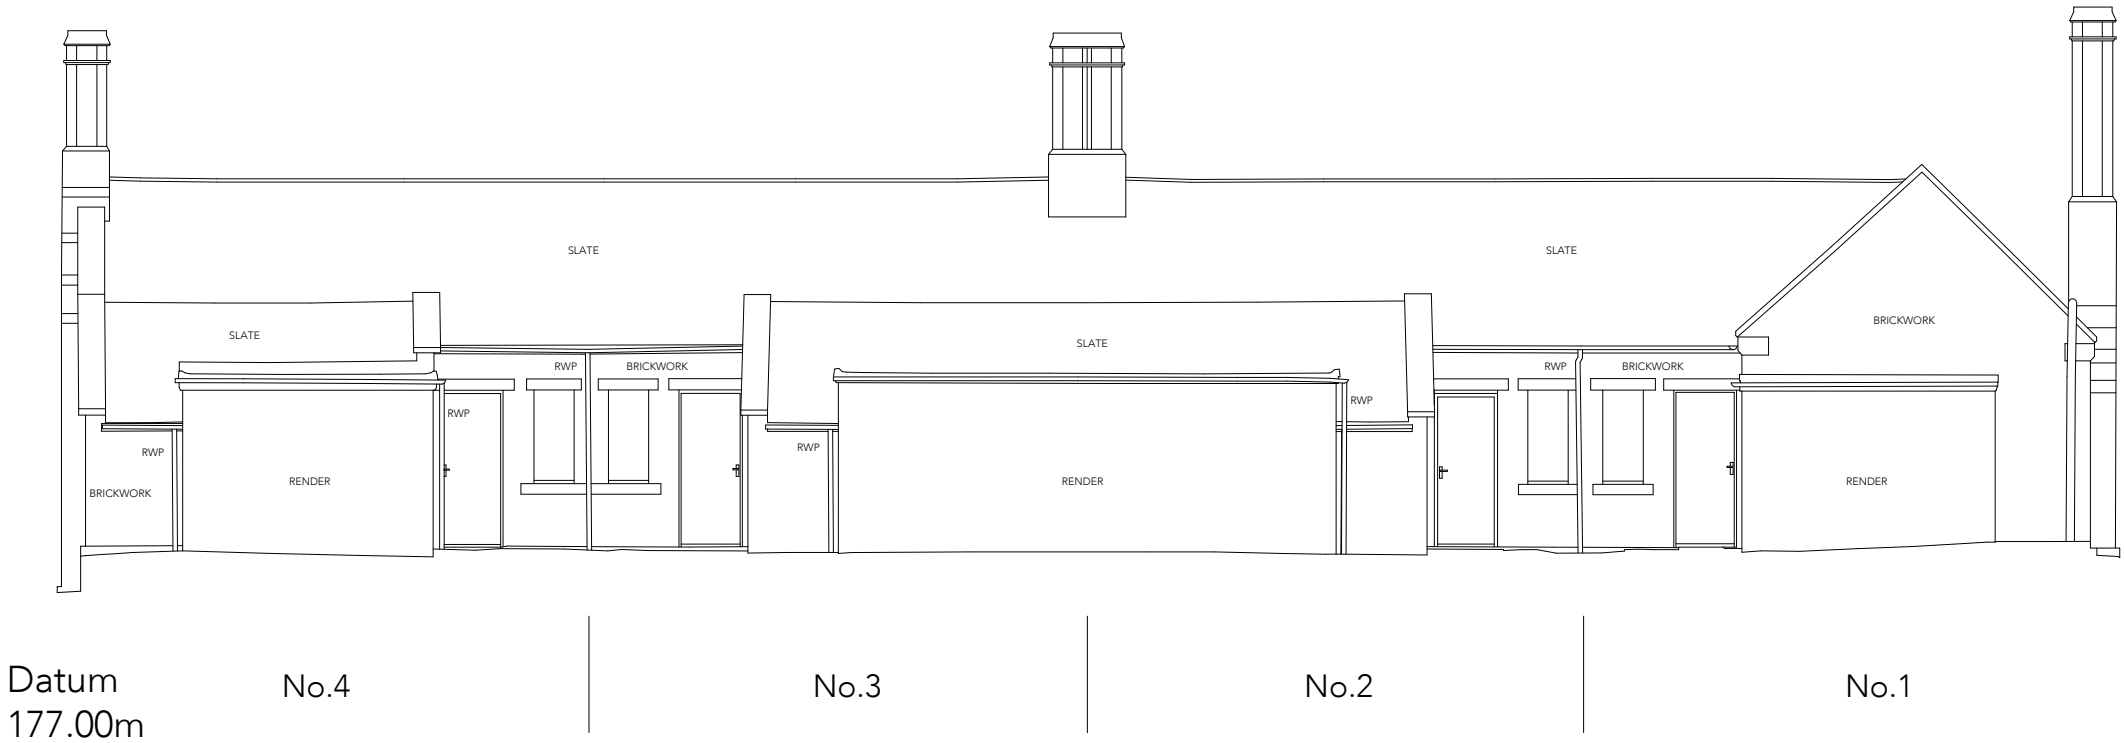


Elevation 3
1:100

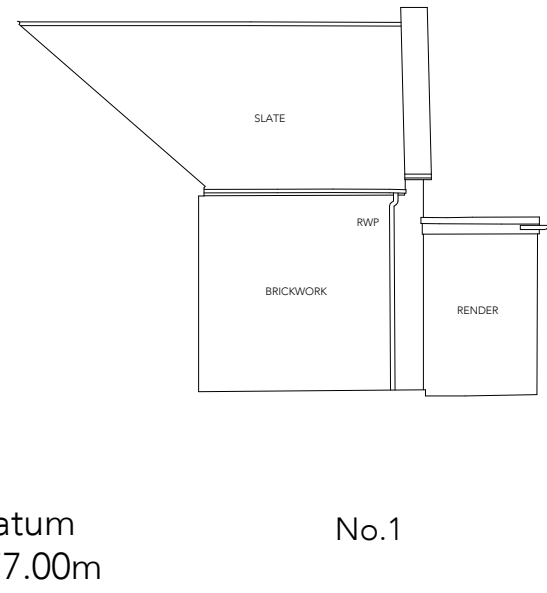


Elevation 5
1:100

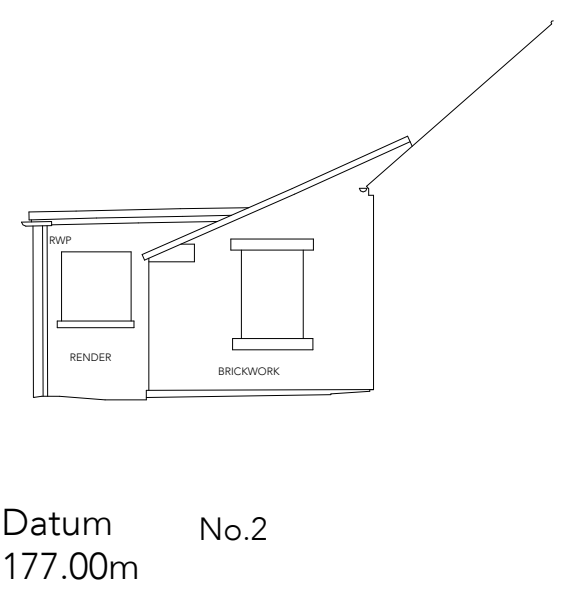


Elevation 6
1:100

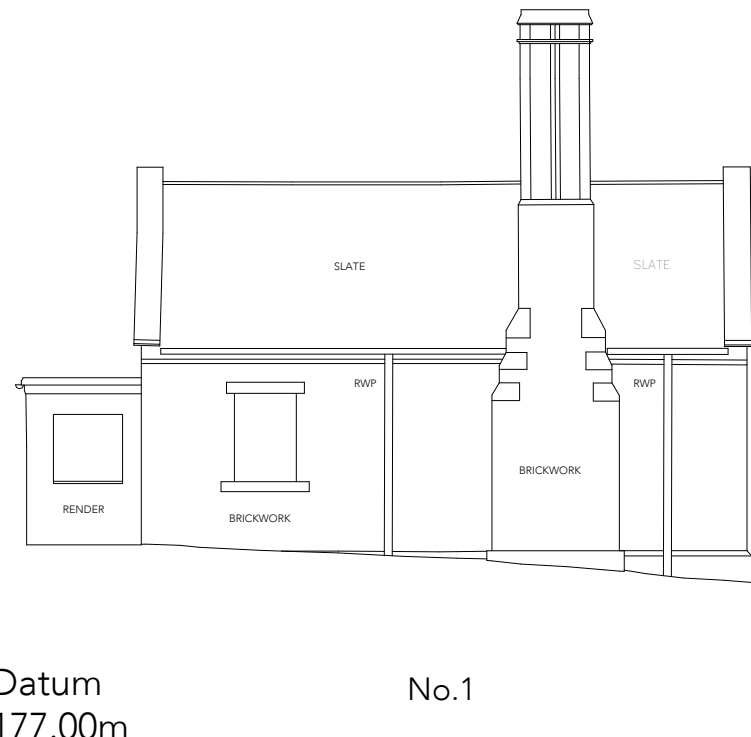


Elevation 2
1:100

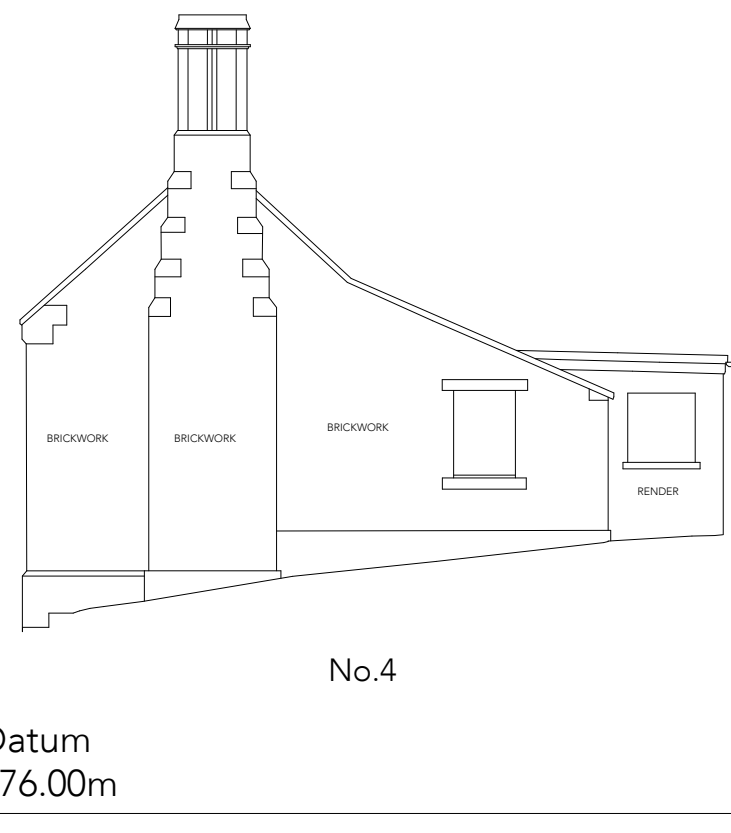

Elevation 4
1:100

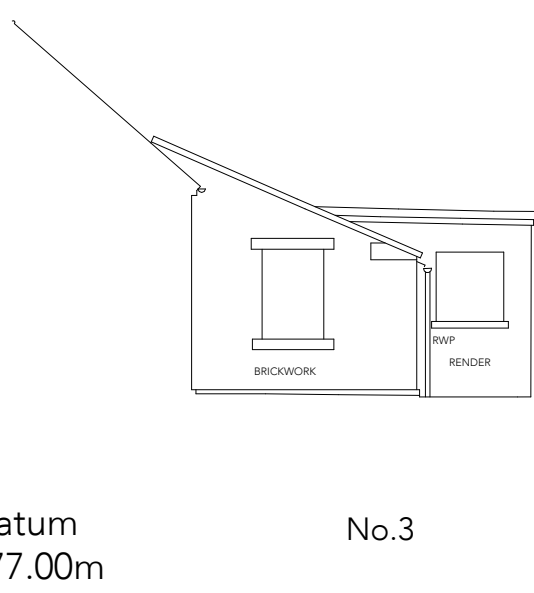

Elevation 7
1:100

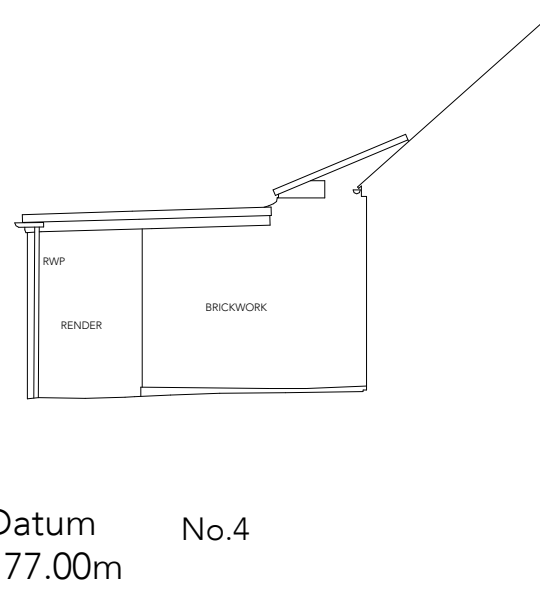

Elevation 8
1:100

P03	Sept 2026	LB	Amendments to LPA comment.
P02	Aug 2026	LB	Issue for Approval
P01	July 2026	LB	Issue for Costing 01

Rev	Date	Intls	Details
-----	------	-------	---------

© The moral rights of the author are hereby asserted.
This drawing and design is the sole property of Buttress Ltd and must not be reproduced without permission.
Buttress Ltd is Registered in England and Wales: 5363273

Buttress

Manchester 41 Bengal Street
Manchester M4 6AF
0161 236 3303
www.buttress.net

Leeds Clockwise, Yorkshire House
Greek Street, Leeds LS1 5SH
0113 539 7965

Certified
Corporation

Project Title Inghams Almshouse Repairs
Client CLIENT Y
Location St. James Square, New Mills, High Peak

Drawing ref Existing Elevations - 01

Date 01/09/2026 **Scale** As indicated
Checker Checker **Size** A1
Job No: 10326 **Status** S4

Project Origin Volume Level Type Role Number Rev.
INGAR-BUT-ZZ-ZZ-DR-A-02001-P03