



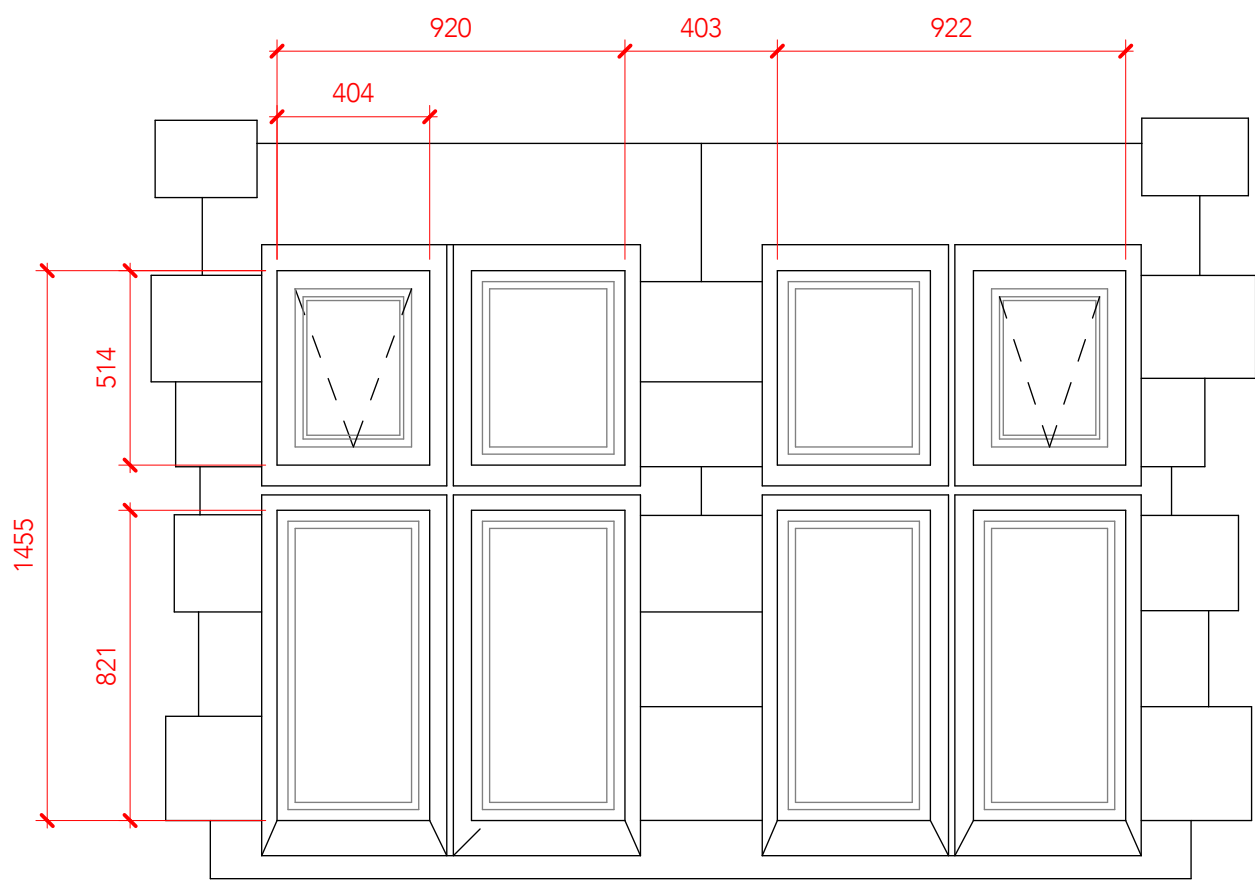


Window Type 1
1:20

Timber frame flush casement windows set within stone surround. Stone mullion and transoms as illustrated on 31002 - Window Typical Details. Flat profile timber frame with double glazed panels.

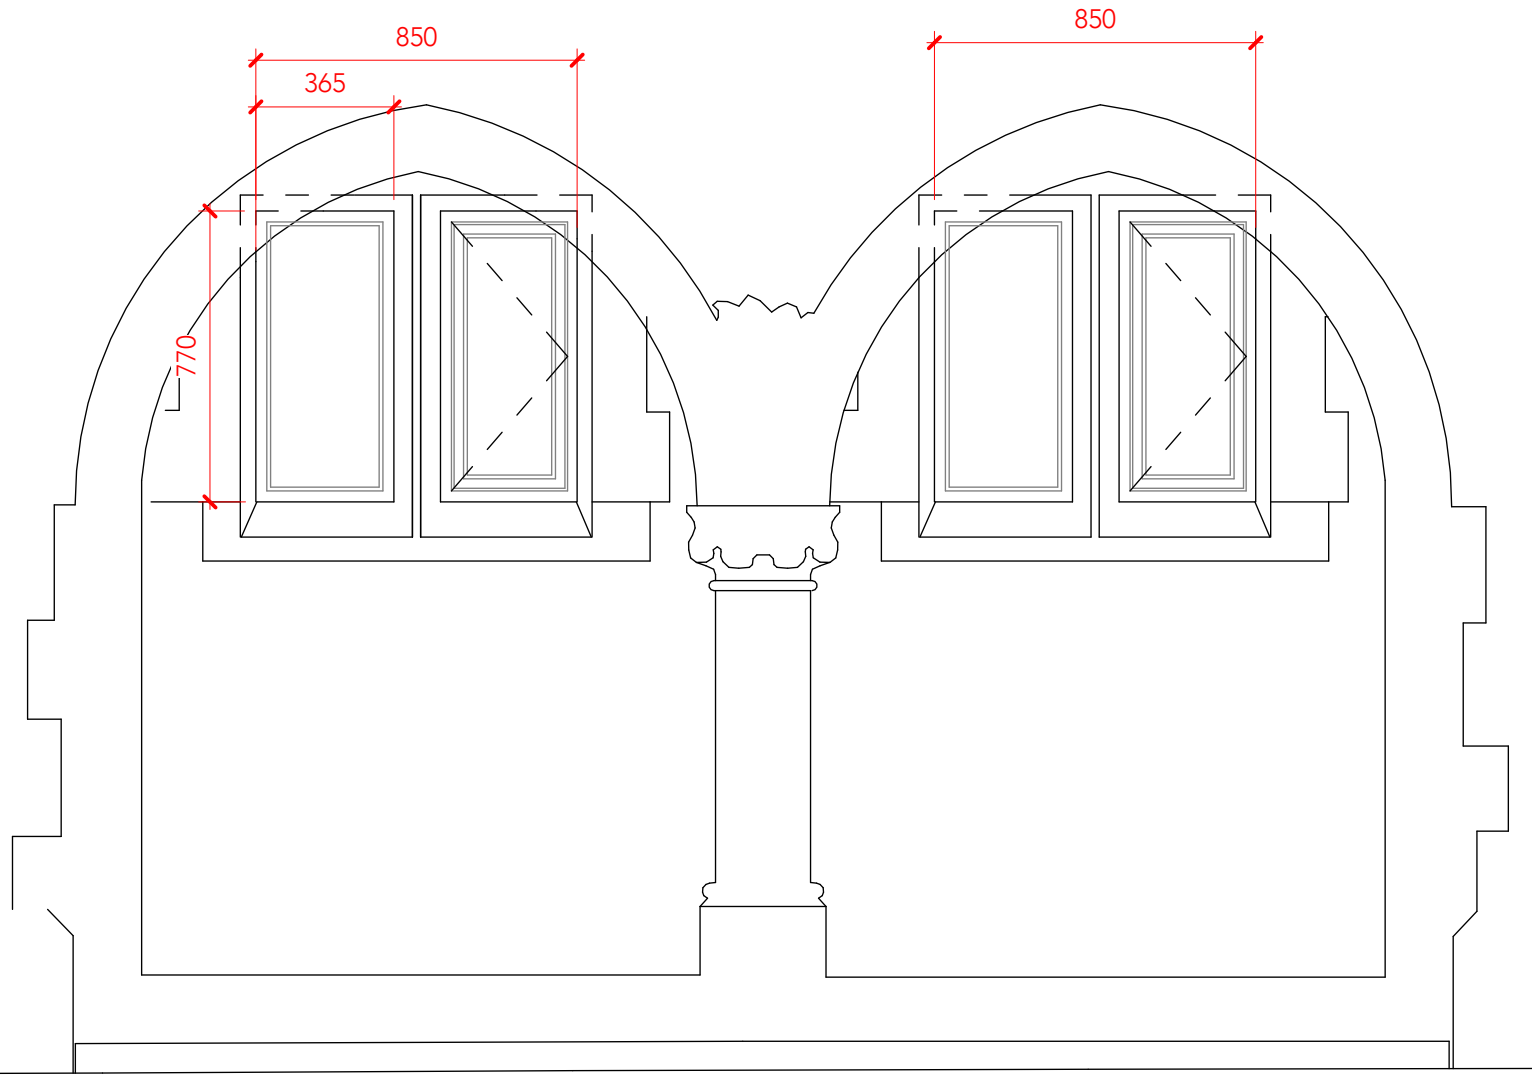


Window Type 2
1:20

Opener pane is mirrored on Units 1-4. Timber frame flush casement windows with set within stone surround. Flat profile timber frame with single glazed panels.

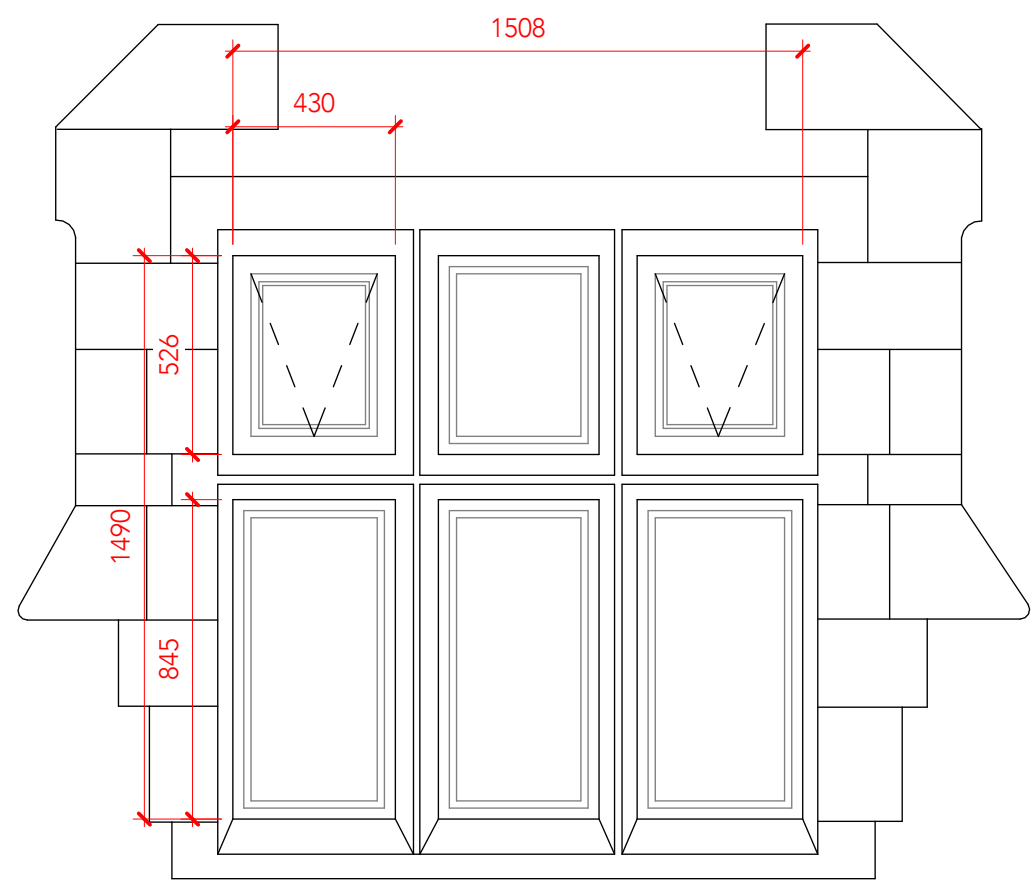

Window Type 3
1:20

Timber frame flush casement windows set within stone surround. Stone mullion and transoms as illustrated on 31002 - Window Typical Details. Flat profile timber frame with double glazed panels.

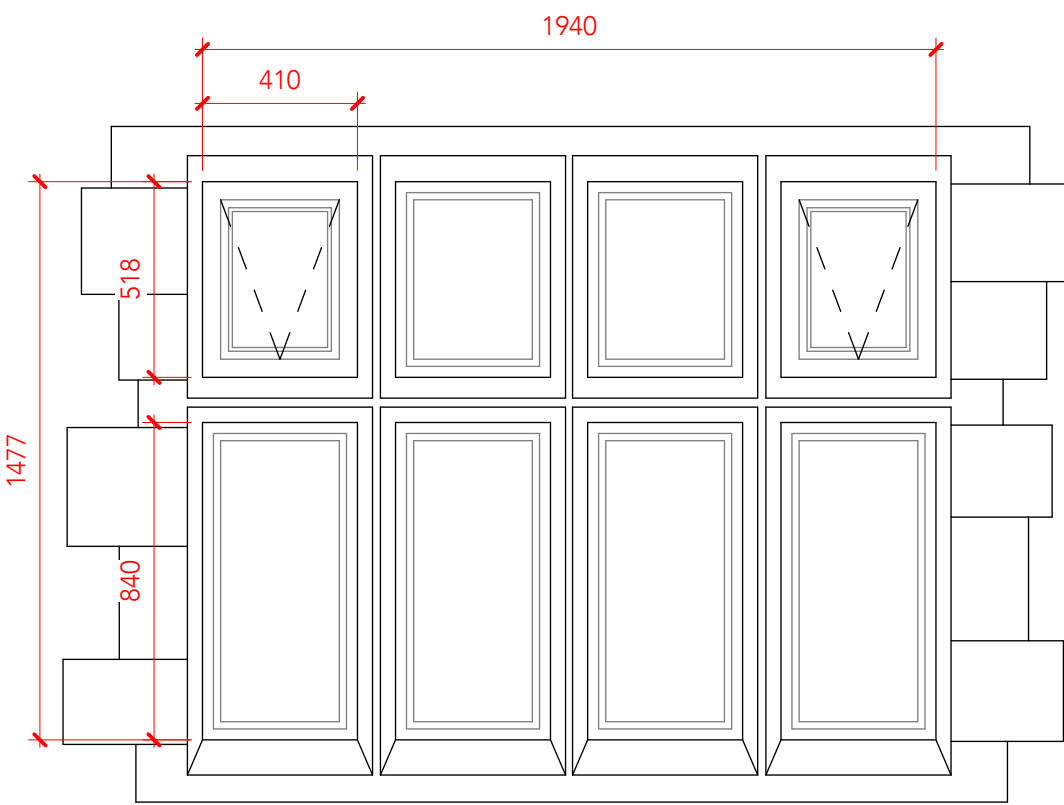

Window Type 4
1:20

Timber frame flush casement windows set within stone surround. Stone mullion and transoms as illustrated on 31002 - Window Typical Details. Flat profile timber frame with double glazed panels.

Note:
Drawing portrays design intent for planning purposes only and not for construction.
Scale noted in title block applicable at print size specified.
Dimensions are to be checked on site.
If in doubt please ask.

200 0 200 400 600 800 1000 mm
SCALE 1:20

NOTE:

Drawing for statutory consent and costing purposes only, not for construction. The existing general arrangement base drawings (plans, sections and elevations) are based upon 2024 survey data by a third party provided by Christians. All survey information issued in good faith. The accuracy of the survey data graphically presented cannot be confirmed. Site measurements to be undertaken prior to manufacture.

Buttress Architects will not be held responsible for any inaccuracies identified.

Any discrepancies in constructional information should be reported immediately to the contract administrator prior to commencement of any work.

P03 Sept 2026 LB Amendments to LPA comment.
P02 Aug 2026 LB Issue for Approval
P01 July 2026 LB Issue for Costing 01

Rev Date Intls Details

© The moral rights of the author are hereby asserted.
This drawing and design is the sole property of Buttress Ltd and must not be reproduced without permission.
Buttress Ltd is Registered in England and Wales: 536373

Buttress

Manchester 41 Bengal Street
Manchester
M4 6AF
0161 236 3303
www.buttress.net

Leeds Clockwise, Yorkshire House
Greek Street, Leeds
LS1 5SH
0113 539 7965

Certified
Corporation

Project Title Inghams Almshouse Repairs
Client CLIENT Y
Location St. James Square, New Mills, High Peak

Drawing ref Window Type Elevations

Date 01/09/2026 **Scale** As indicated

Checker Checker **Size** A1

Job No: 10326 **Status** S4

Project Origin Volume Level Type Role Number Rev

INGAR-BUT-ZZ-ZZ-DR-A-31001-P03