




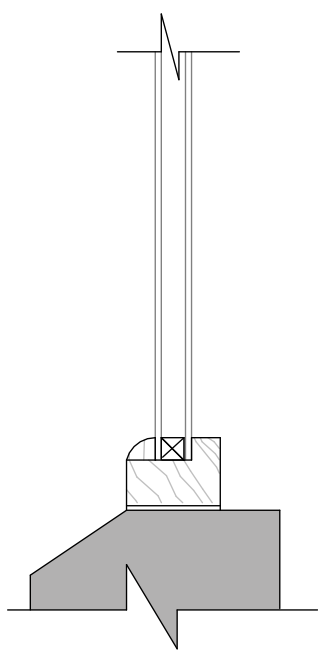


1 Fixed Window Section
1:5

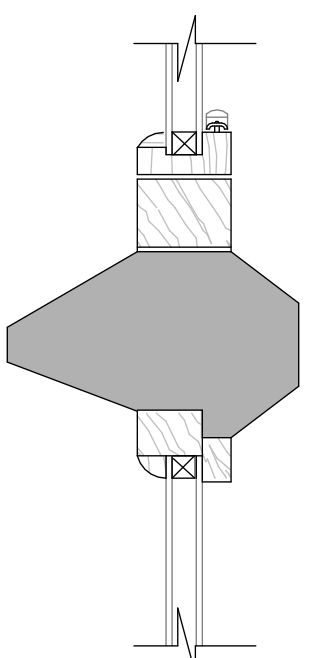


Fixed Window Section at
Central Mullion with Opener
1:5

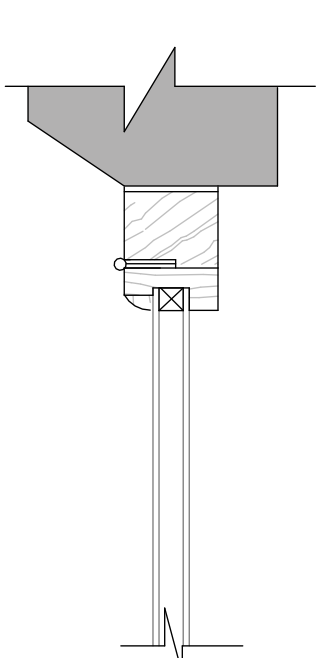


Opener Window Section
1:5

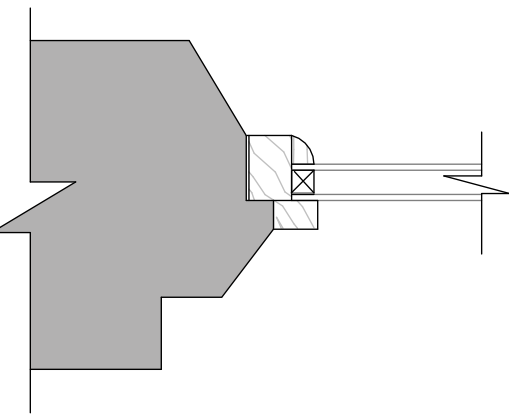


2 Fixed Window Plan
1:5

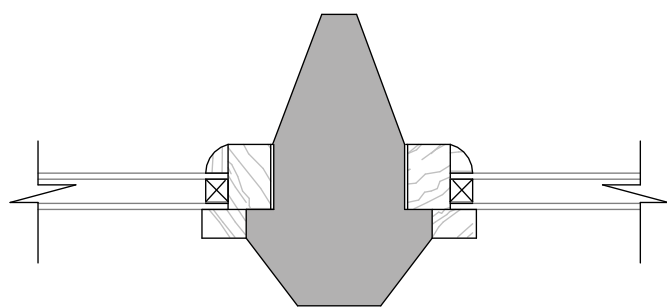


3 Fixed Window Plan at Central Mullion
1:5

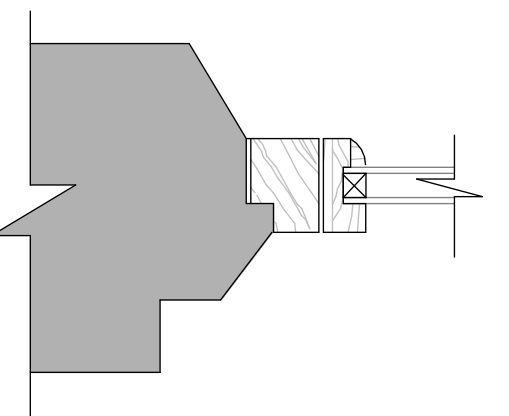


4 Opener Window Plan
1:5

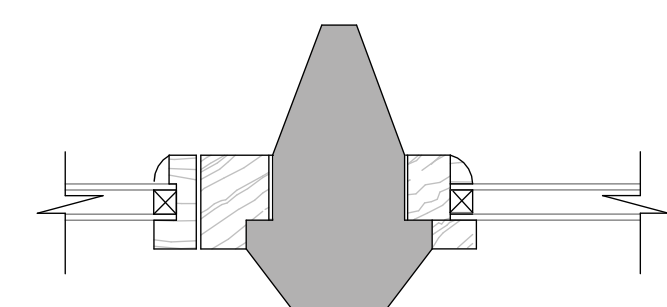


5 Fixed Window Plan at Central
Mullion with Opener
1:5

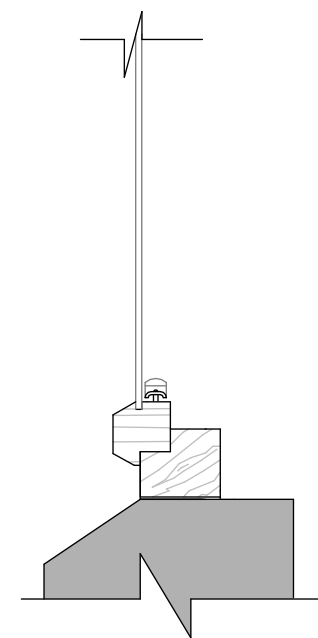


6 Opener Window Section
1:5

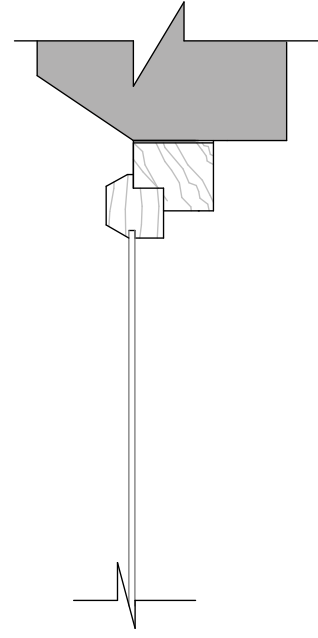


Opener Window Section
1:5

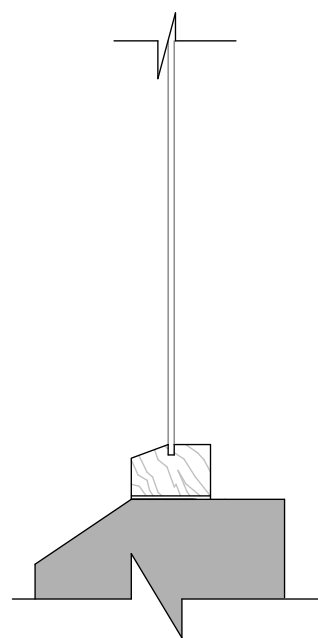


7 Fixed Window Section
1:5

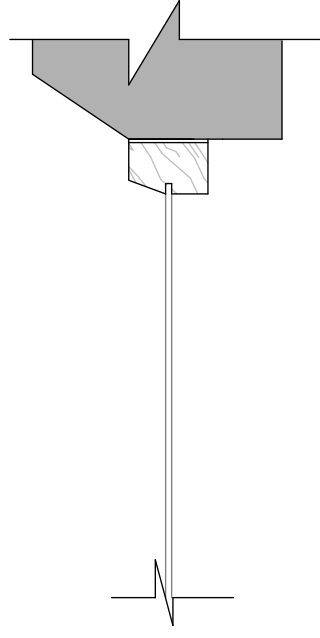


Fixed Window Section
1:5

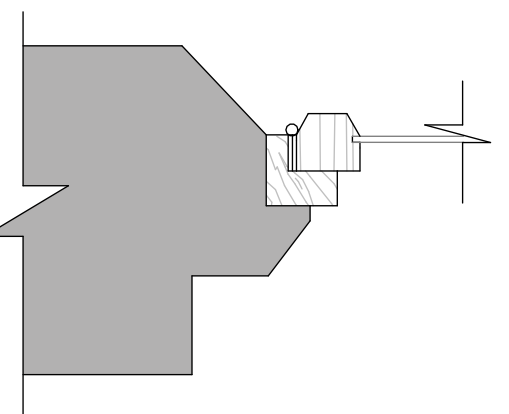


8 Opener Window Plan
1:5

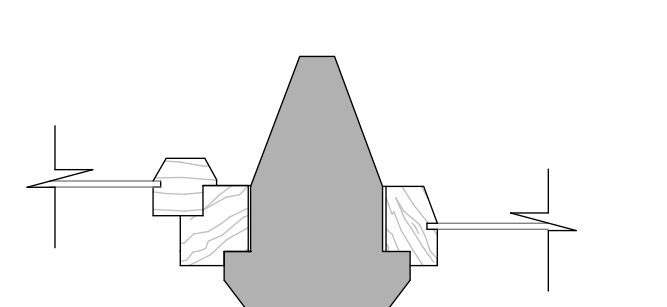


9 Fixed Window Plan at Central
Mullion with Opener
1:5

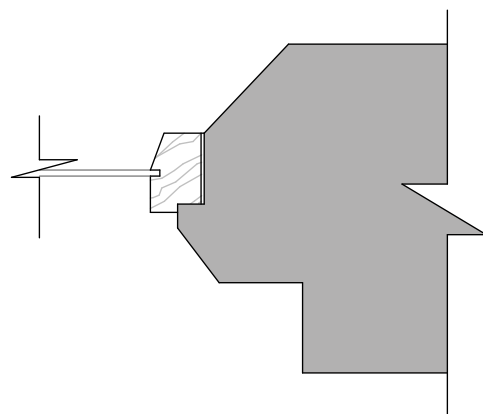


10 Fixed Window Plan
1:5

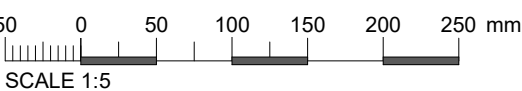


SCALE 1:5

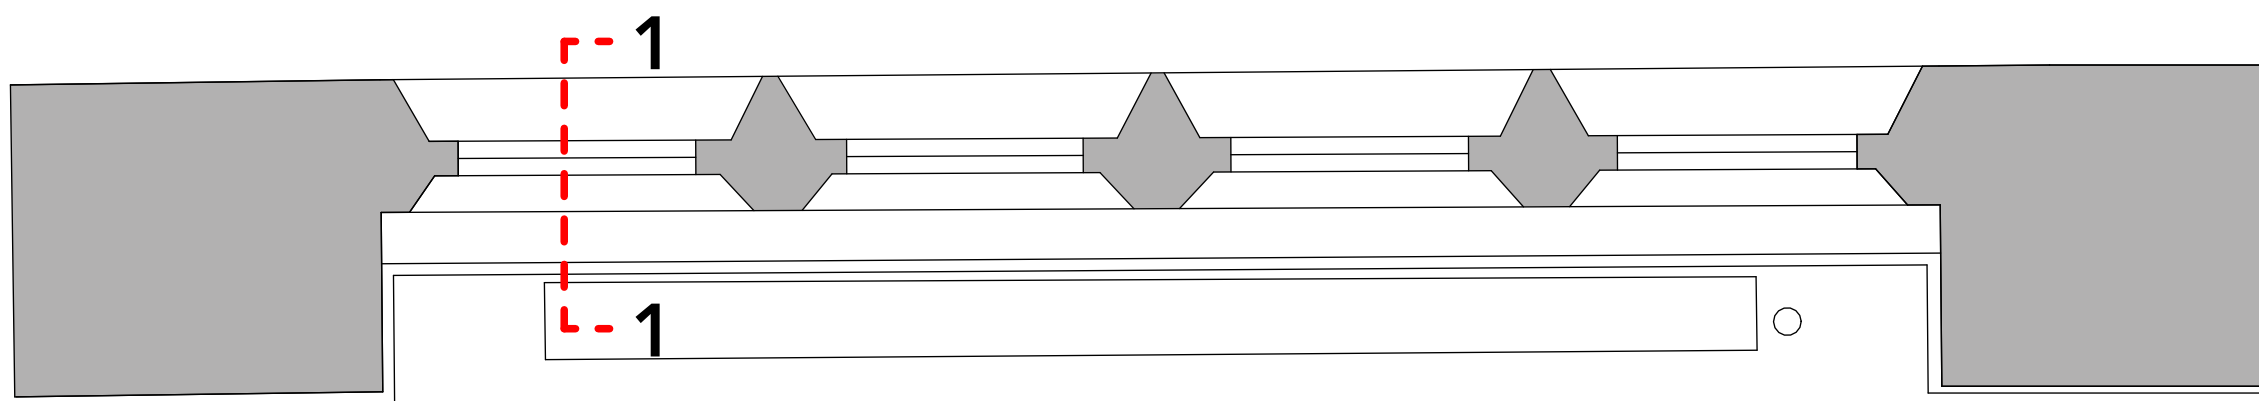


Window Type 1, 3 and 4 Plan
1:10

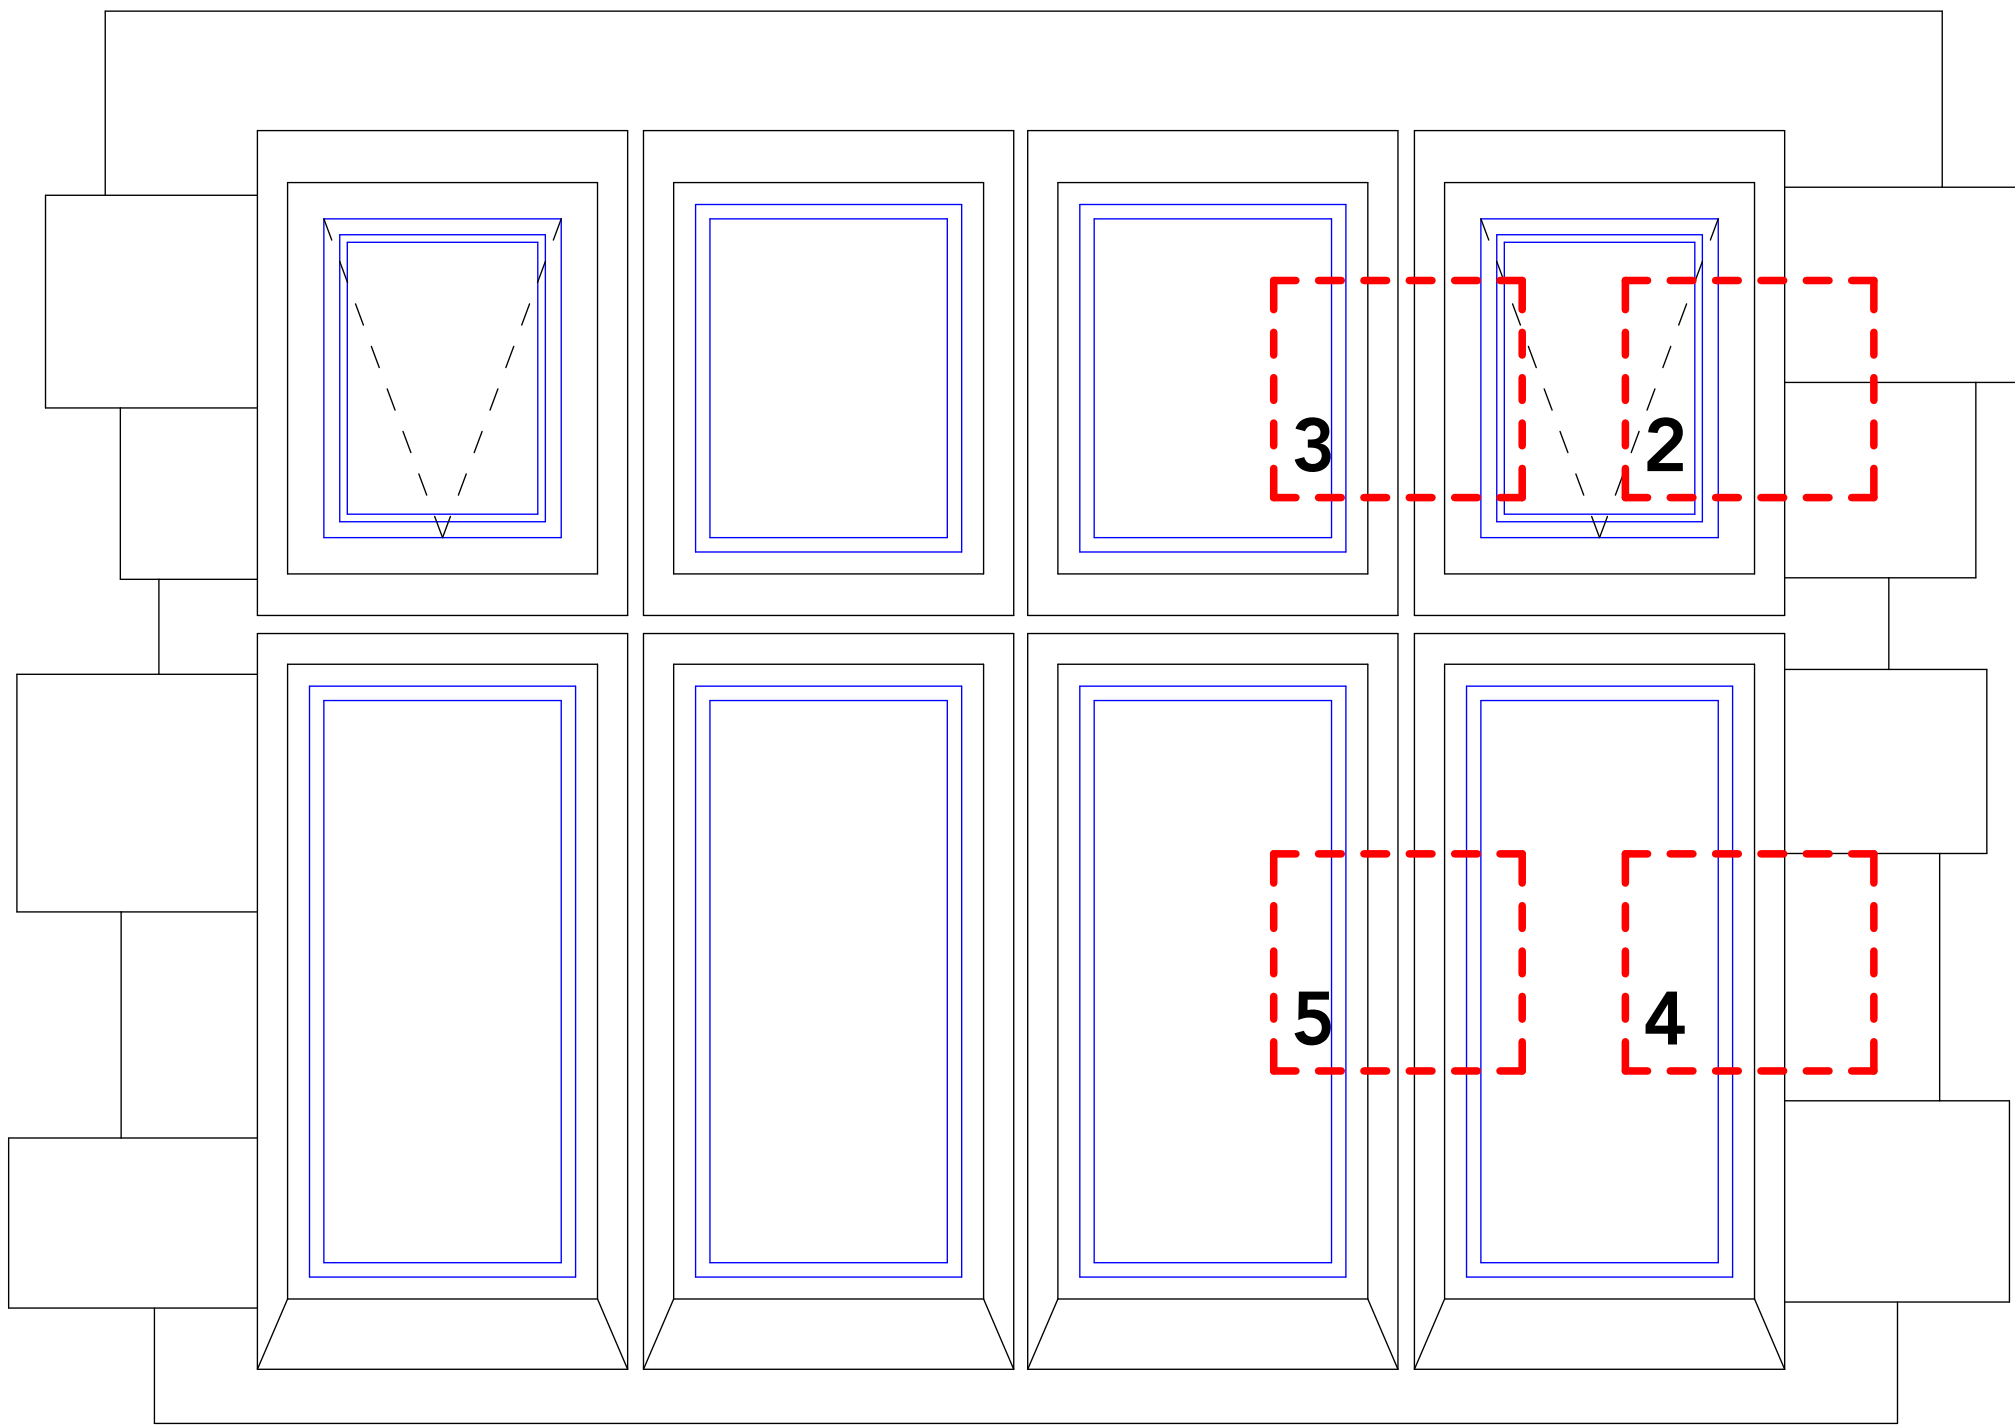


Window Type 1, 2, 3 and 4 Elevation
1:10

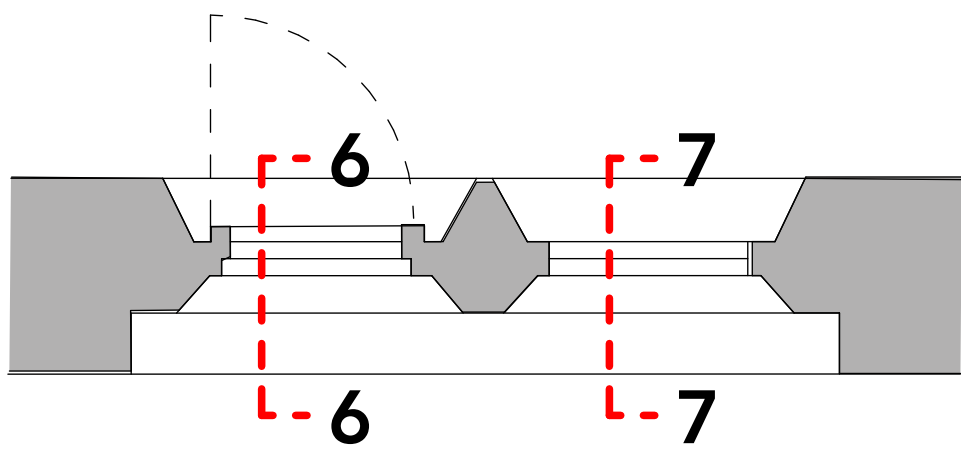

Window Type 2 Plan
1:10

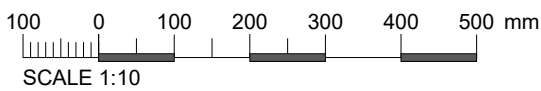

SCALE 1:10

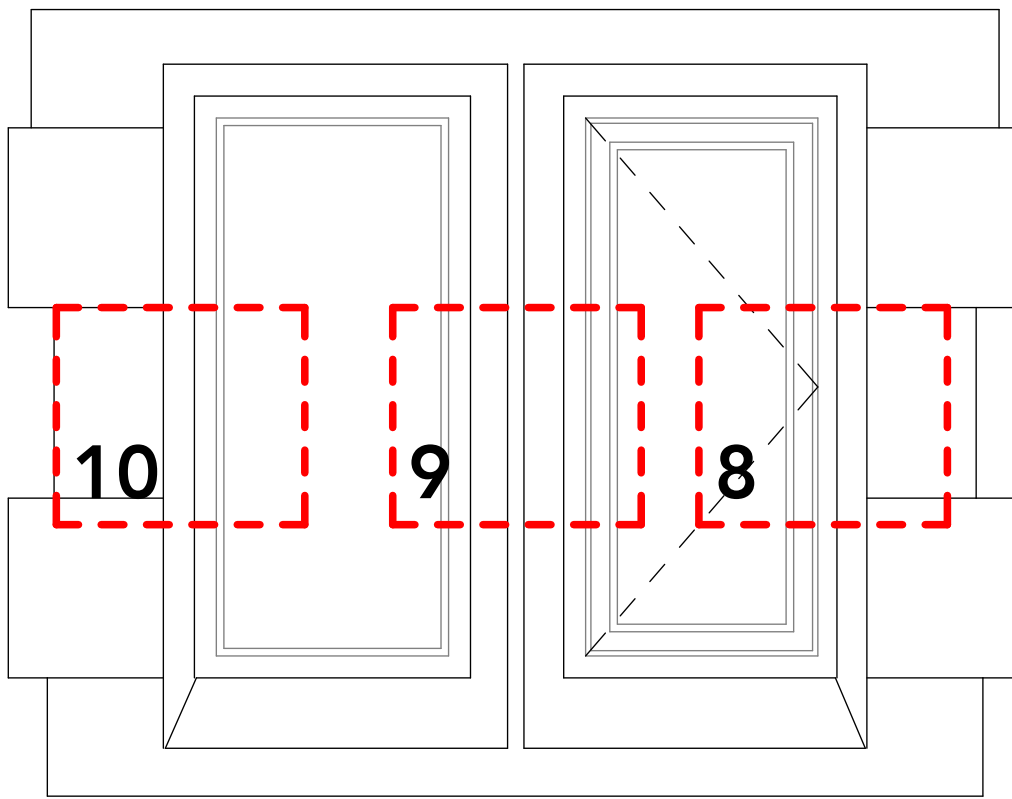

Window Type 2 Elevation
1:10



Note:
Drawing portrays design intent for planning purposes
only and not for construction.
Scale noted in title block applicable at print size
specified.
Dimensions are to be checked on site.
If in doubt please ask.

NOTE:

Drawing for statutory consent and costing purposes only,
not for construction. The existing general arrangement
base drawings (plans, sections and elevations) are based
upon 2024 survey data by a third party provided by
Christians. All survey information issued in good faith.
The accuracy of the survey data graphically presented
cannot be confirmed. Site measurements to be
undertaken prior to manufacture.

Buttress Architects will not be held responsible for any
inaccuracies identified.

Any discrepancies in constructional information should
be reported immediately to the contract administrator
prior to commencement of any work.

P03 Sept 2026 LB Amendments to LPA comment.
P02 Aug 2026 LB Issue for Approval
P01 July 2026 LB Issue for Costing 01

Rev Date Intls Details

© The moral rights of the author are hereby asserted.
This drawing and design is the sole property of Buttress Ltd and must not be reproduced without permission.
Buttress Ltd is Registered in England and Wales: 536373

Buttress

Manchester 41 Bengal Street
Manchester
M4 6AF
0161 236 3303
www.buttress.net

Leeds Clockwise, Yorkshire House
Greek Street, Leeds
LS1 5SH
0113 539 7965

Certified
Corporation

Project Title Inghams Almshouse Repairs
Client CLIENT Y
Location St. James Square, New Mills, High Peak

Drawing ref Window Typical Details - Existing

Date 01/09/2026 **Scale** As indicated

Checker Checker **Size** A1

Job No: 10326 **Status** S4

Project Origin Volume Level Type Role Number Rev

INGAR-BUT-ZZ-ZZ-DR-A-31002-P03