


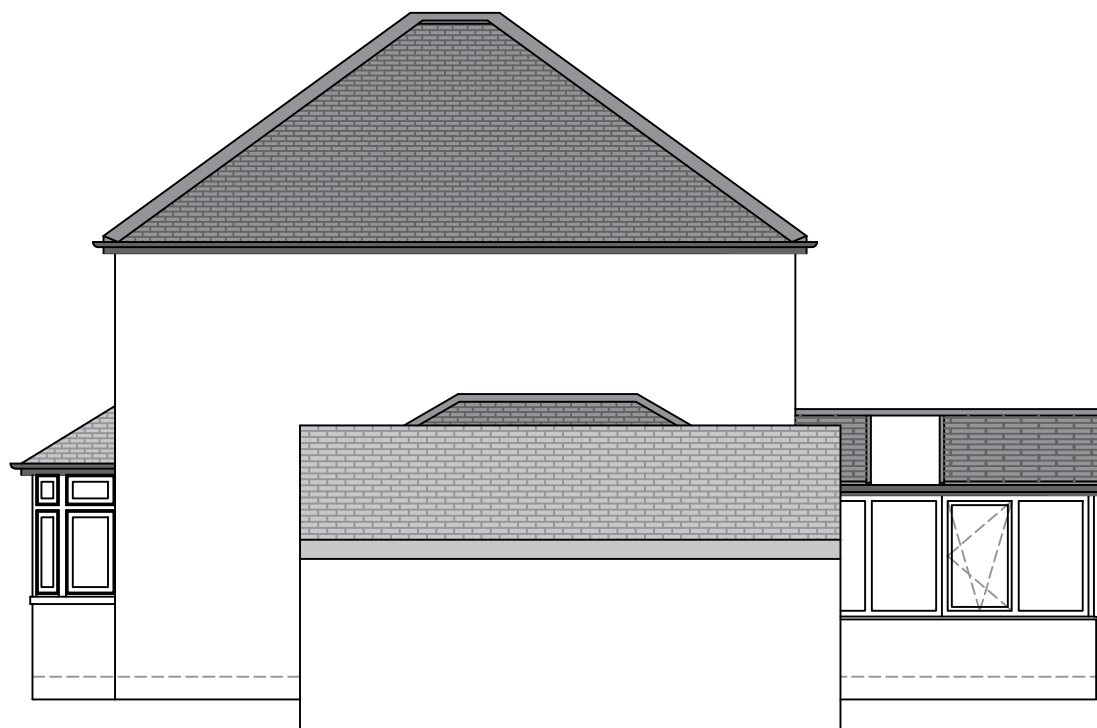

LEFT ELEVATION



RIGHT ELEVATION

Product specification:
Roof:
Replica tile type: Carbon Grey
Roof Glazing: Solaroof Glass
Obscure Glass: N/A
Soffit Trim Colour: Black Foil
Rainwater goods Colour: Black

Frames/Doors:
Frame type: **High Impact PVCu Mainframe**
External Colour : **Cream**
Internal Colour : **White**

Existing base:
As all building works are not included within our contract Anglian Home Improvements do not accept any further responsibility and do not provide additional guarantee of the existing base beyond that of the existing guarantee under a separate contract. The company's responsibilities are therefore limited to supplying and installing the Living space in accordance with these plans in this instance.


Notes:
All glazing to be toughened glass.

Trickle vents are 4000m2 to tilt & turn vents and double doors.

Existing physical barrier to remain.

These drawings are the property of Anglian Home Improvements and must not be used, distributed, loaned or copied without the express permission of Anglian Home Improvements.
All dimensions are in millimetres (mm) unless noted otherwise.
Do not use for base laying purposes.

Produced on A3 paper

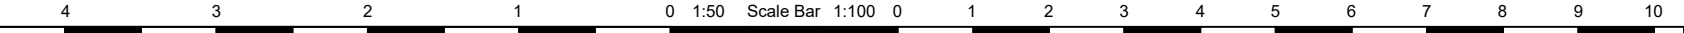

Rev.	Date	Description	Initials

Anglian
Home Improvements

TELEPHONE: 0800 093 3015

V04 September 2024

Drawing title: **Proposed Side Elevations**

Contract No. : **900-19093** **Page 4 of 4**

Proposed: **PVCu Replica Extension**
At: **Woodside House**
Green Lane
Buxton
Derbyshire, SK17 9DH

Drawers initials: **BN** **Scale : 1:100** **Date: 17/07/26**