

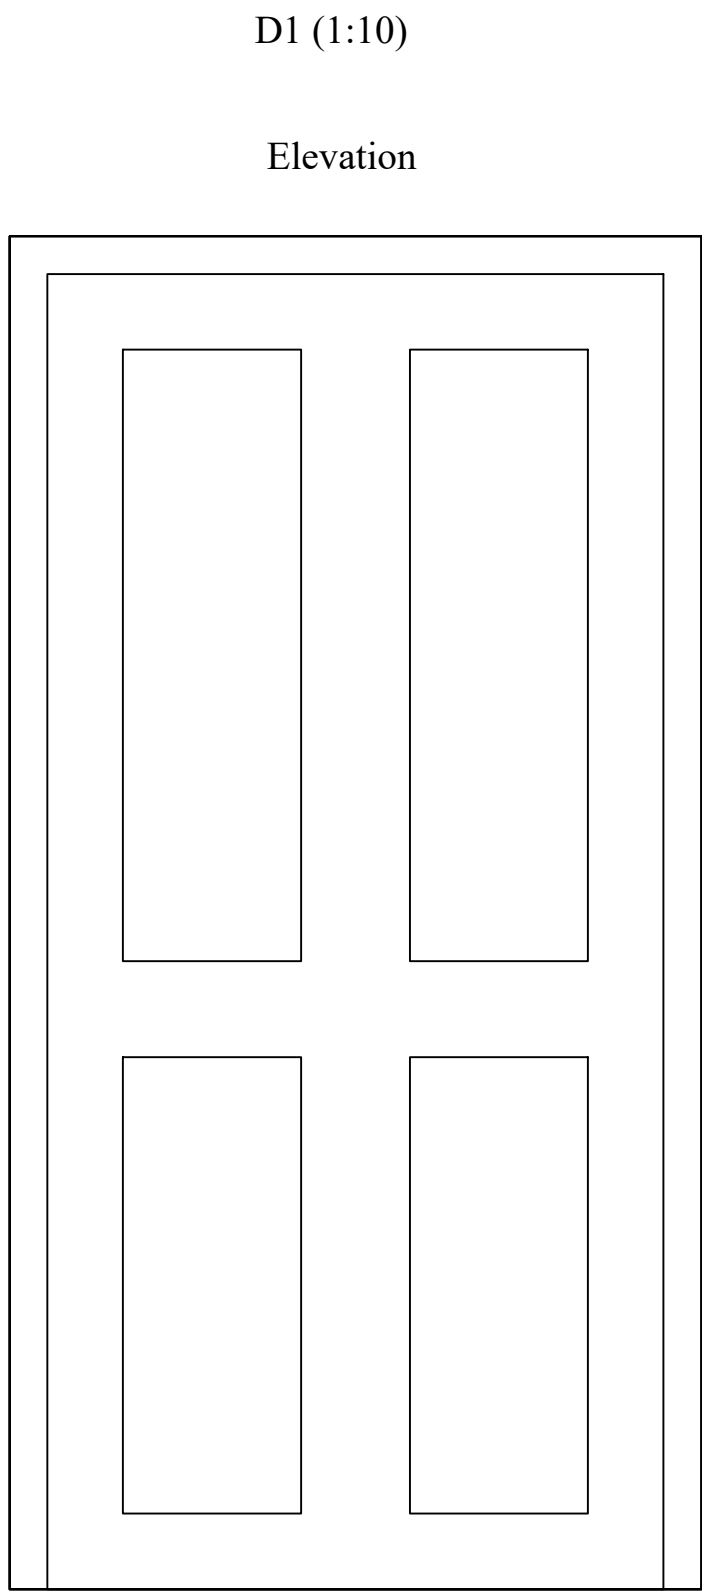
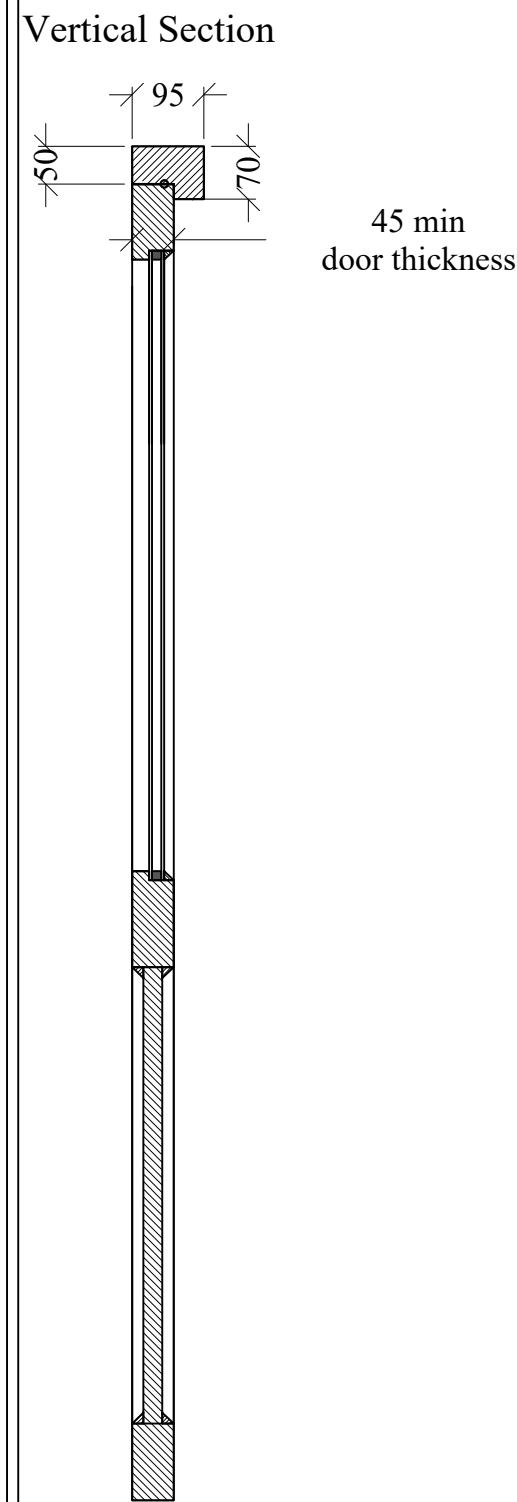




- Notes - D1:
- 1) 4:12:4 double glazed units
 - 2) Composite frames (colour 'Chartwell Green')
 - 3) Black 102 x 76 x 3 ball bearing hinges
 - 4) Multi point locking system
 - 5) Black Ironmongery

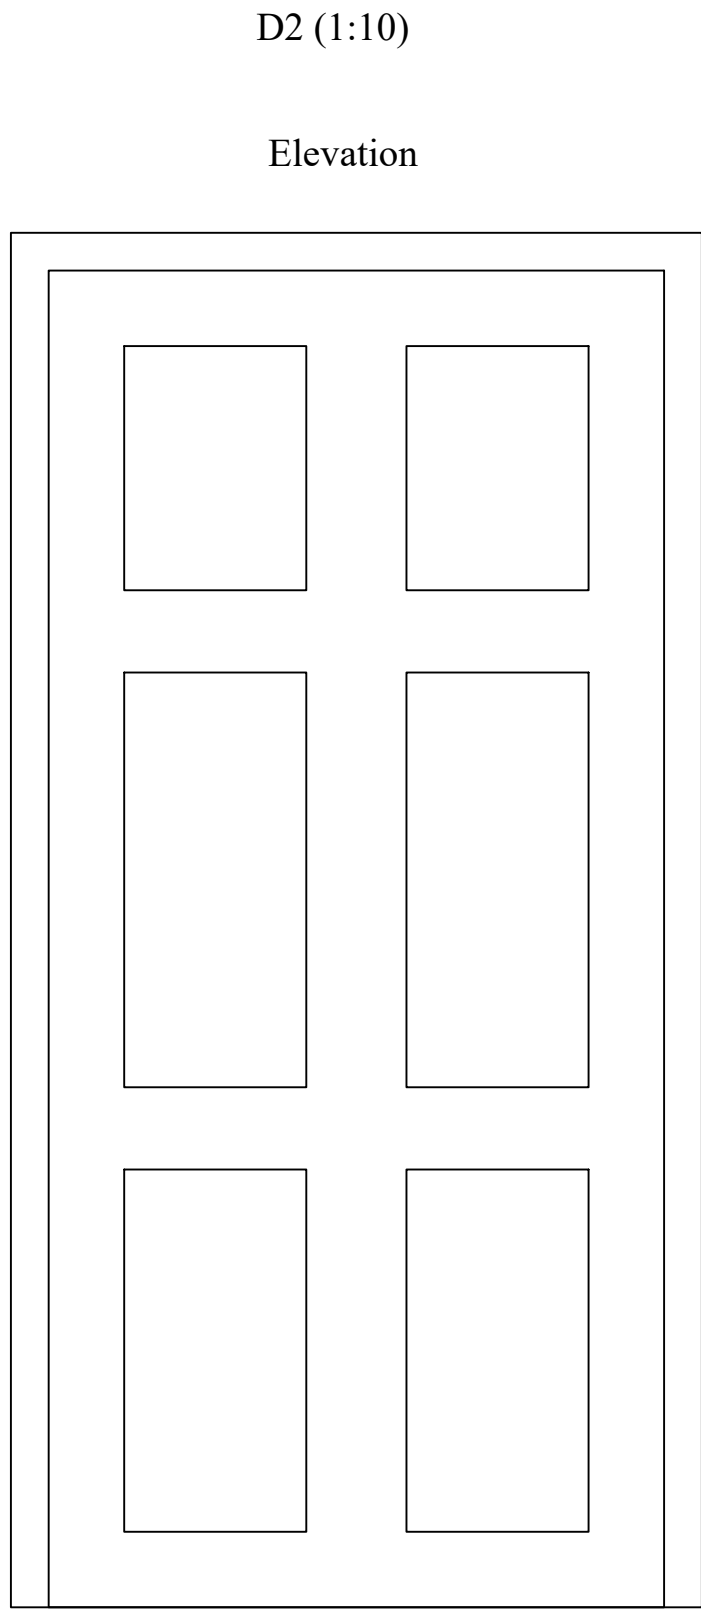

- Notes - D2:
- 1) 4:12:4 double glazed units
 - 2) Composite frames (colour 'Chartwell Green')
 - 3) Black 102 x 76 x 3 ball bearing hinges
 - 4) Multi point locking system
 - 5) Black Ironmongery

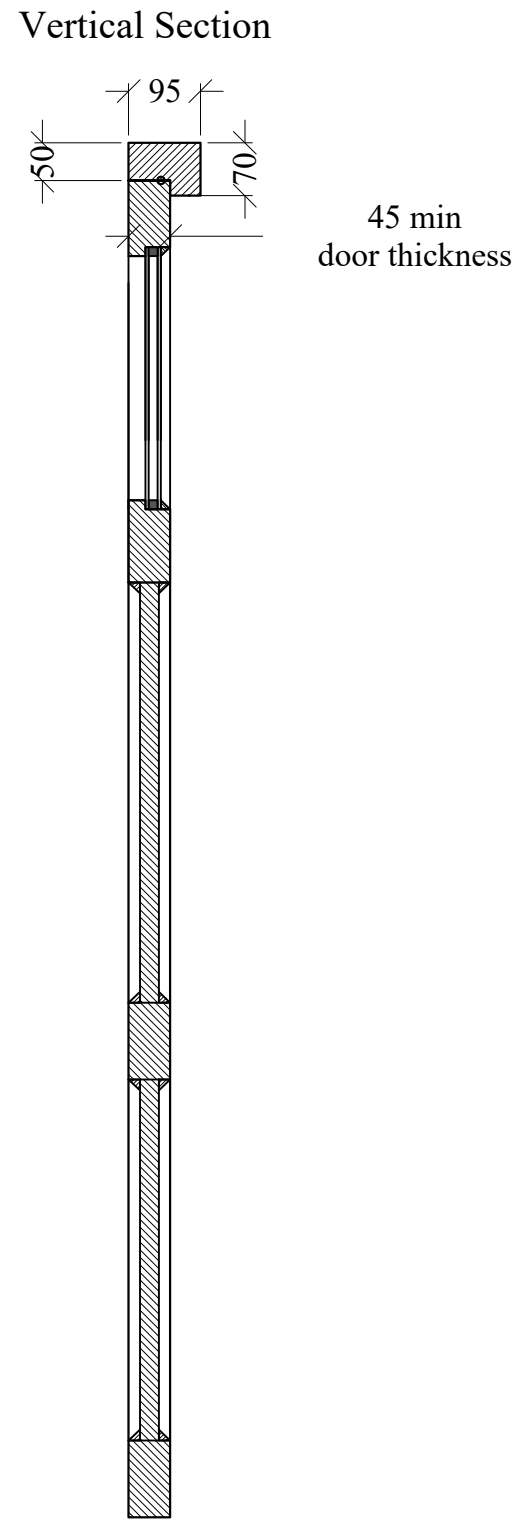

- Notes - D3:
- 1) 4:12:4 double glazed units
 - 2) PVCu frames (colour 'Chartwell Green')
 - 3) Black 102 x 76 x 3 ball bearing hinges
 - 4) Multi point locking system
 - 5) Black Ironmongery

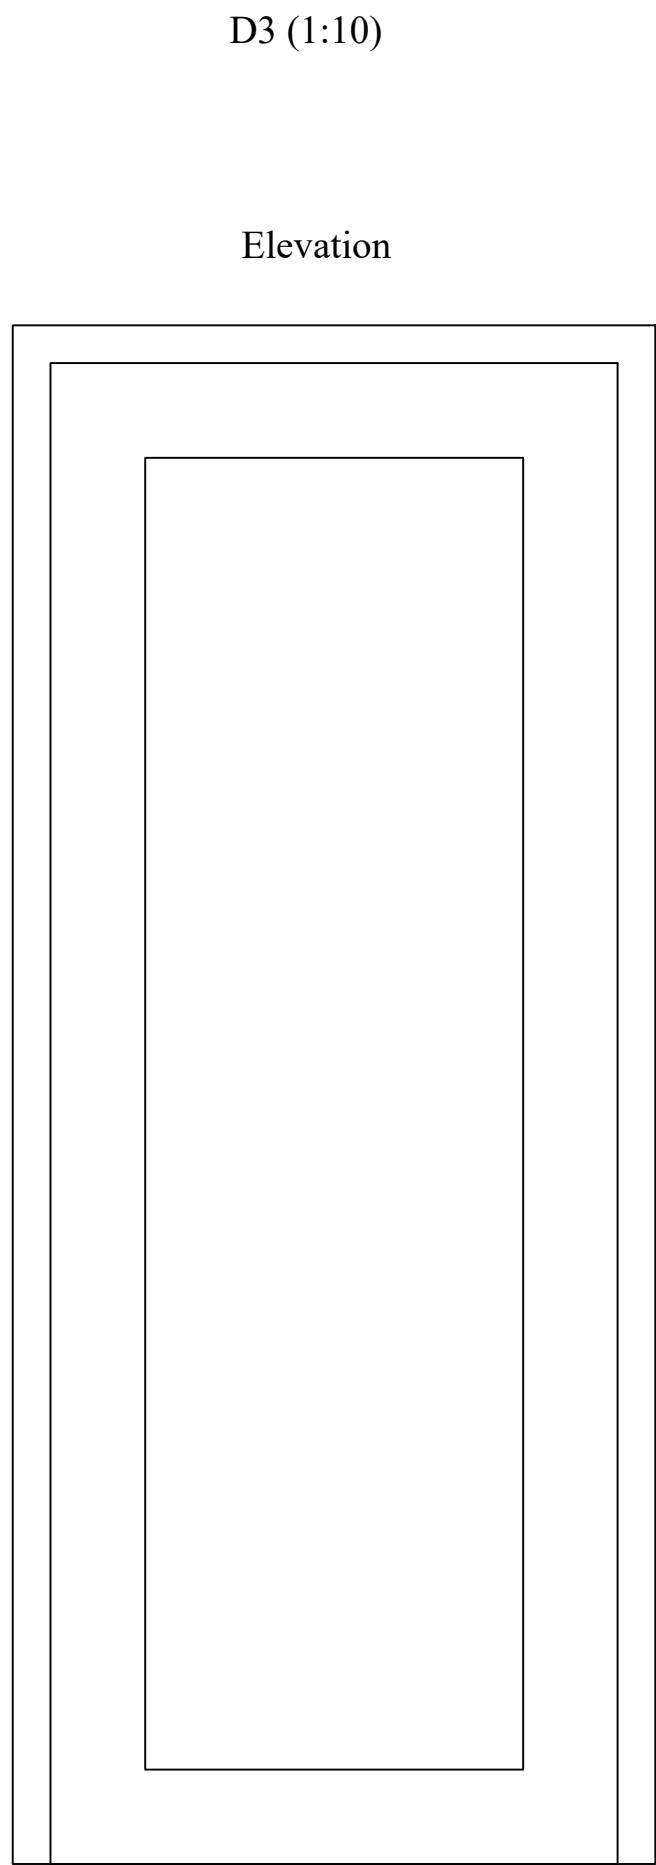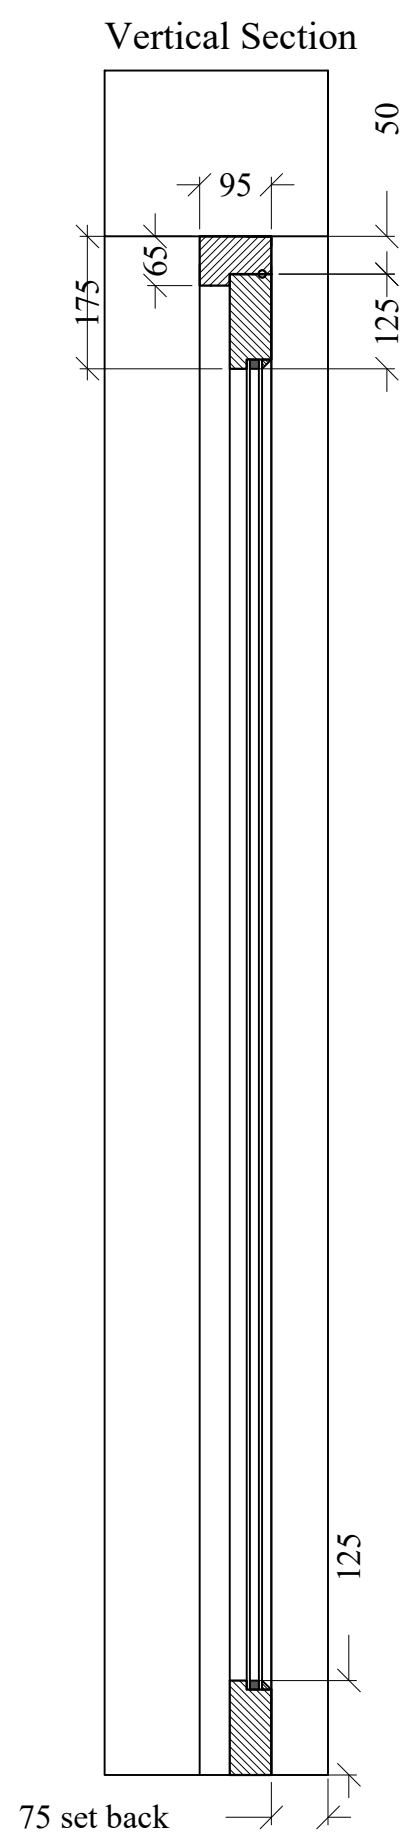

Planning

This drawing is the Copyright of SJ Design Limited
All dimensions must be checked on site.
All materials and workmanship are to be in accordance with prevailing British
Standards, Codes of Practice, Building Regulations, manufacturers and industry
recommendations and all to the complete satisfaction of SJ Design Limited.



Building Design & Surveying Consultants
The Old Co-Op Building, Church Street,
Hayfield, High Peak SK22 2JE
Tel:01663 742903 Fax:01663 751247
Mobile: 07984 007 007 Email: info@sjdesign.net
www.sjdesign.net

Client
Ash Averill

Job Title
Proposed Change of Use at
Dunroamin
Market Street
Hayfield
High Peak
SK22 2EW

Drawing Title
Joinery Details
Sheet 3

Scale
As marked at A1

Date
August 2026

Drawn by
SJ

Drawing No.	Rev.
302	-