


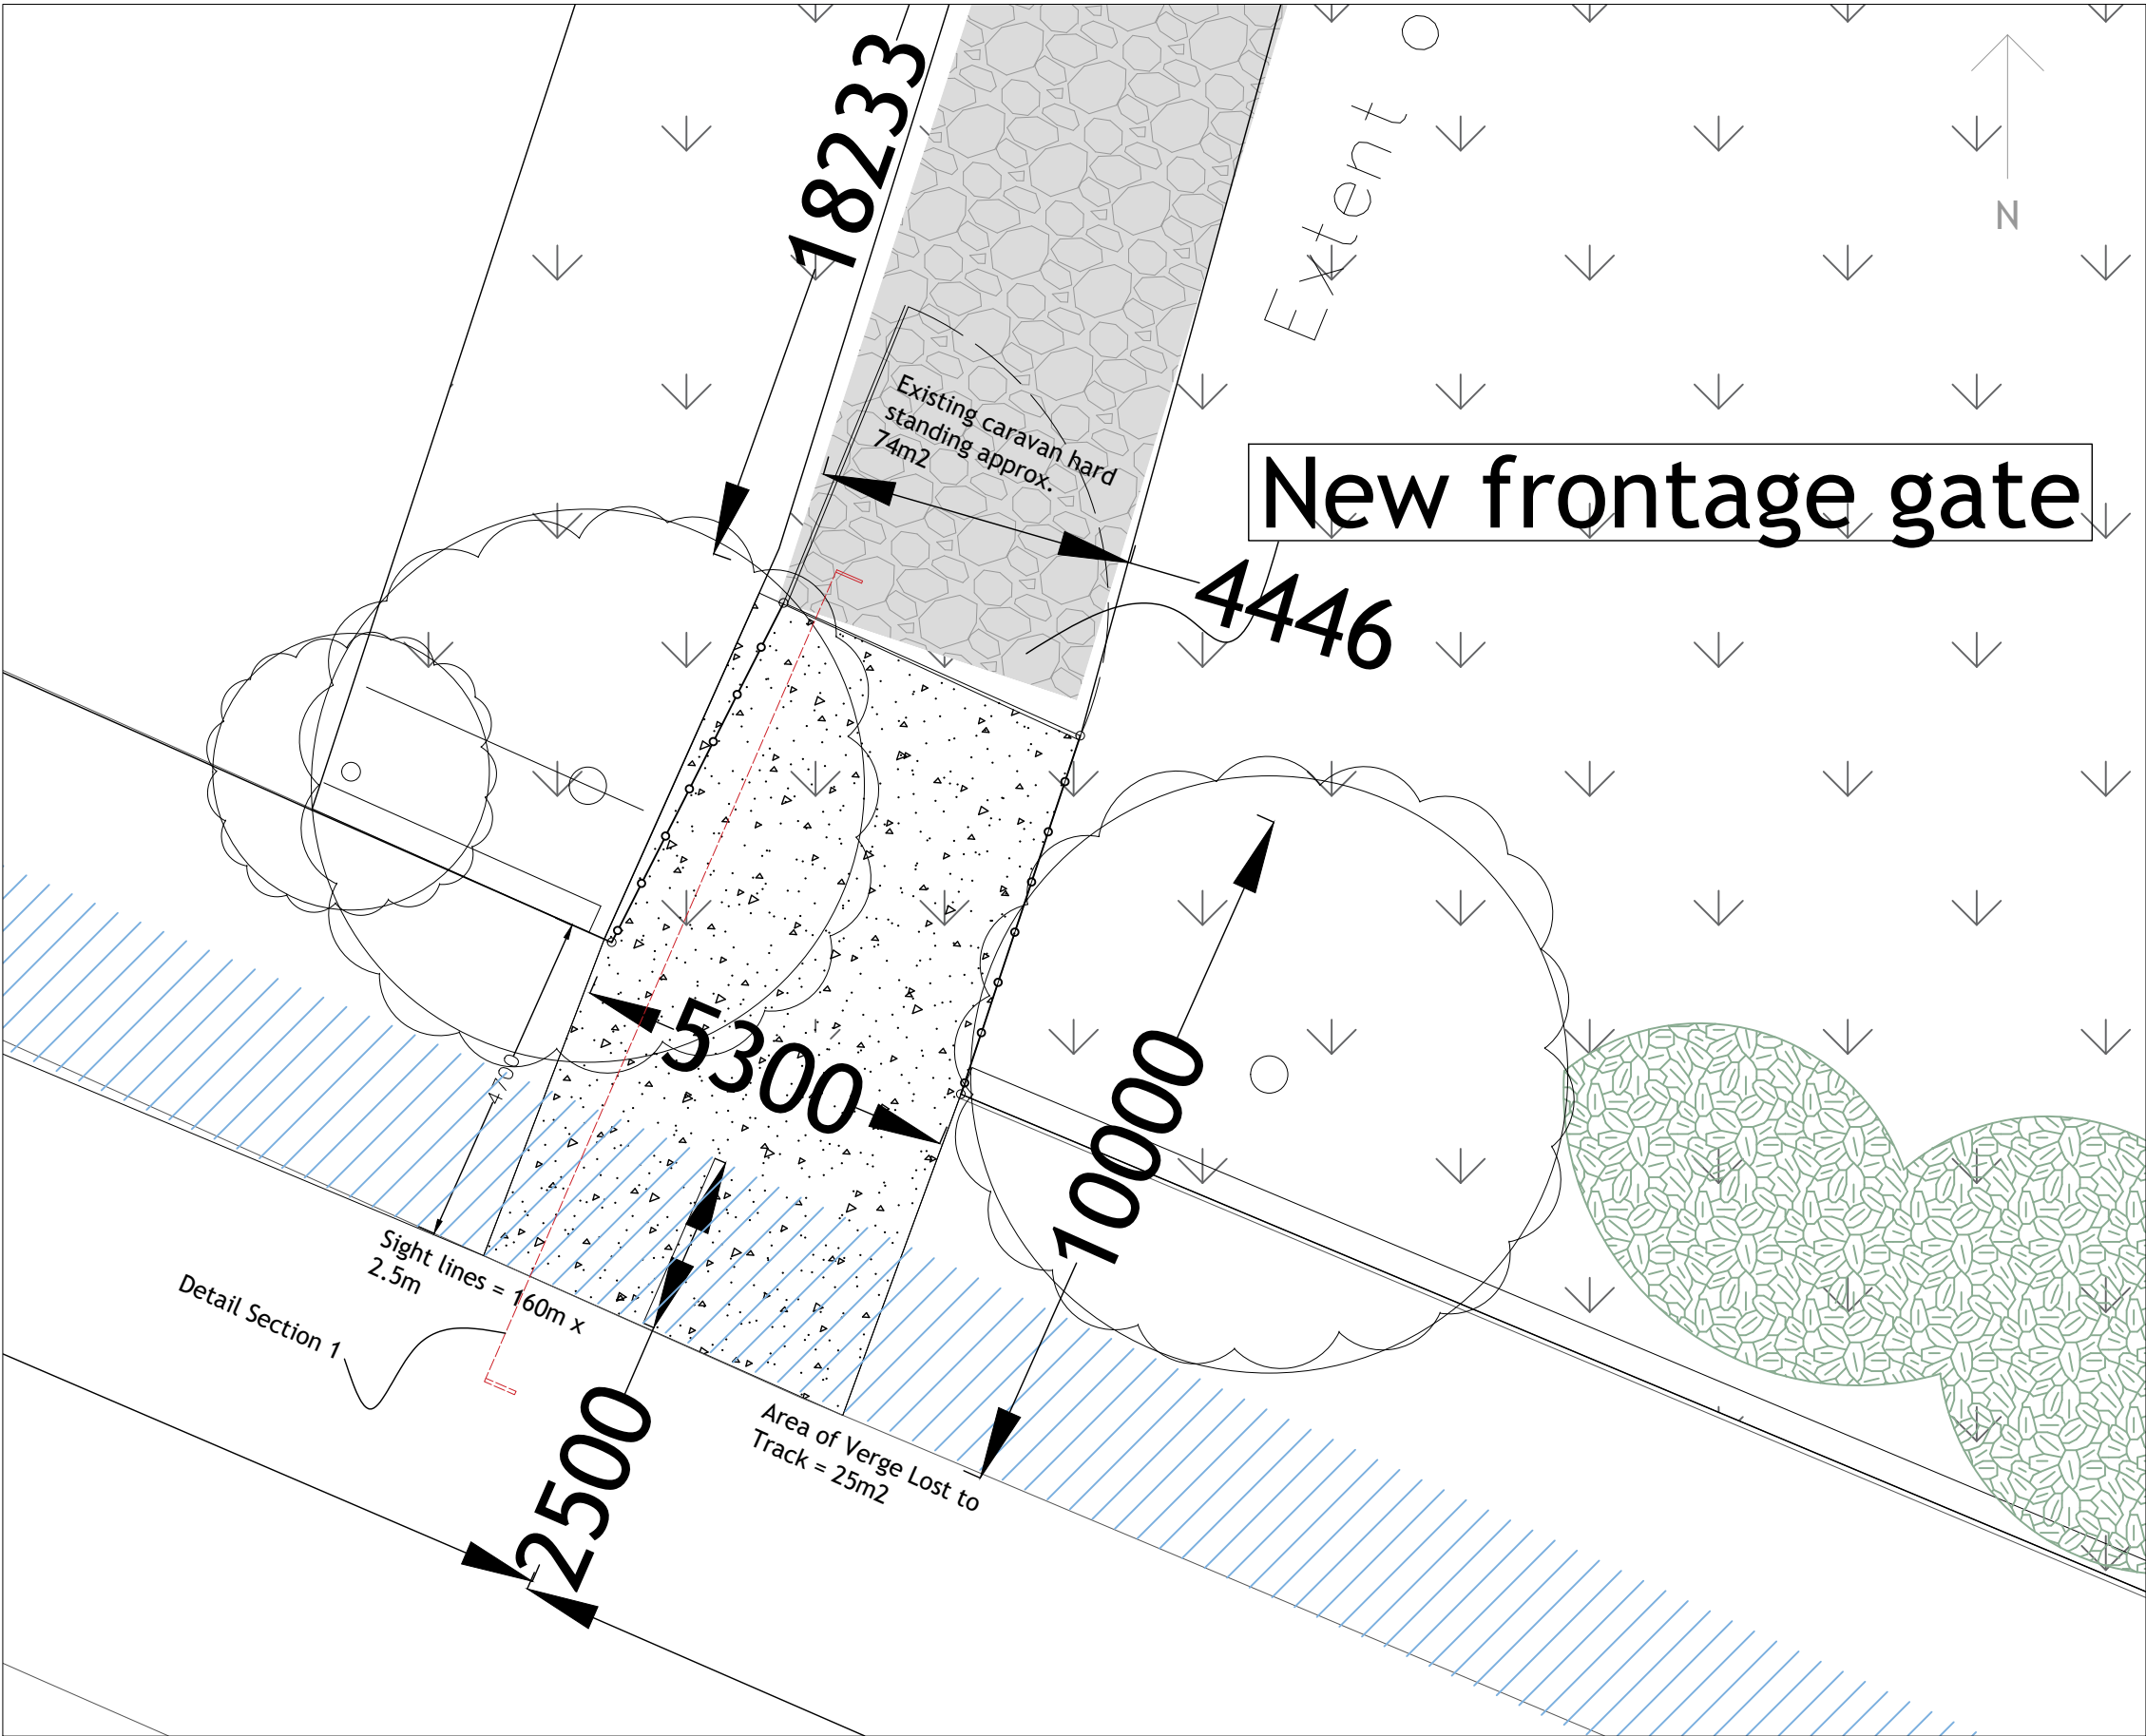




Existing wooded Boundary




change in road surface highway / footpath stone driveway




Concrete hardstanding laid to fall to drain at side soft verges. BOUND MATERIAL 52m2 (559sqft)

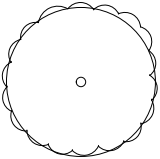

Existing tree - refer to landscaping layout for details

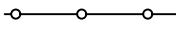


proposed fencing to detail timber post and rail

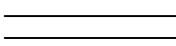

Existing dry stone wall 800mm high



Highways visibility splays

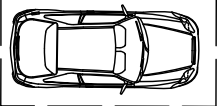

Car Parking

NOTES:

Grace Architecture take no responsibility for any dimensions obtained by scaling from this drawing. If no dimension is shown the recipient must ascertain the dimension specifically from the Contract Administrator or by site measurement. Supplying this drawing in digital form is solely for convenience and no reliance may be placed on digital data. All data must be checked against hard copy. Dimensions must be checked on site. Any discrepancies must be reported to the Contract Administrator immediately. This drawing is copyright of Grace Architecture.

Beechcroft

Pr	Preliminary	C	Contract
F	Feasibility	Cn	Construction
P	Planning	As	As Built
T	Tender	Other	

Beechcroft Buxton


Highways Sheet 2

0 1m 2m Scale 1:100

064-05

A3

d

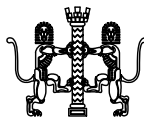

www.gracearchitecture.co.uk
gracearchitecture@gmail.com

Shady Oak
Marple Road
Offerton
Stockport
SK2 5HF