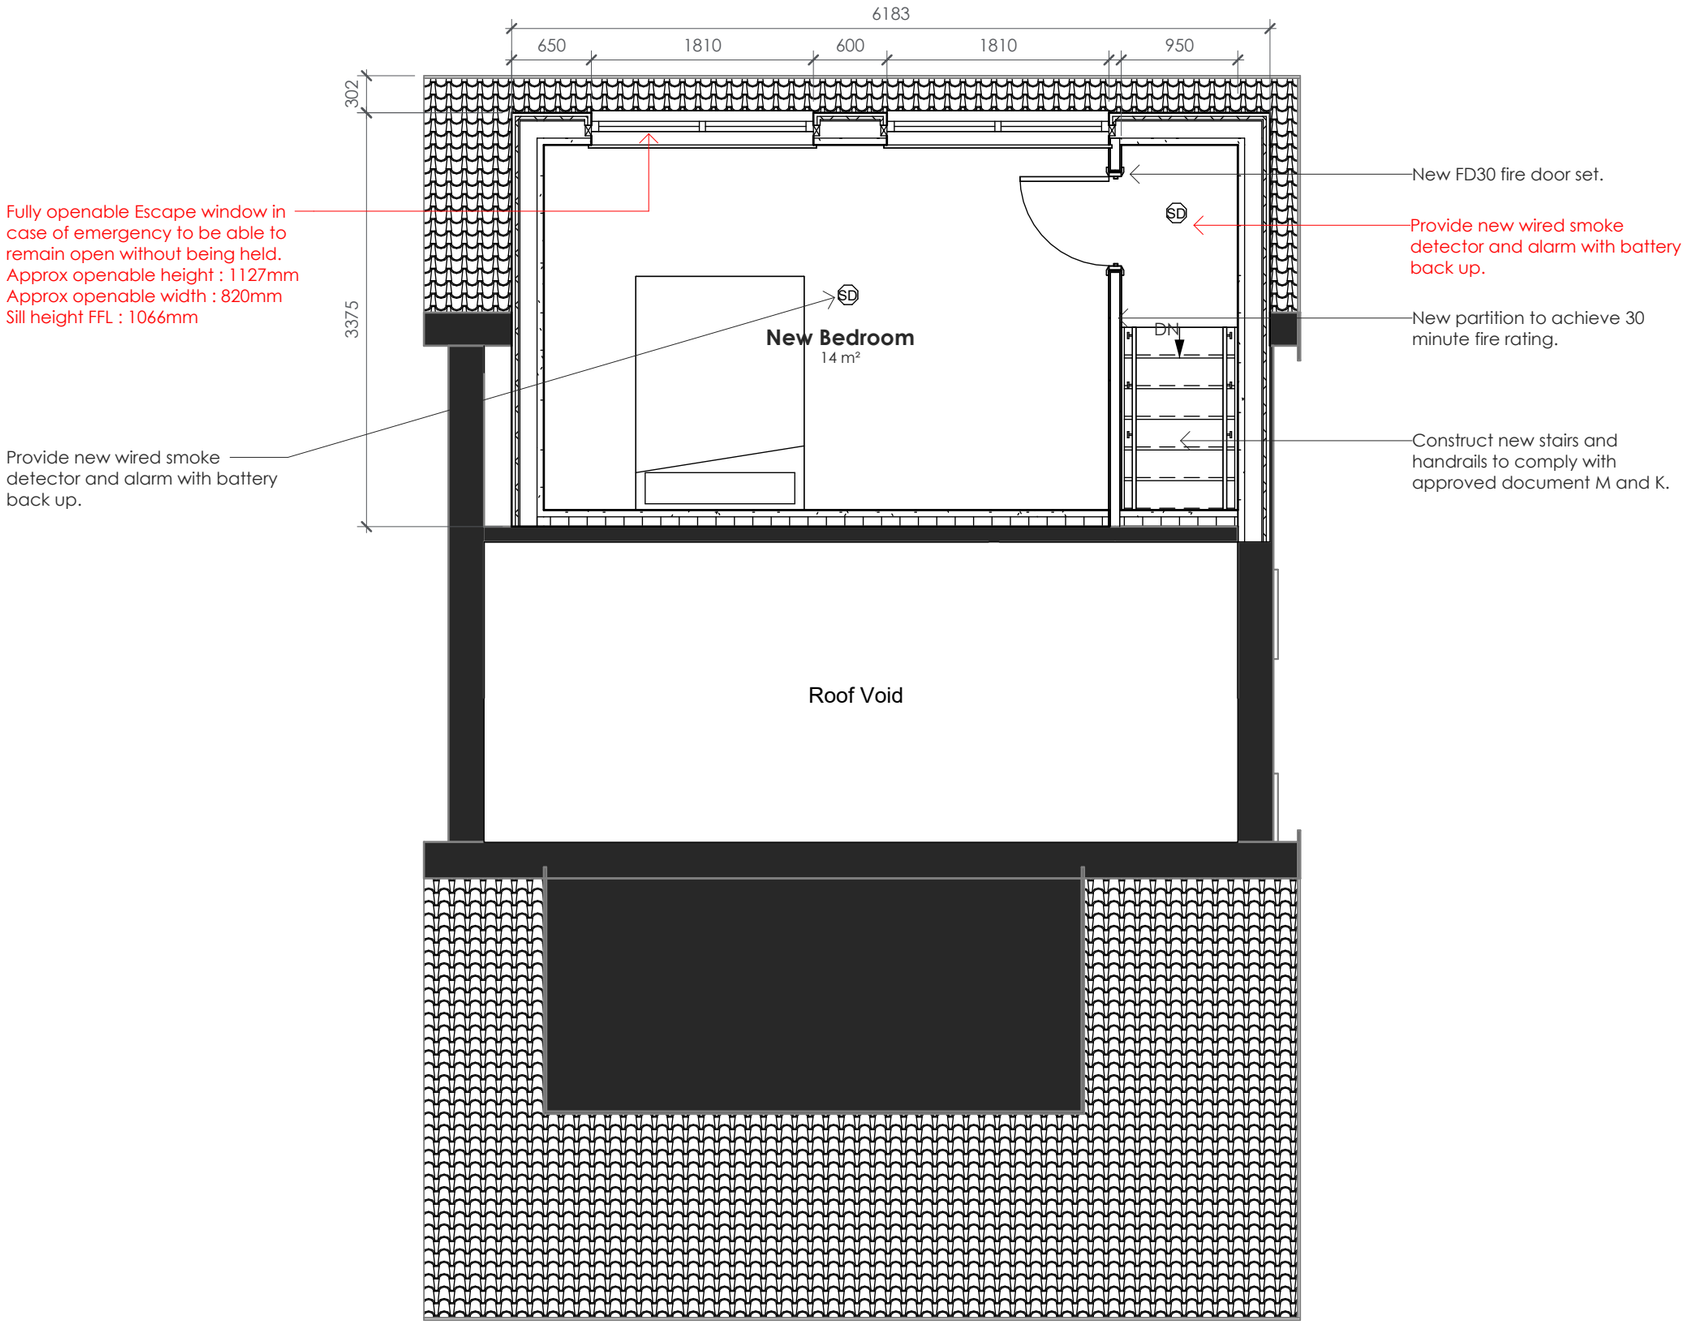

Dormer Level

1 : 50

LOCATION PLAN

GENERAL NOTES

1. All dimensions are in millimetres unless stated otherwise.
2. This drawing is to be read in conjunction with all relevant drawings and specifications.
3. All work and materials to comply with current Building Regulations and relevant British Standards.
4. Any discrepancies to be reported to the ARQI prior to commencement of works.
5. Do not share or replicate this drawing without permission from ARQI.
6. Information has been prepared for the Client and will be confidential to them.
7. Any liability which may arise will be specifically restricted to the Client.
8. Verify all dimensions on site prior to commencement of works.
9. Site surveys must be conducted prior to commencing any work.
10. Coordinate setting-out with structural and services engineer/drawings.
11. Provide fire-stopping to all service penetrations in fire-rated construction.

REVISIONS

P01	First Issue	14/06/26
P02	Building Regulations Approval	01/07/26
P03	Structural Coordination	05/08/26
P04	BC Comments	17/08/26
P05	High Peak Comments	10/09/26

14 Sundown Close (PROJECT)		14/06/26 (ISSUE DATE)	0003 (SHEET NUMBER)
Proposed Dormer Layout (DRAWING)	A3 (SIZE)	1 : 50 (SCALE)	ARQI DESIGN
Chris Bromley (CLIENT)	TG (DRAWN)	TG (APPROVED)	
024-ARQ-XX-XX-DR-A-0003 (DWG NO)	S3 (STATUS)	P05 (REVISION)	