



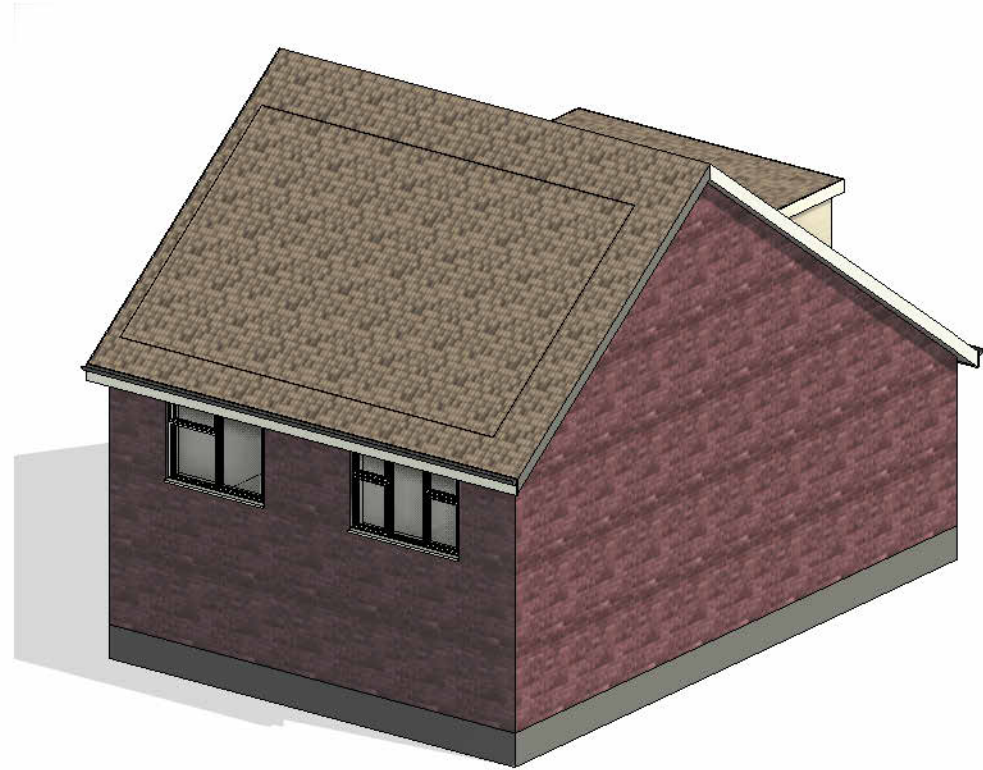

Existing Axonometric View

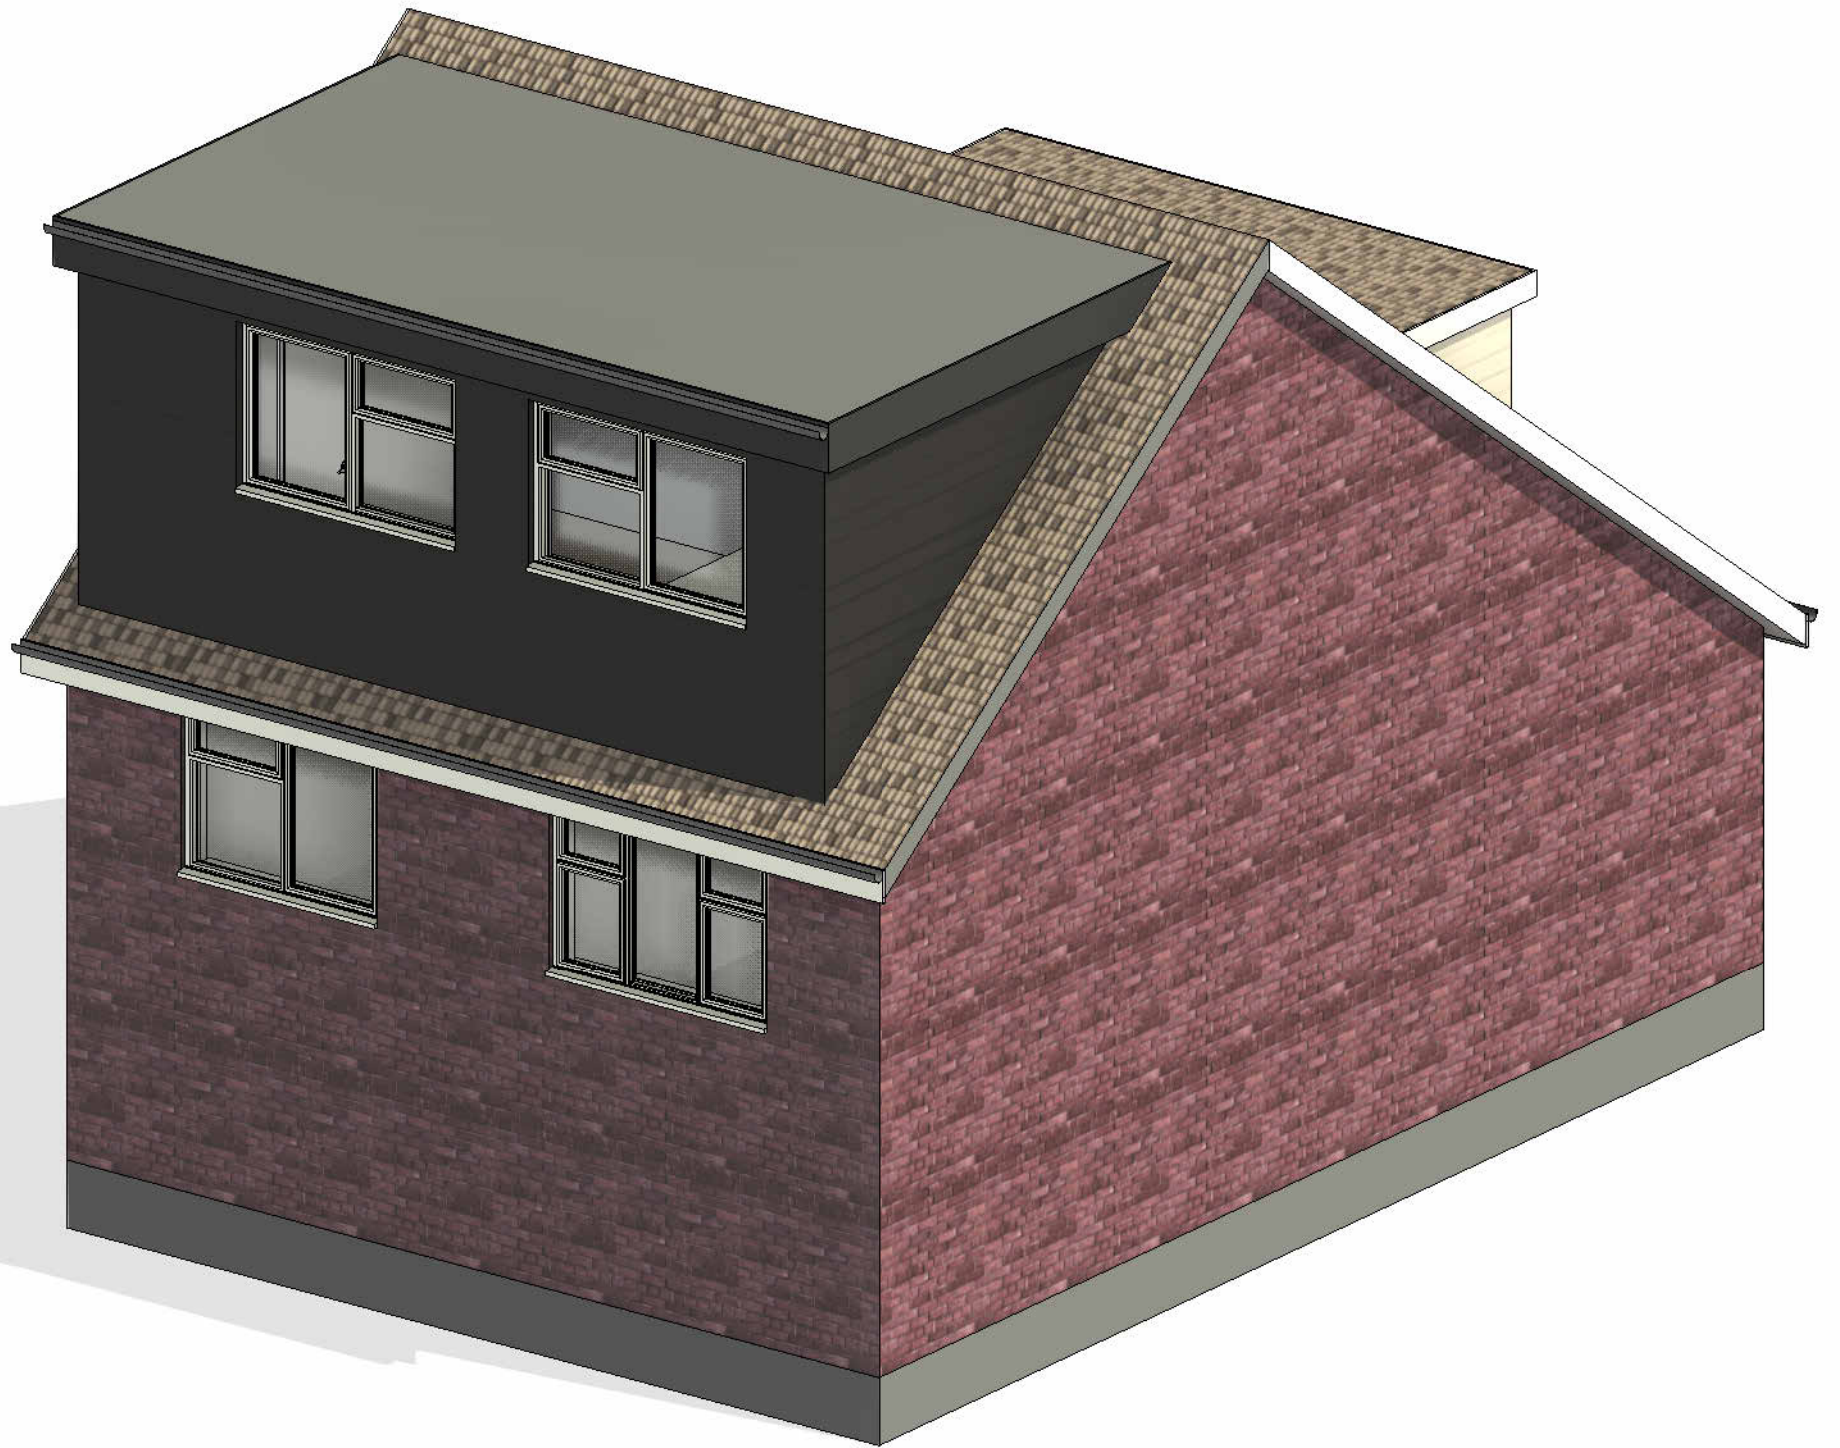

Proposed Axonometric View

|               |   |               |   |           |                                                            |                                 |            |              |                             |
|---------------|---|---------------|---|-----------|------------------------------------------------------------|---------------------------------|------------|--------------|-----------------------------|
| LOCATION PLAN | <div>1. All dimensions are in millimetres unless stated otherwise.<br/>2. This drawing is to be read in conjunction with all relevant drawings and specifications.<br/>3. All work and materials to comply with current Building Regulations and relevant British Standards.<br/>4. Any discrepancies to be reported to the ARQI prior to commencement of works.<br/>5. Do not share or replicate this drawing without permission from ARQI. Information has been prepared for the Client and will be confidential to them.<br/>6. Any liability which may arise will be specifically restricted to the Client.<br/>7. Site surveys must be conducted prior to commencing any work.<br/>8. Verify all dimensions on site prior to commencement of works.<br/>9. Coordinate setting-out with structural and services engineers drawings.<br/>10. Provide fire-stopping to all service penetrations in fire-rated construction.</div> | GENERAL NOTES | <div>P01 First Issue<br/>P02 Structural Coordination<br/>P03 BC Comments<br/>P04 High Peak Comments</div> | REVISIONS | <div>14/06/26<br/>05/08/26<br/>17/08/26<br/>10/09/26</div> | 14 Sundown Close                | 14/06/26   | 0009         | <div>LARQI<br/>DESIGN</div> |
|               |   |               |   |           |                                                            | PROJECT                         | ISSUE DATE | SHEET NUMBER |                             |
|               |   |               |   |           |                                                            | Existing & Proposed Axonometric | A3         |              |                             |
|               |   |               |   |           |                                                            | DRAWING                         | SIZE       | SCALE        |                             |
|               |   |               |   |           |                                                            | Chris Bromley                   | TG         | TG           |                             |
|               |   |               |   |           |                                                            | CLIENT                          | DRAWN      | APPROVED     |                             |
|               |   |               |   |           |                                                            | 024-ARQ-XX-XX-DR-A-0009         | S3         | P04          |                             |
|               |   |               |   |           |                                                            | DWG NO                          | STATUS     | REVISION     |                             |