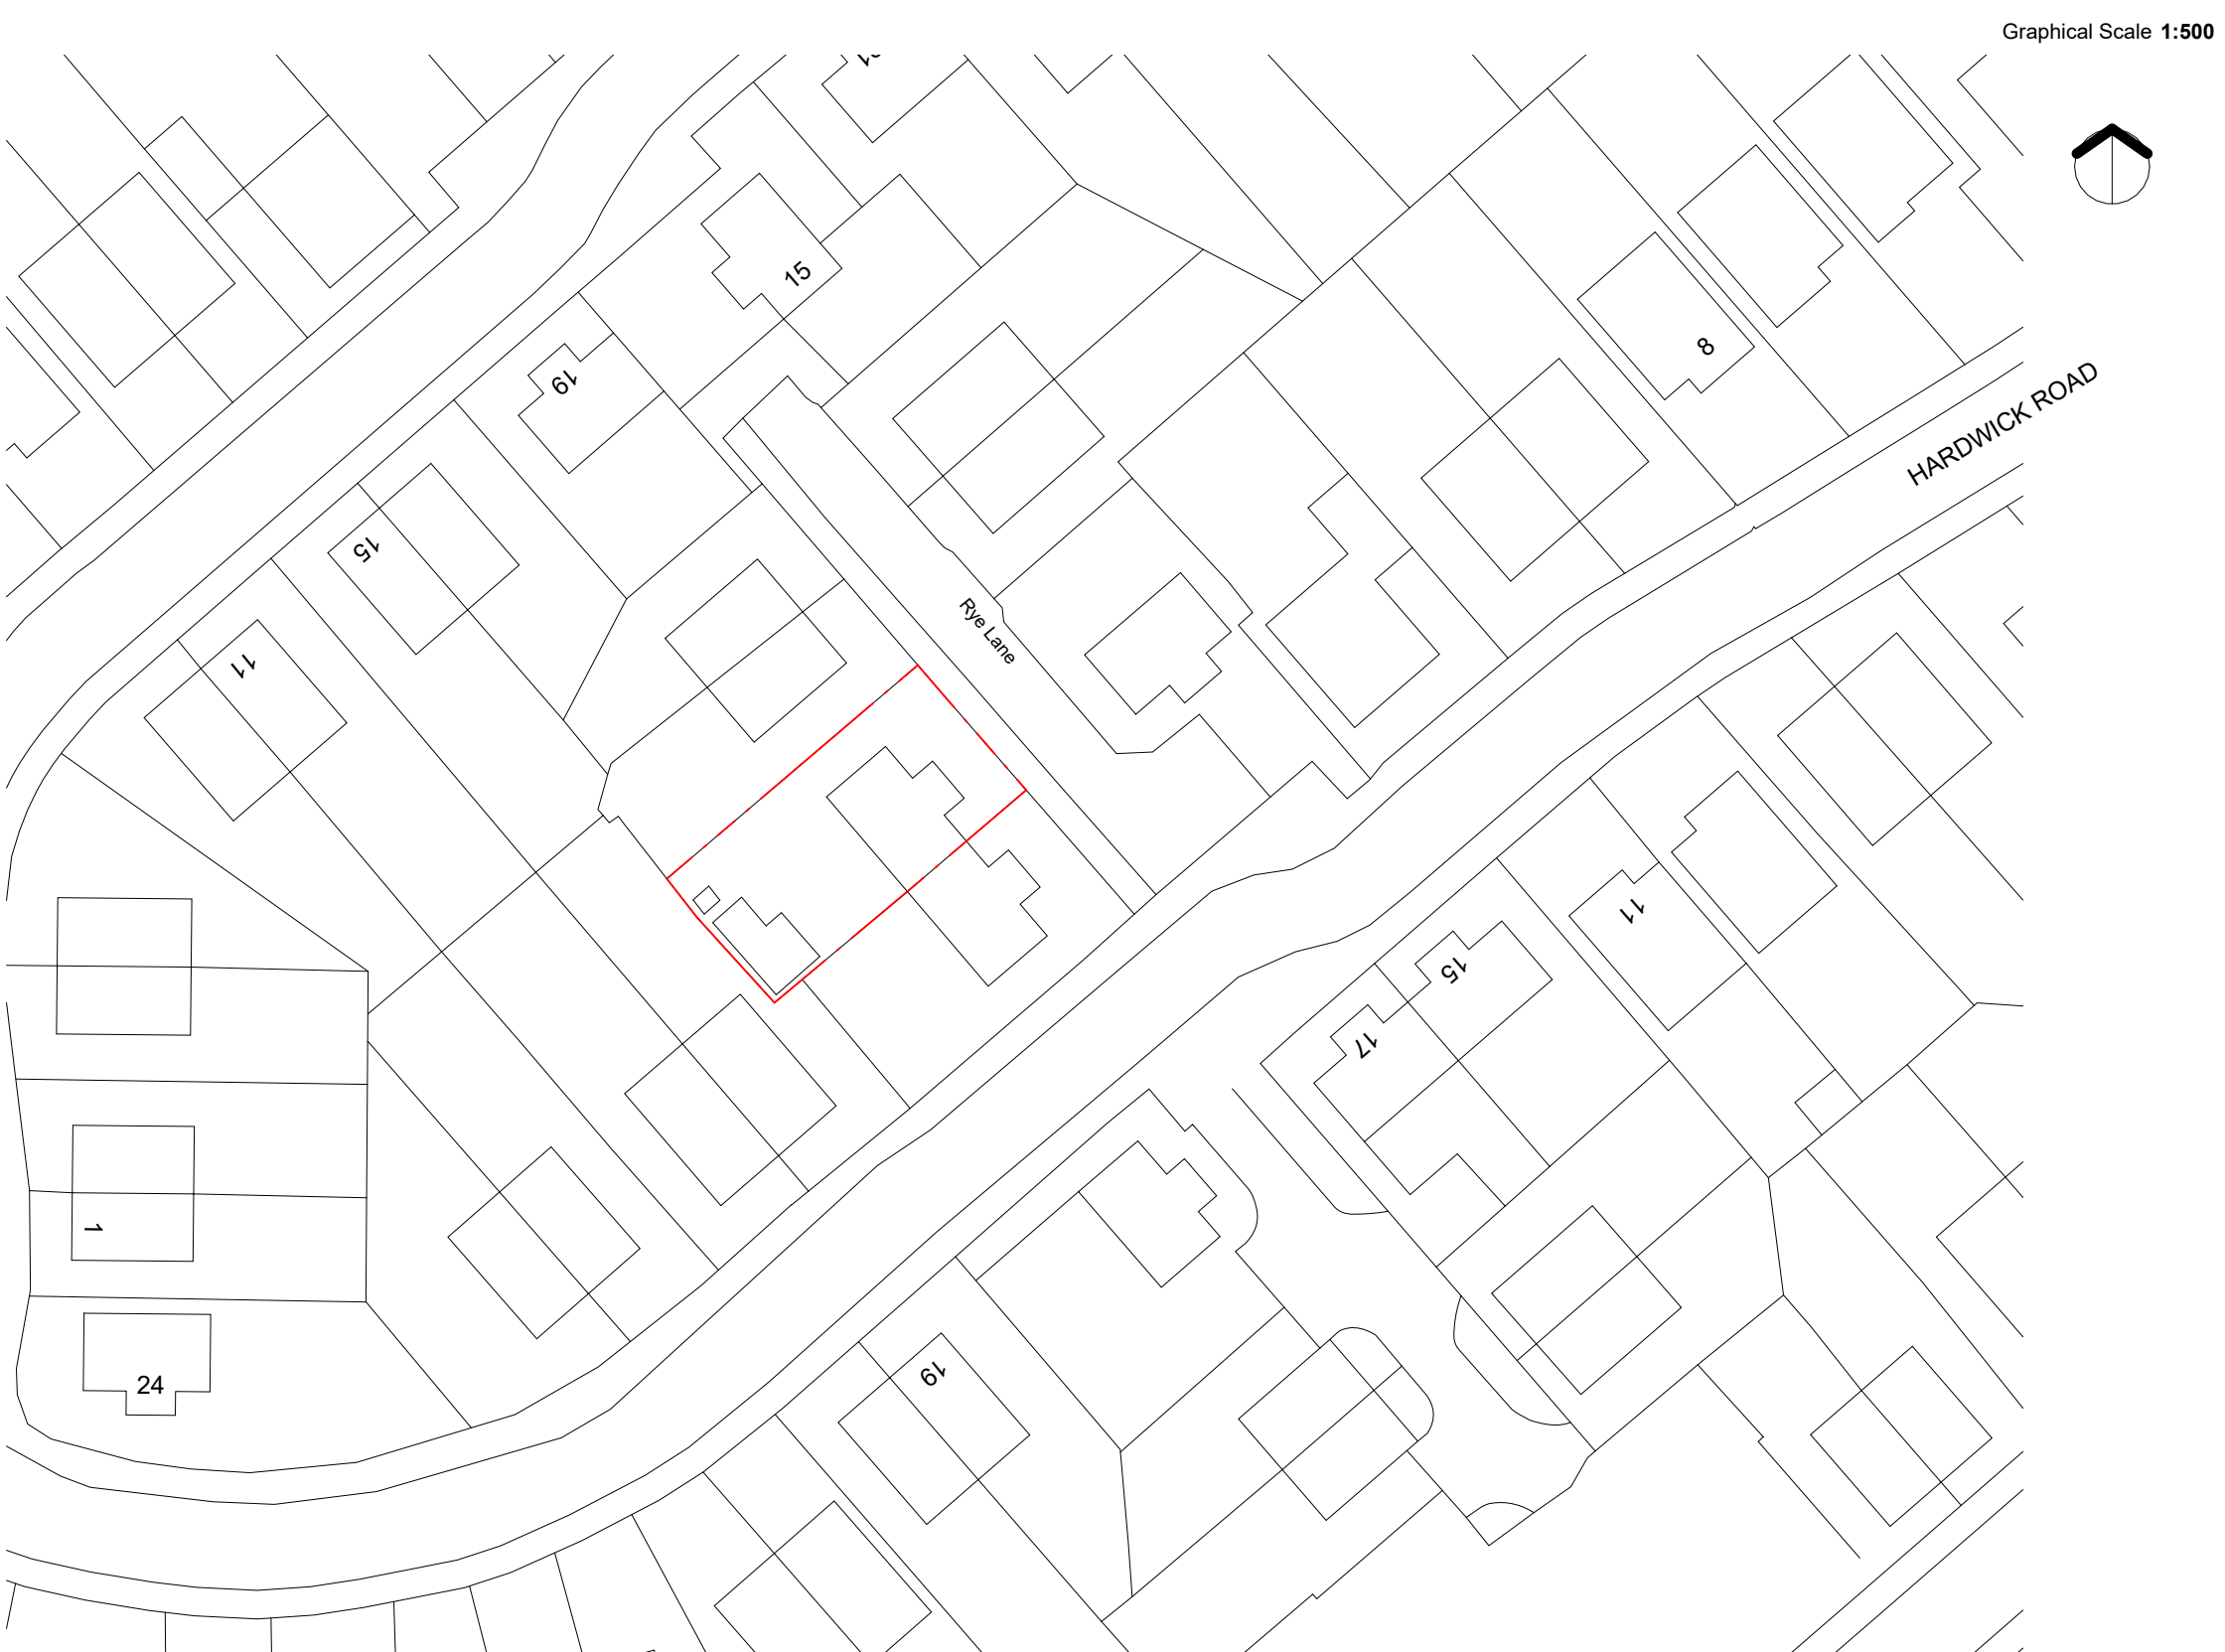


All drawings should be read in conjunction with the entire **PL Series** drawings. Full details and specifications will be provided following approval of the planning application and through a formal Building Control submission prior to commencement of site works & construction.

Block Plan

1 : 500

P1	Issue to planning	21.09.26	SR
Rev	Description	Date	By

Drawing 032-PBD-PL001 Block Plan	Rev P1	Project 032 12 Rye Lane, Buxton	Date 21.09.26
			Scale As indicated @ A3

