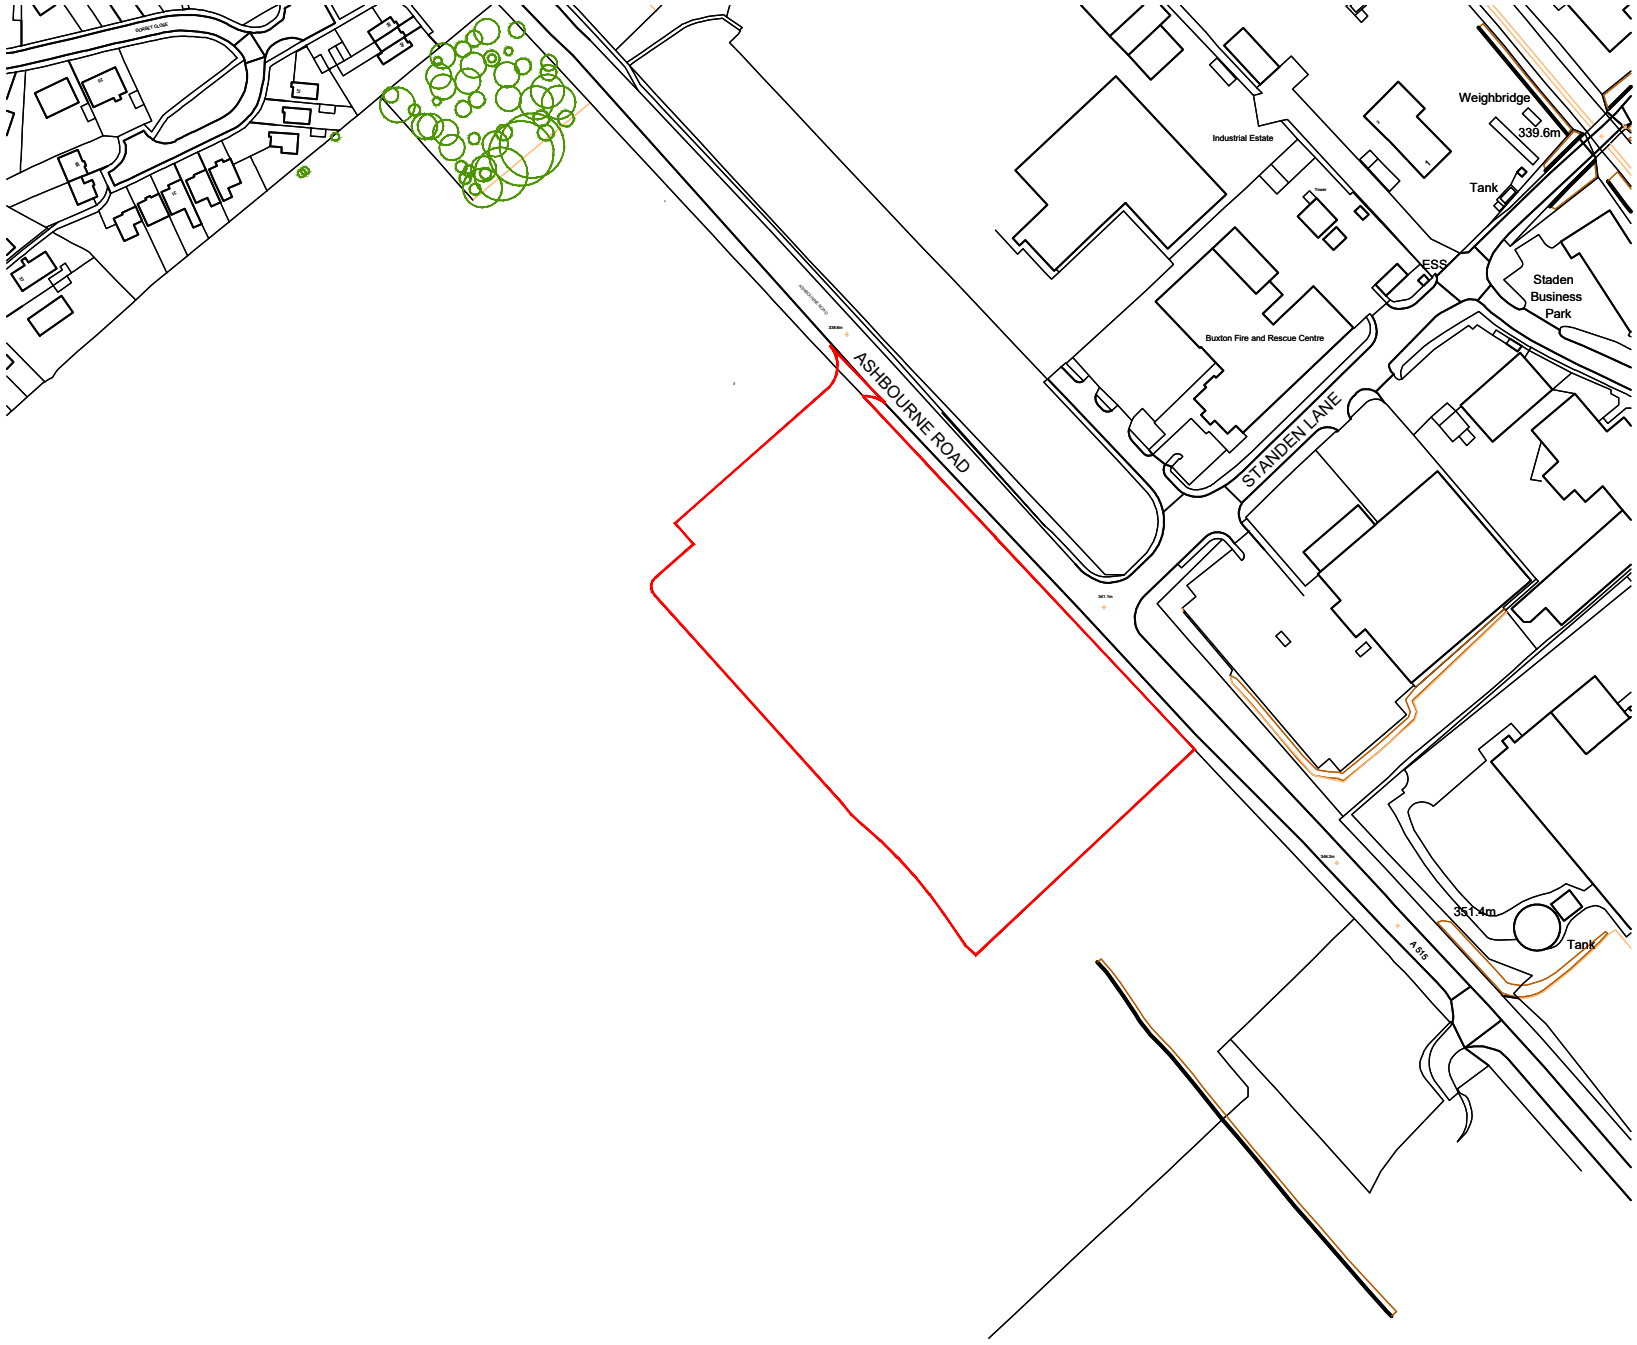

Location Plan
1:2500 @ A4

Rev	Date	Note
B	29/03/21	Disclaimer amended
A	02/03/21	Boundary amended to include access road

Status:
PLANNING

West Hart Partnership Ltd.
Chartered Architects
5 Aldergate,
Tamworth,
Staffs.
B79 7DJ
01827 67123
post@westhart.com
www.westhart.com

Client:
HDD

Project:
Mixed Use Development
Foxlow, Buxton

Drawing title:
Location Plan

Drawing number:
1240-98

Date of first issue:
Nov 20

Scale / Paper size:
1:2500 / A4

Revision:
B

Drawn by / checked by:
IH / SW

This drawing and the building works depicted are the copyright of West Hart Partnership Ltd and may not be reproduced except by written permission. This drawing must be read and checked against any specialist drawings and information provided.

© West Hart Partnership Ltd 2014