
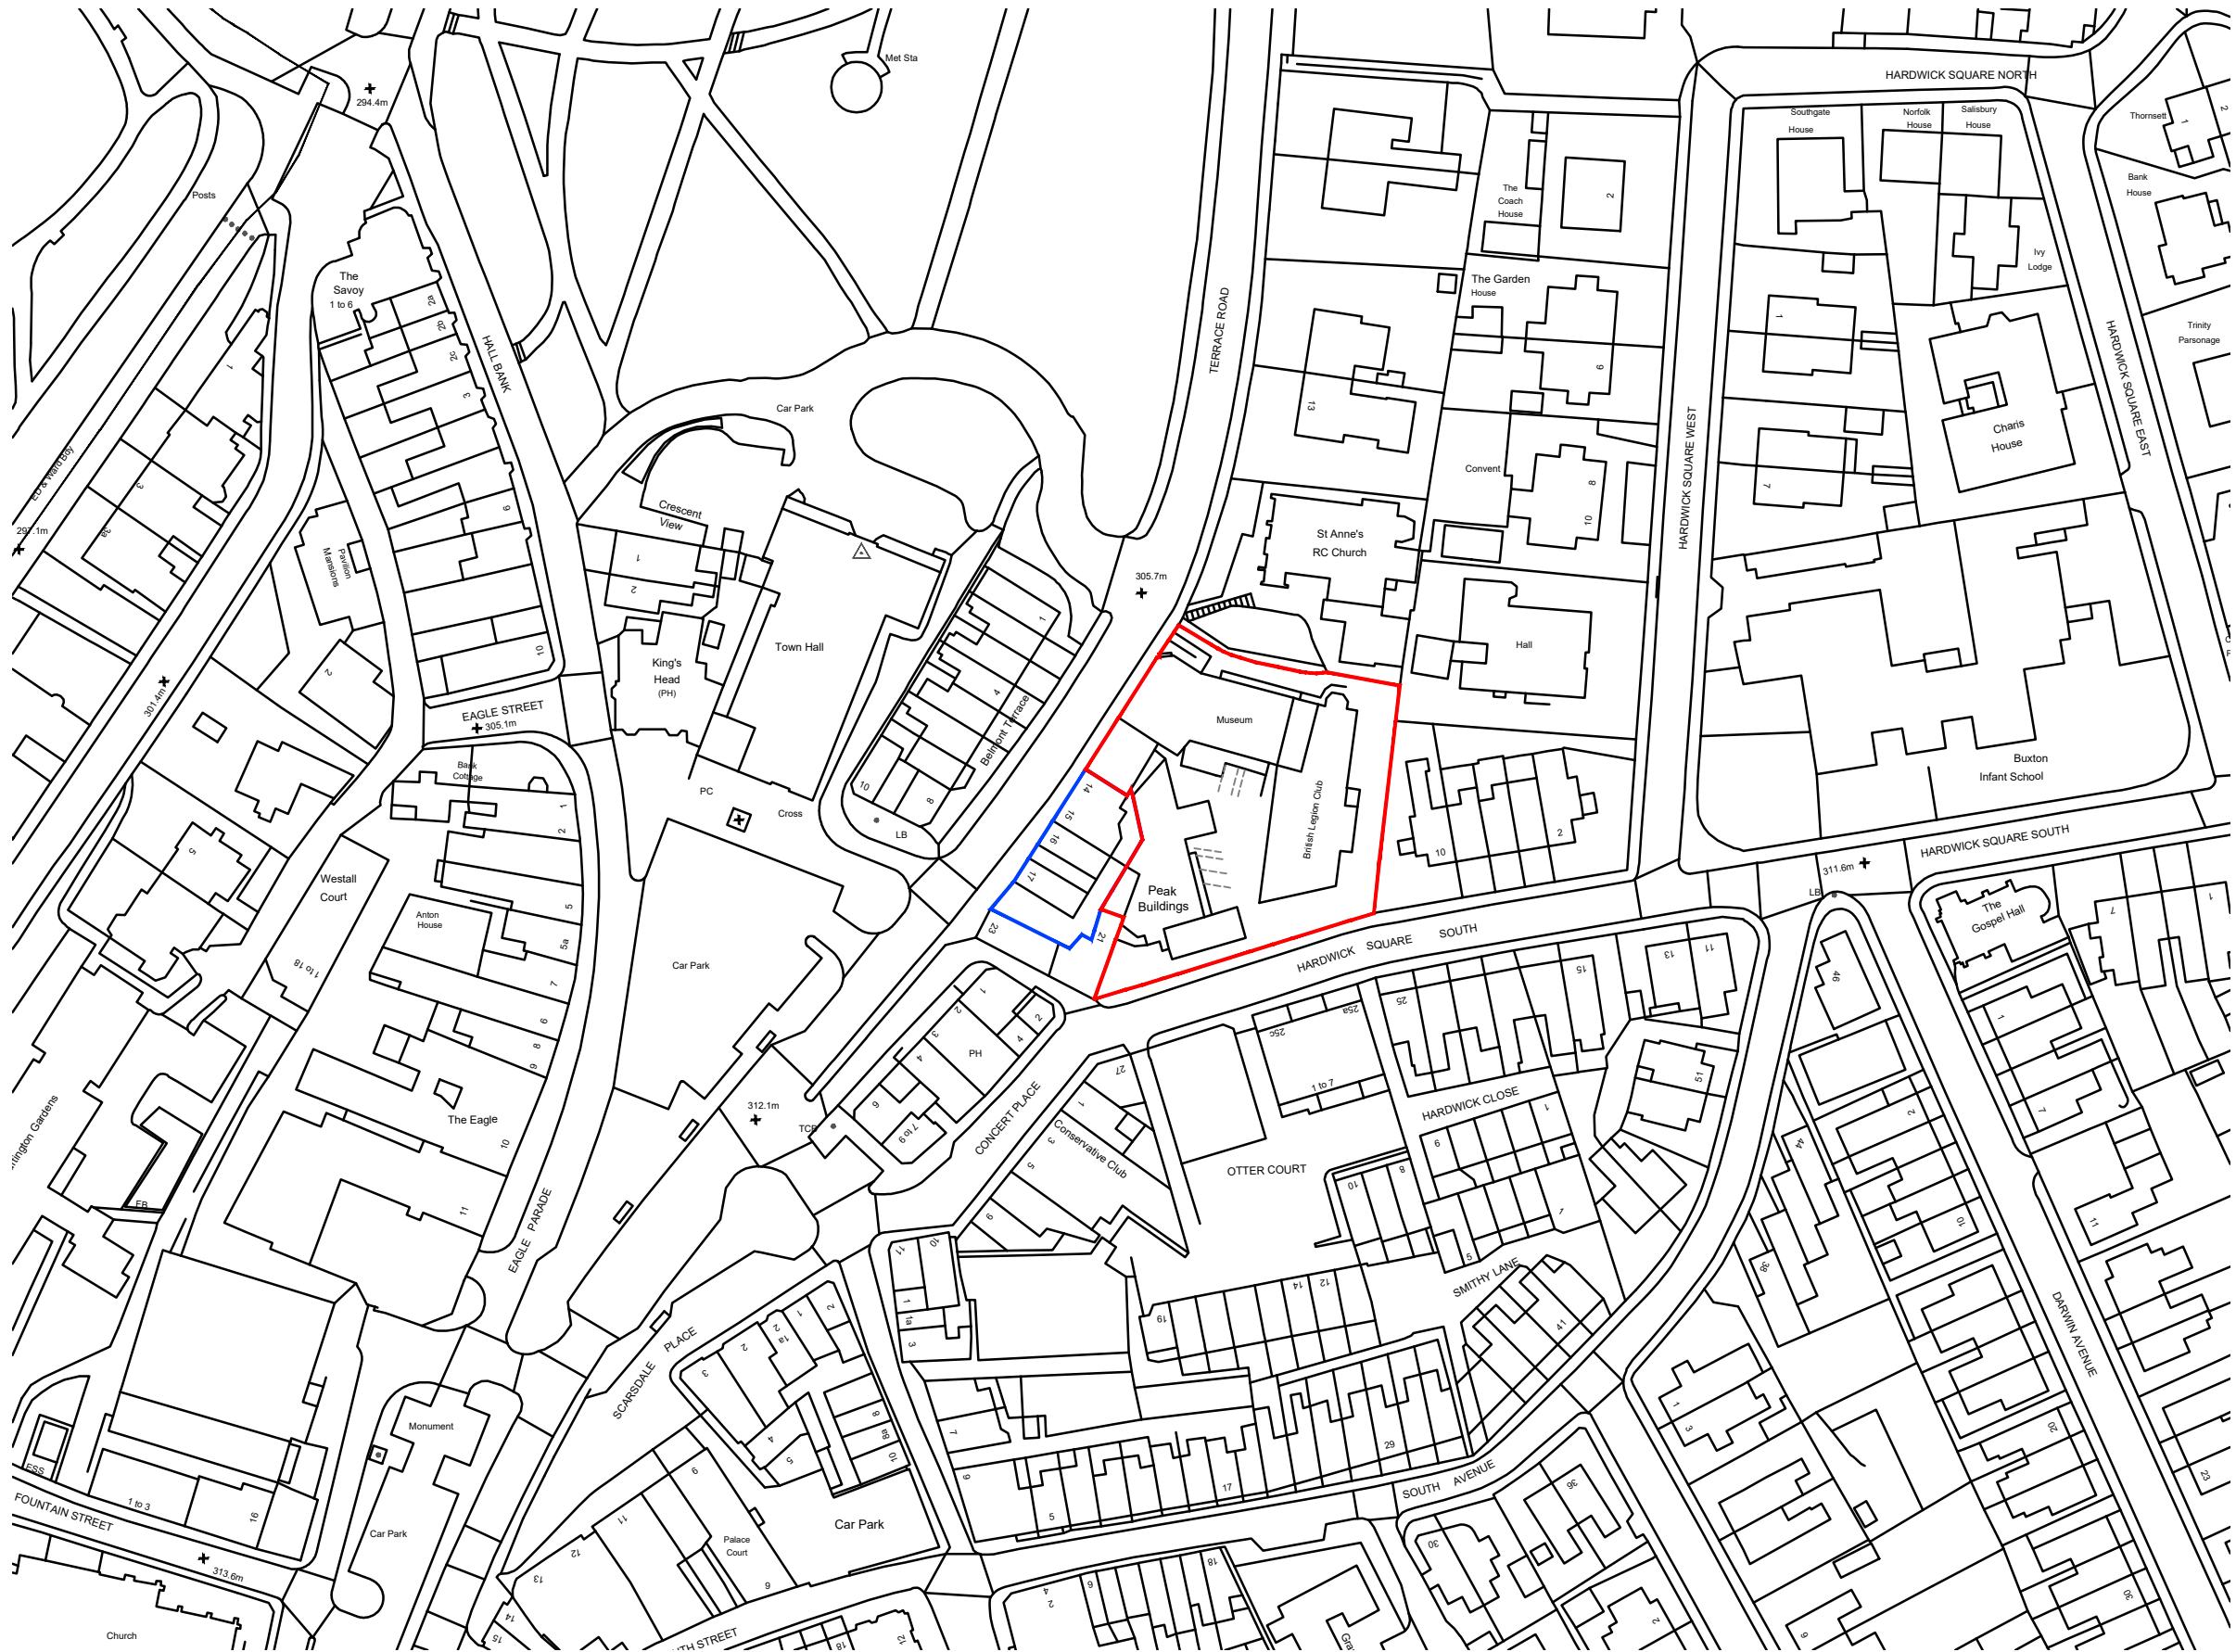


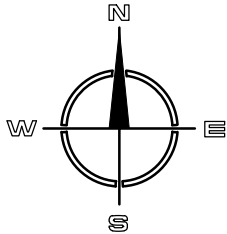


SITE LOCATION PLAN

Scale 1:1250@A3

Ordnance Survey © Crown copyright 2016 All rights reserved. Licence number 100051789

SCALE 1:1250

SCALE 1:1

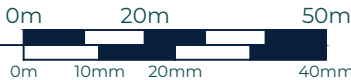

Rev Date By Detail



59 Piccadilly, Piccadilly, Hanley, Stoke-on-Trent, ST1 1HR
www.incarchitects.co.uk Tel: 01782 479644

Client

Vanguard Group

Project

**Mixed Use Development
at Hardwick Hall / Buxton Museum, Buxton,
Derbyshire, SK17 6DY**

Drawing status

RIBA Stage - 03

Drawing title

Site Location Plan

Drawing number

25 012 - INC - DR
3000 Revision

Scale(s)

1:1250@A3

Drawn

DPB

Date

May 2026

Checked

DB

