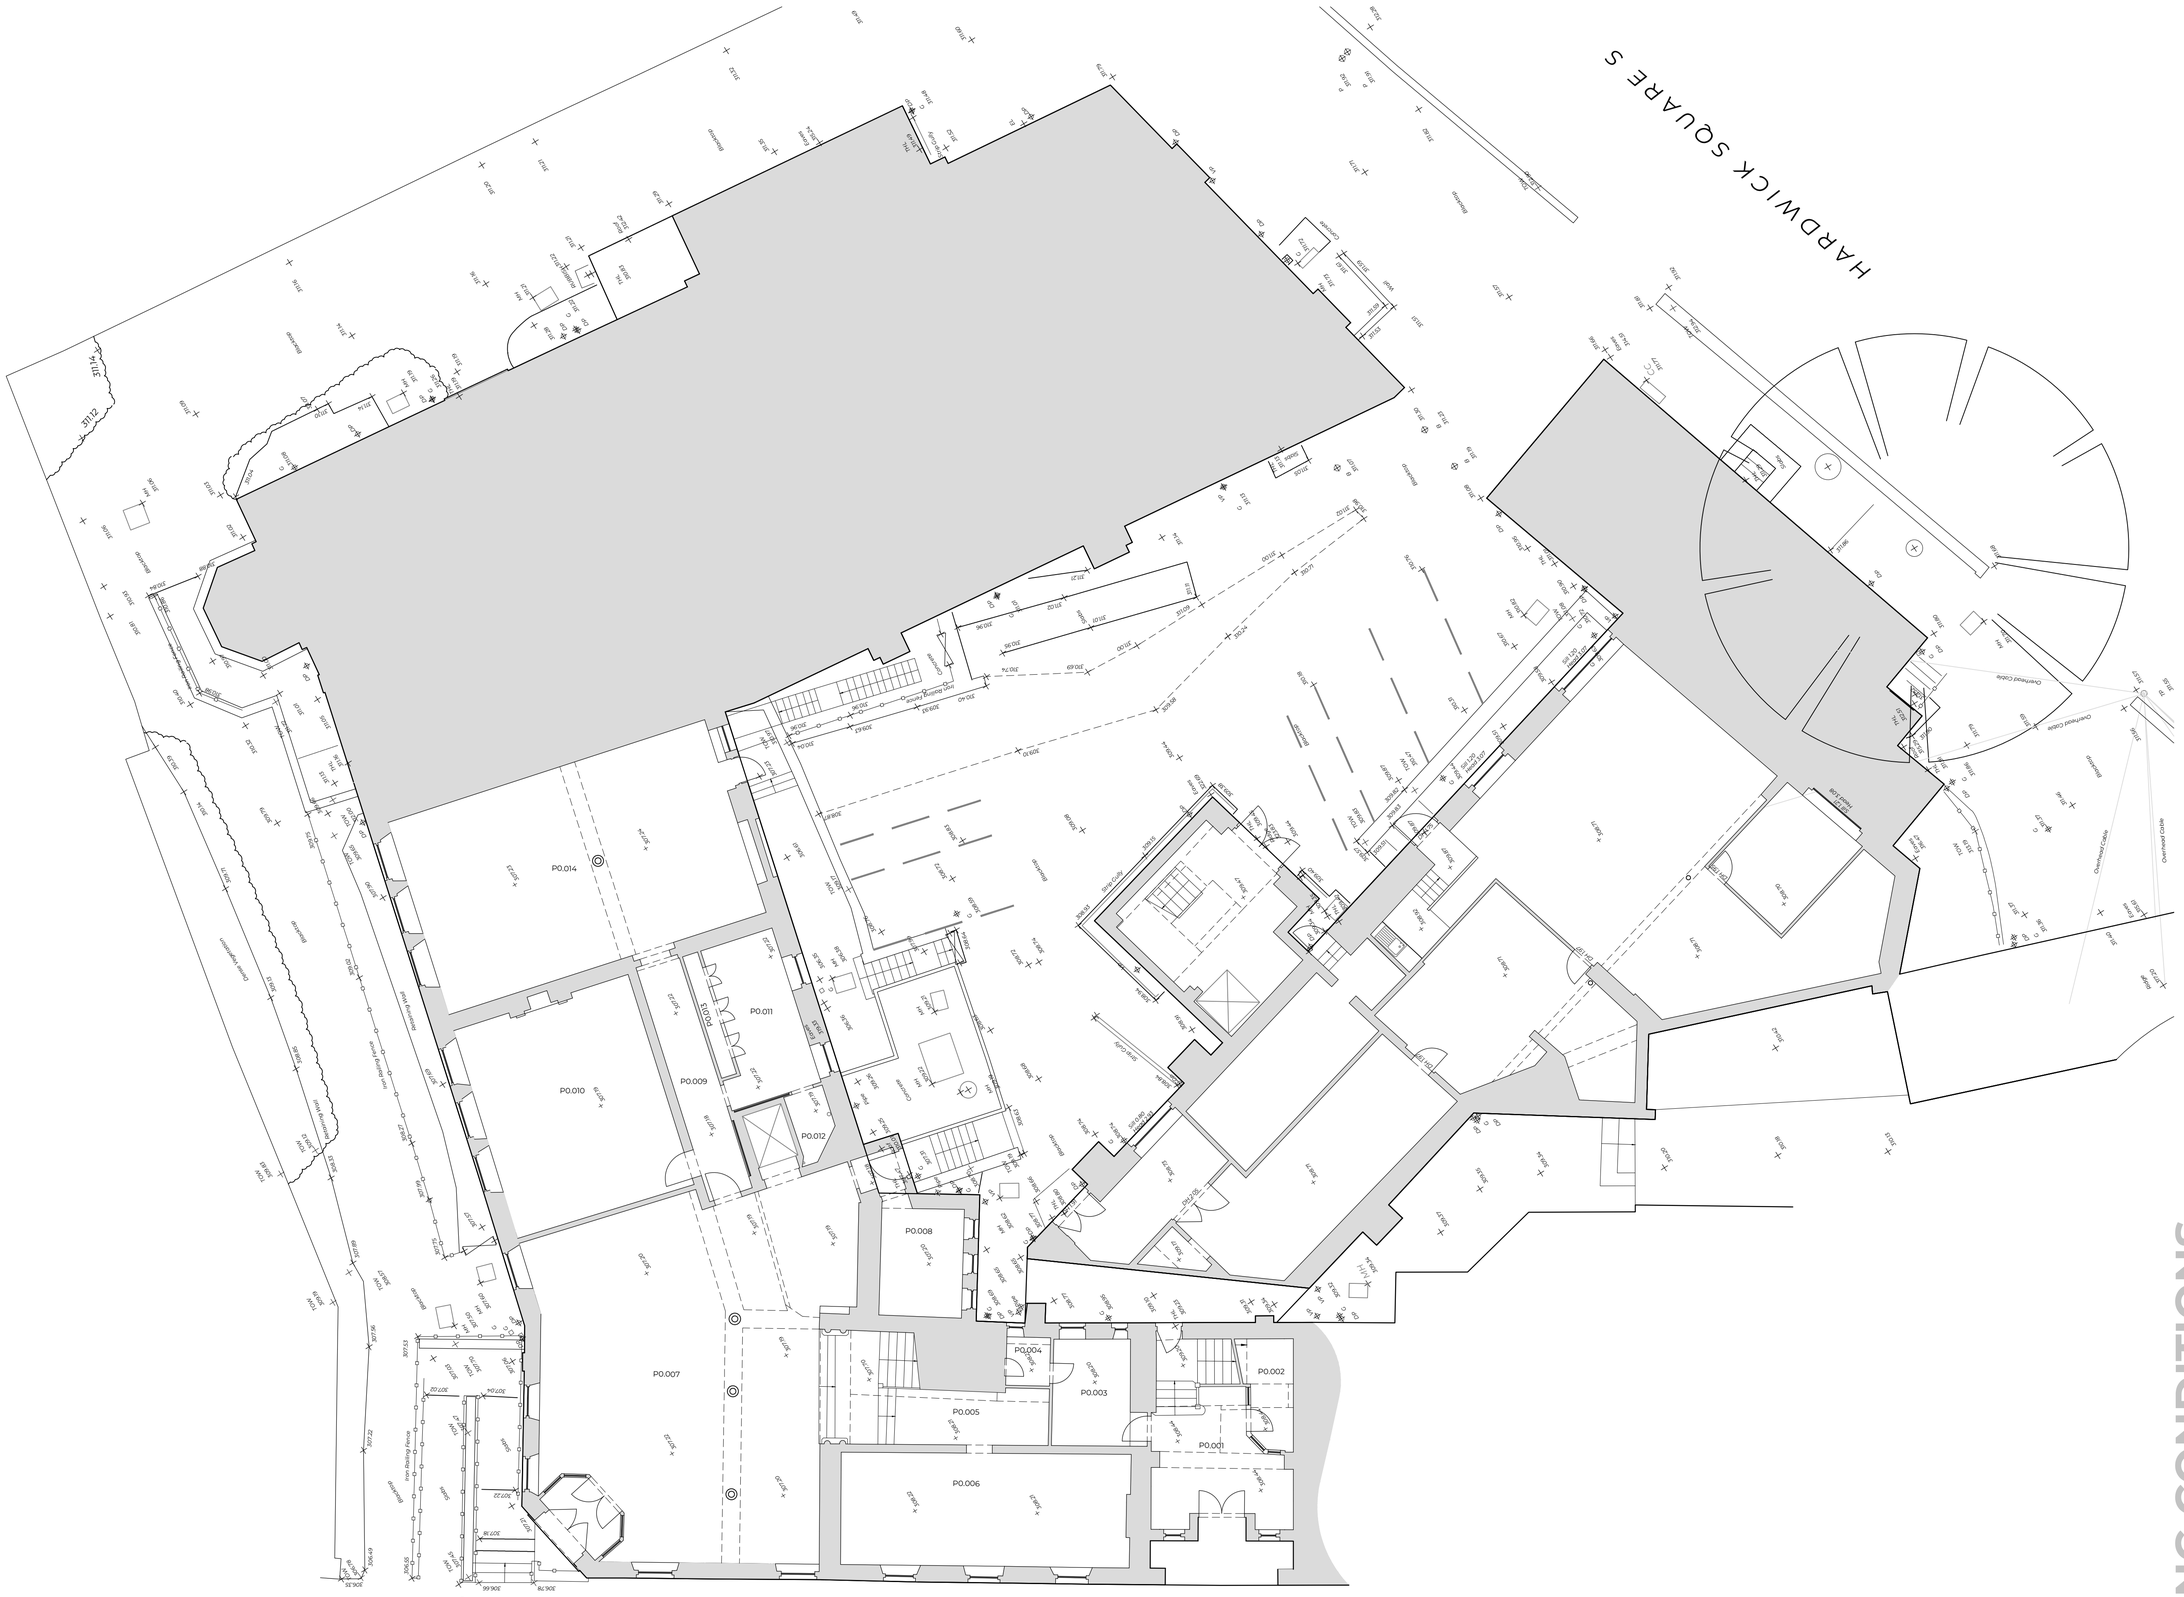


EXISTING LEVEL 00

Scale 1:100@A1

General Notes

SCALE 1 : 100 — 0m 2m 4m

SCALE 1 : 1 — 0m 10mm 20mm 30mm 40mm

N E S W

EXISTING CONDITIONS

Rev	Date	By	Detail

inc architects

59 Piccadilly, Piccadilly, Hanley, Stoke-on-Trent, ST1 1HR

www.incarchitects.co.uk Tel: 01782 479644

Client

Vanguard Group

Project

Change of Use from Museum to Flats at Hardwick Hall / Buxton Museum, Buxton, Derbyshire, SK17 6DY

Drawing status

RIBA Stage 03

Drawing title

Existing Level 00

Drawing number

25 012 - INC - DR

3015

Revision -

Scale(s)	Date
1:100@A1	August 2026
Drawn	**Checked**
DPB	KM