


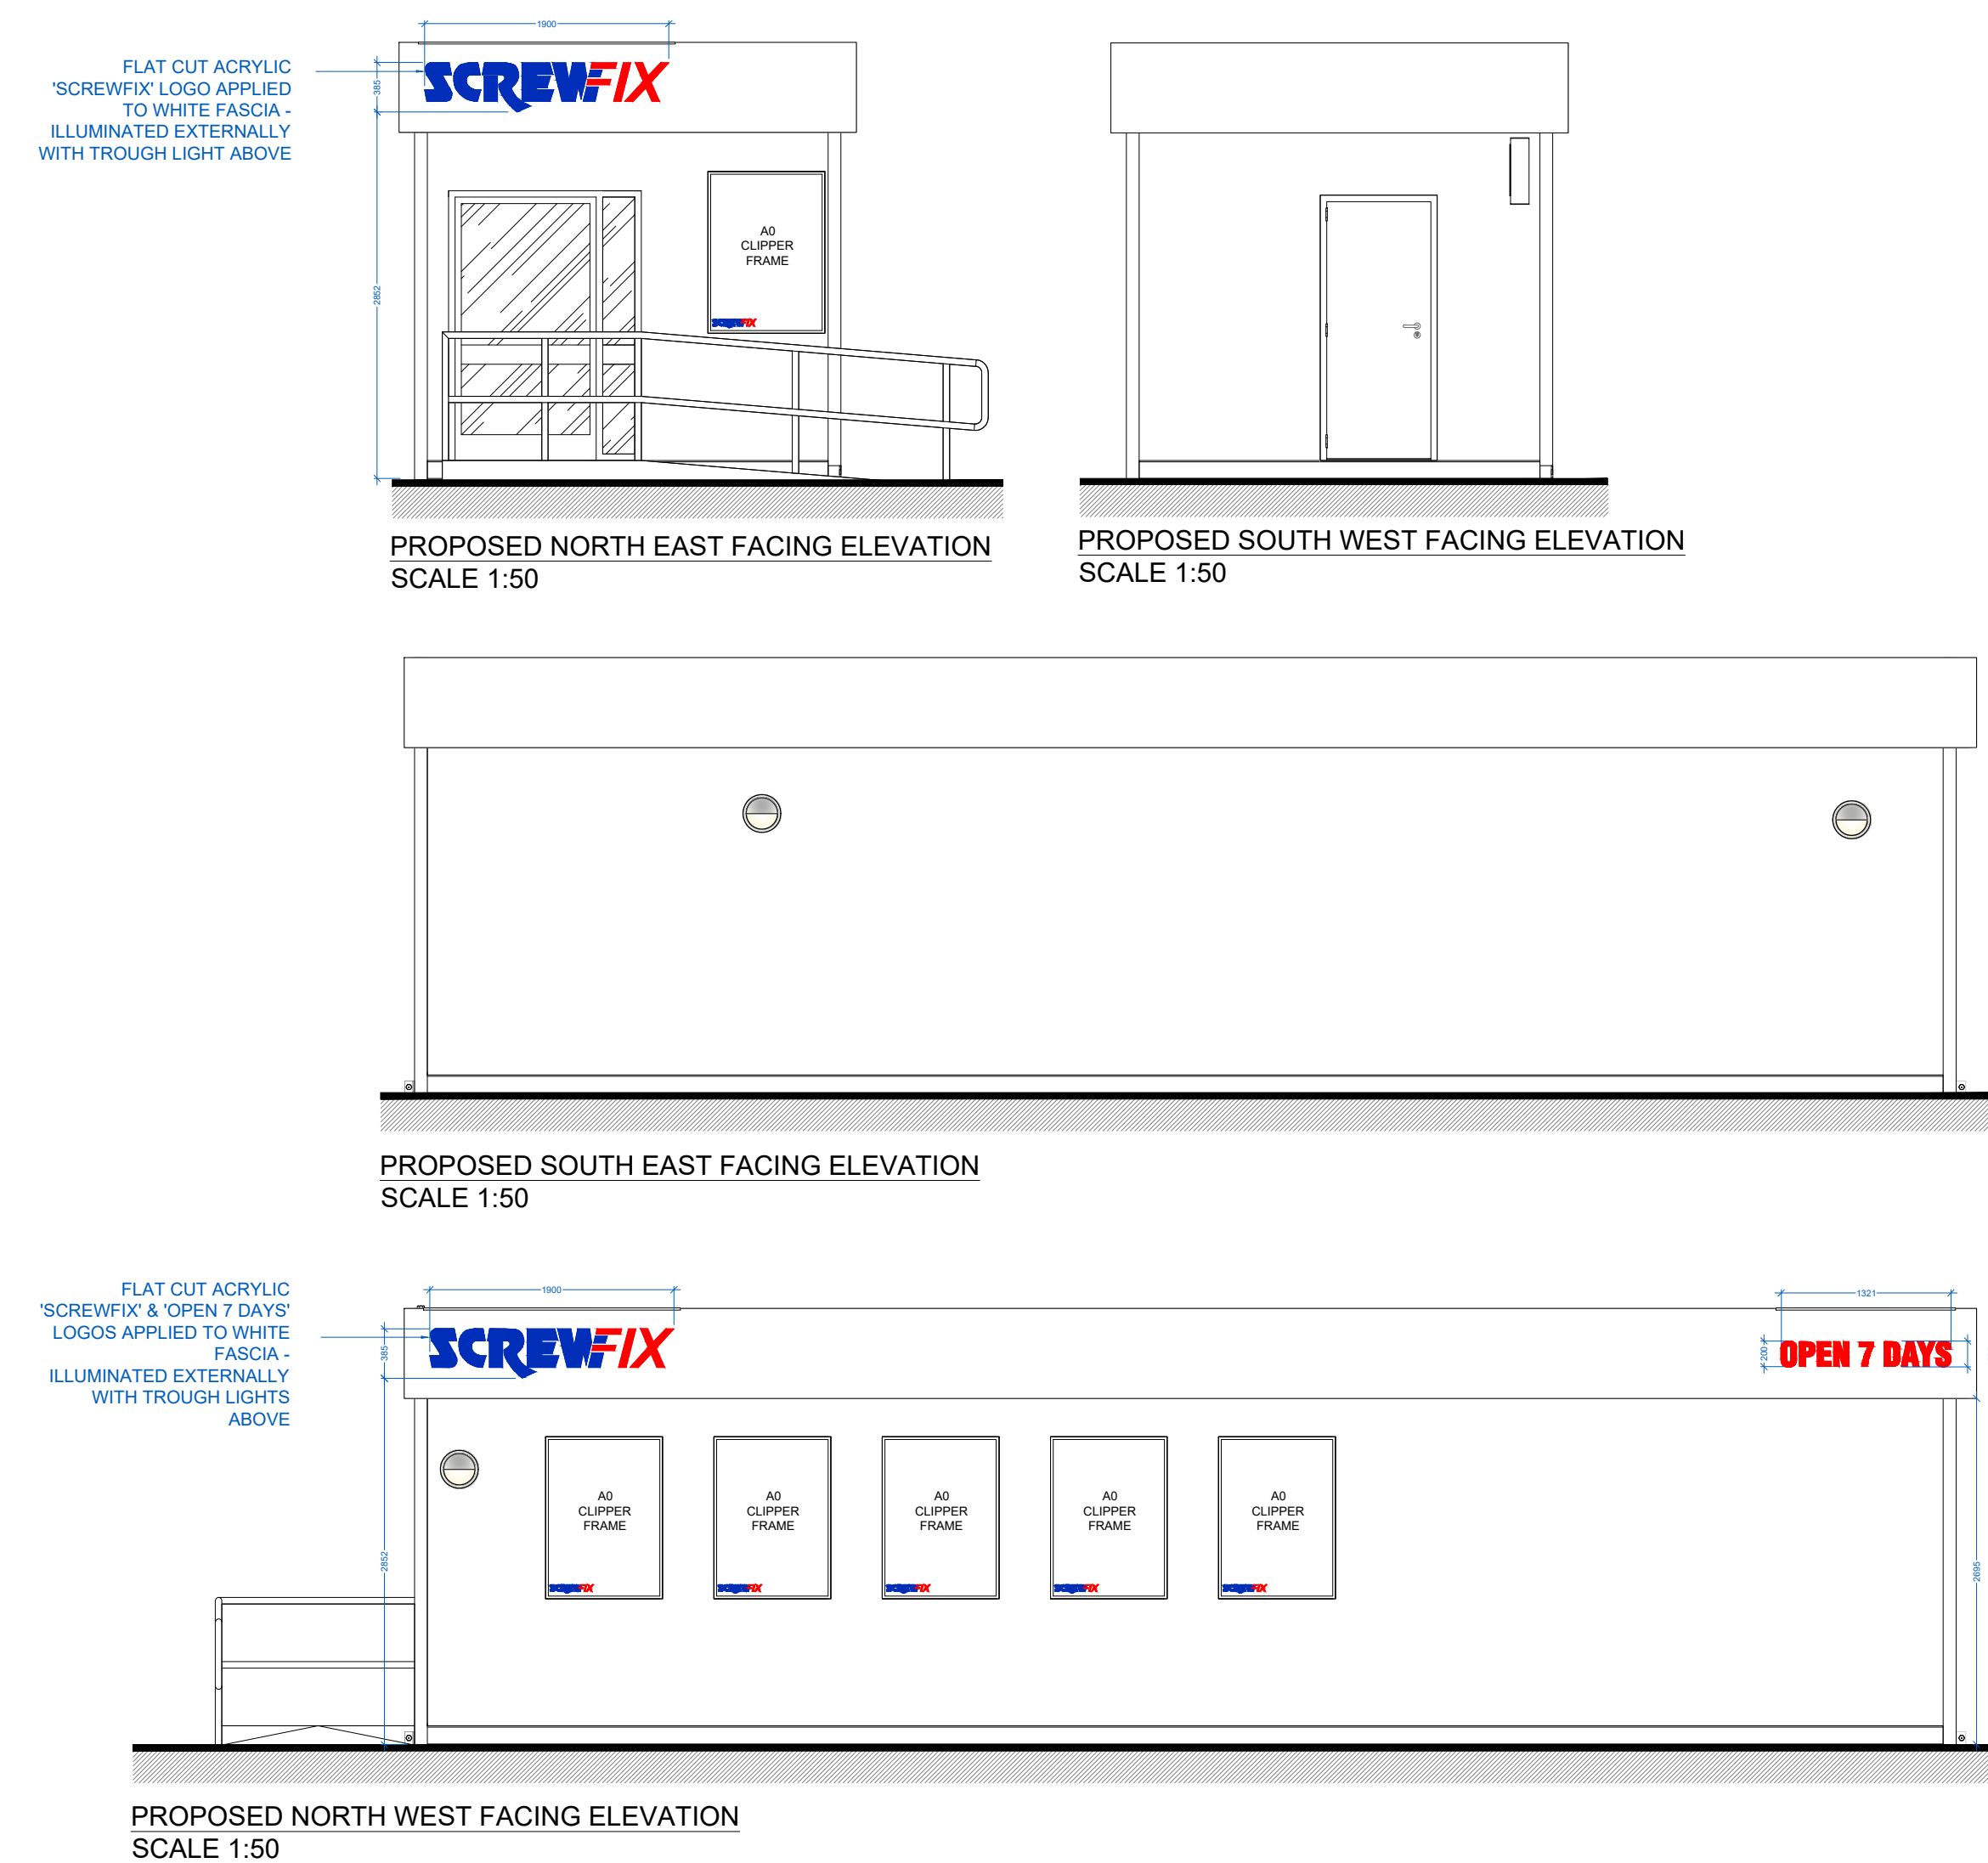

EXAMPLE EXTERNAL VIEW A



EXAMPLE EXTERNAL VIEW B NTS

TROUGH LIGHTING:

**LATEST HIGH LIGHTING CHIP
TECHNOLOGY GIVING**

318 CD PER METRE LED OUTPUT.

**ONLY 14.4 WATTS PER METRE POWER
CONSUMPTION, 24 VOLT INPUT, LESS
CURRENT LESS VOLTAGE DROP. 6000K
COOL WHITE OR 3000K WARM WHITE 120
DEGREE ANGLE.**

SIGNAGE:

**10mm ACRYLIC LETTERING FIXED
EXTERNALLY TO WHITE PAINTED FASCIA
USING SCREWS**

CROSS-SECTION
TROUGH PROPOSED SIGNAGE
SCALE 1:20

REVIEWS		DATE		ISSUED	
ISSUED FOR PLANNING					
DRAWING PROJECT B&Q, STADEN BUSINESS PARK, STADEN LN, BUXTON SK17 9RZ					
DRAWING TITLE PROPOSED ELEVATIONS					
CLIENT SCREWFIX DIRECT LIMITED					
DRAWN BY PG	CHECKED BY DP/CM	SCALE 1:50 @ A1	DATE 13/08/2026		
DRAWING NUMBER 0430-SF_BUXTON-RIL-00-XX-DR-I-0029-ELEV-P3					
SCALE BAR @ 1:50 0 1m 5m 					
Resolution INTERIORS					
REGISTERED IN ENGLAND & WALES NO. 3678965. VAT REGISTRATION NO. 723652246 GEORGE SMITH WAY, LIFTON 2000 BUSINESS PARK, YEovil, SOMERSET, BA22 8QR 01935 422700 - design@resolutioninteriors.com - www.resolutioninteriors.com					
COPYRIGHT OF THIS DRAWING IS RESERVED BY RESOLUTION INTERIORS LIMITED. THE DRAWING IS ISSUED ON THE CONDITION THAT IT IS NOT COPIED, REPRODUCED OR DISCLOSED TO A THIRD PARTY WITHOUT CONSENT					