


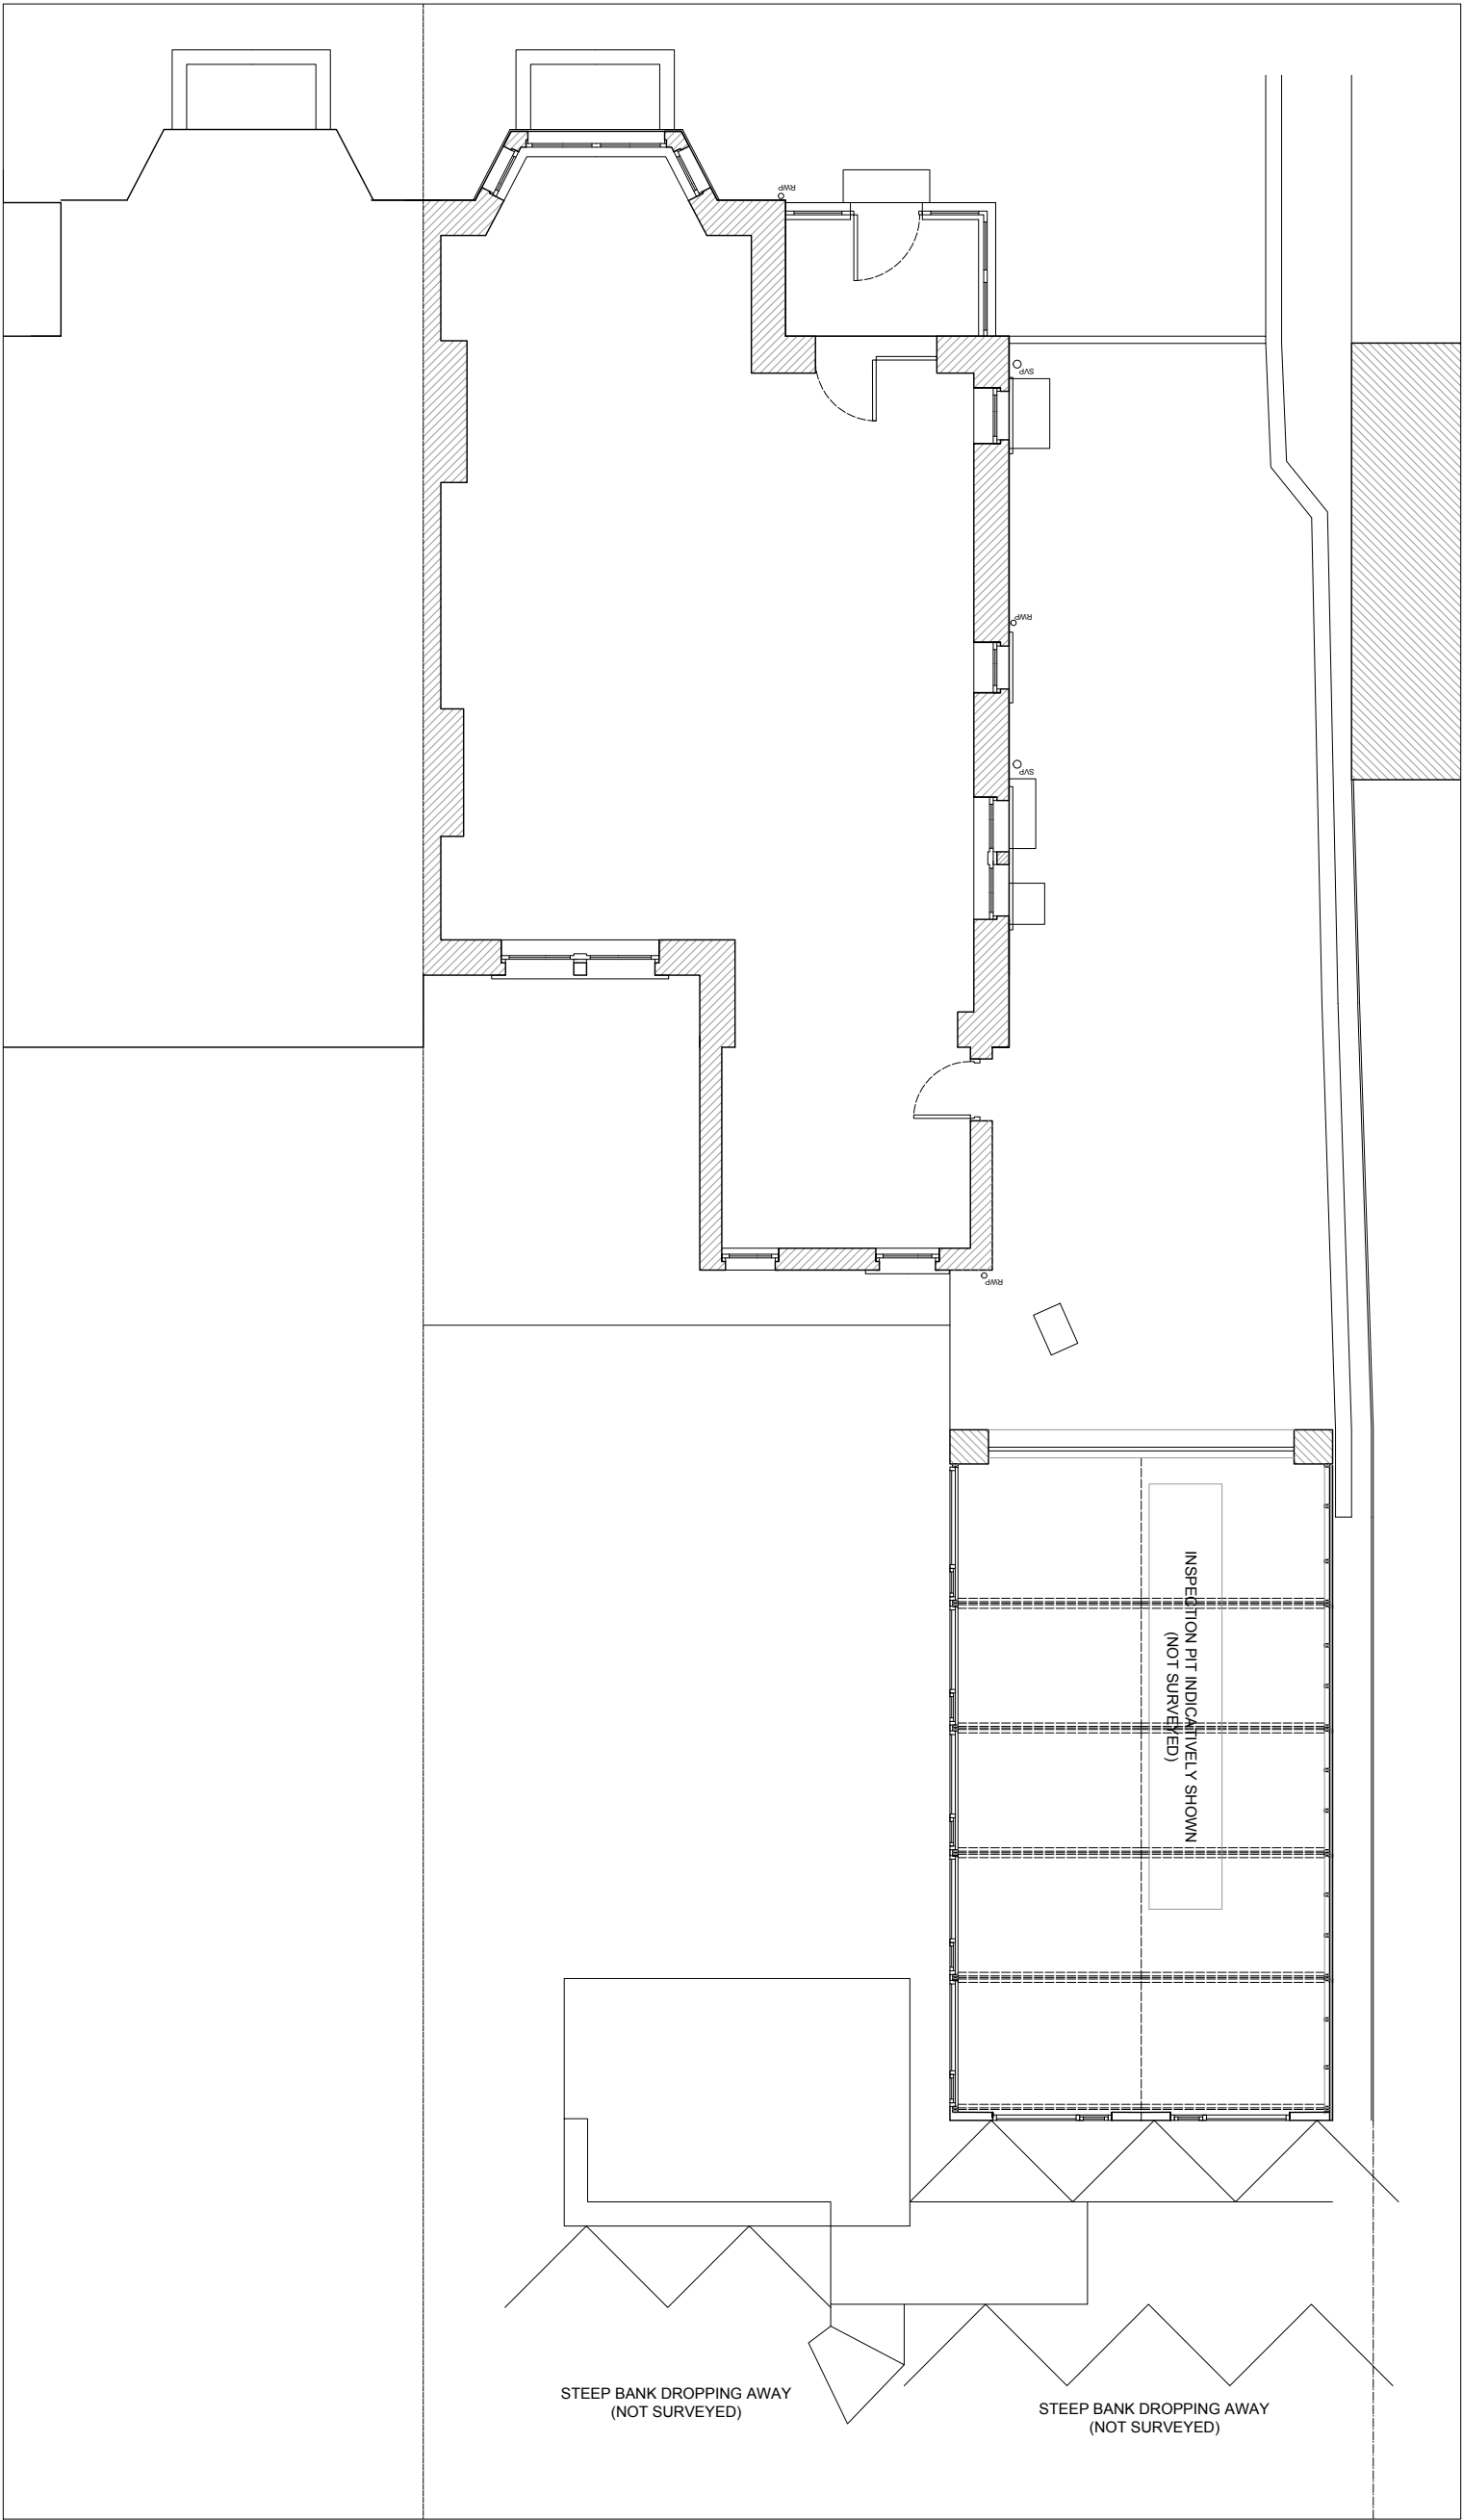


Ground Floor Plan

EXISTING

Swofo Architects

07884183625
studio@swofo.co.uk
www.swofo.co.uk

REVISION	DATE	NOTES	A_SNK_E_300 EXISTING GROUND FLOOR PLAN	C
A	20.06.2025	A - Existing Drawing Issue	136 Lightwood Road	1:100
B	22.09.2025	B - Planning Issue	Buxton, Derbyshire, SK17 6RW	@ A3
C	28.09.2026	C - Non Material Amendment	William Annison	

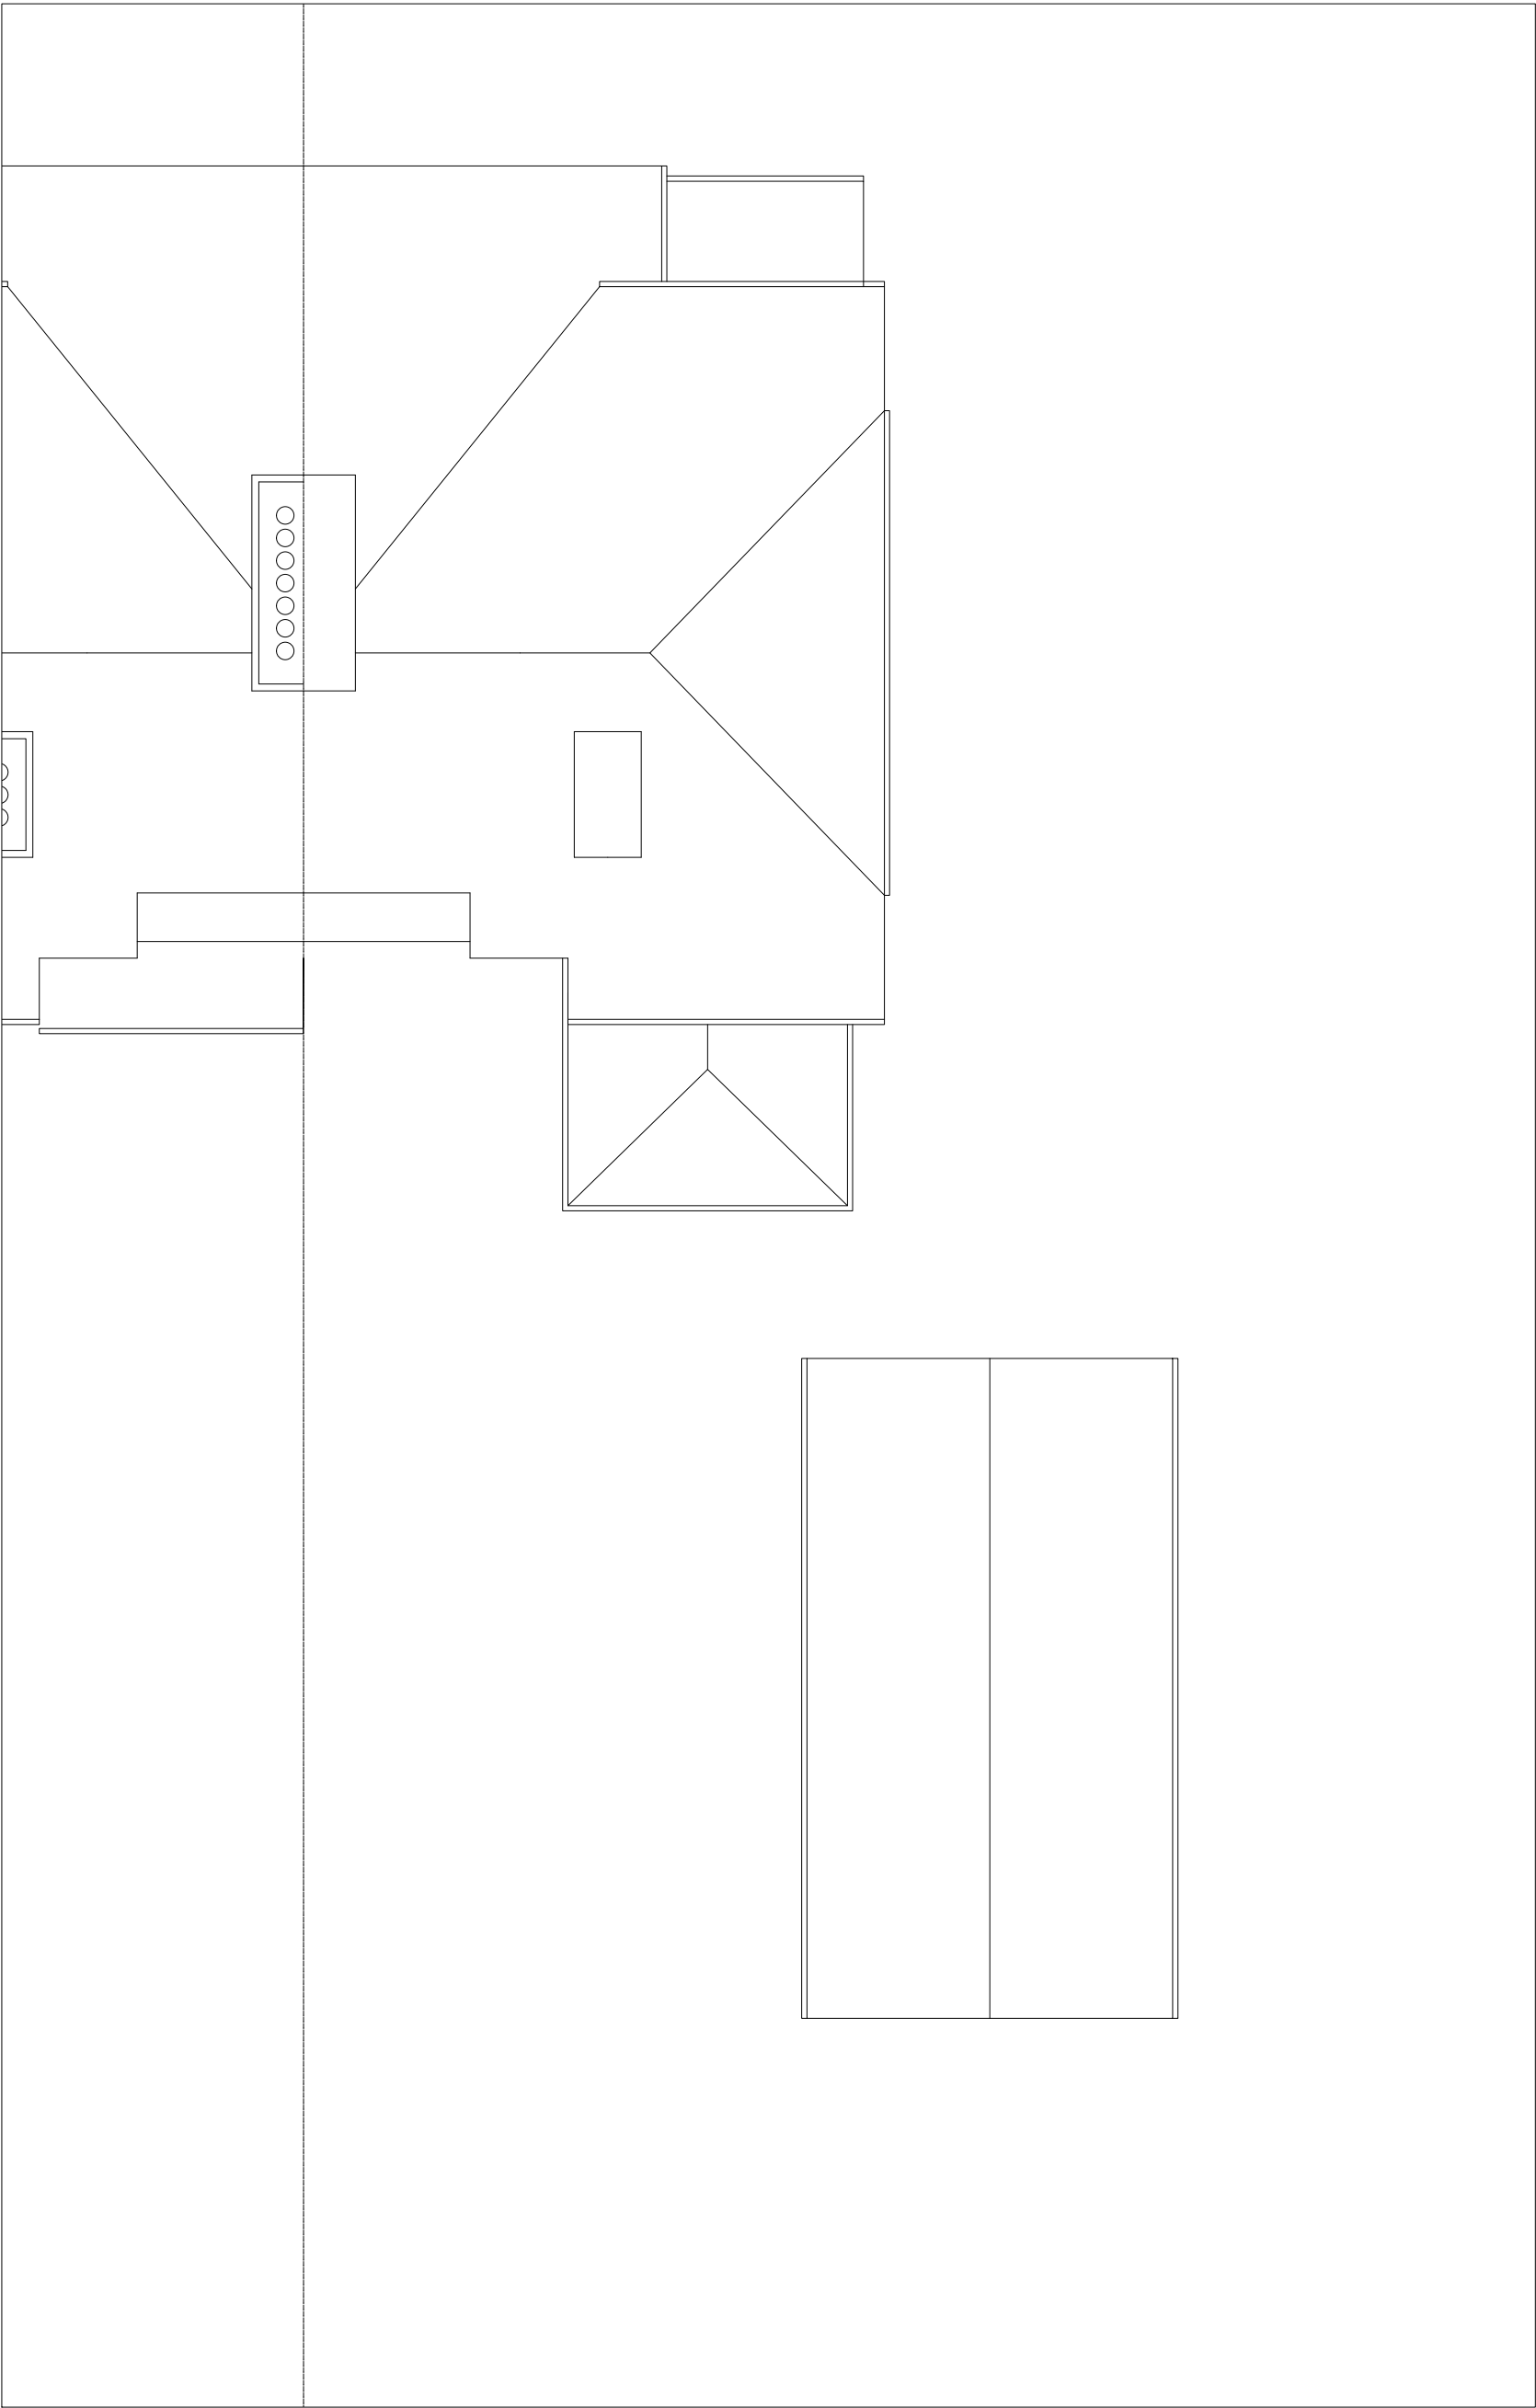


Roof Plan

EXISTING



Swofo Architects	07884183625 studio@swofo.co.uk www.swofo.co.uk	REVISION	DATE	NOTES	A_SNK_E_301	C	
		A	20.06.2025	A - Existing Drawing Issue	EXISTING ROOF PLAN		
		B	22.09.2025	B - Planning Issue	136 Lightwood Road		1:100
		C	28.09.2026	C - Non Material Amendment	Buxton, Derbyshire, SK17 6RW		@ A3
					William Annison		

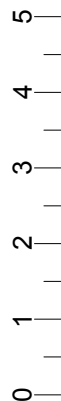

EXISTING

Side Elevation

ELEVATION APPROXIMATE DUE TO LIMITATION OF SURVEY

REVISION	DATE	NOTES	REVISION	DATE	NOTES	A_SNK_E_401 EXISTING ELEVATIONS	C 1:100 @ A3
A	20.06.2025	A - Existing Drawing Issue	-	-	-	136 Lightwood Road	
B	22.09.2025	B - Planning Issue	-	-	-	Buxton, Derbyshire, SK17 6RW	
C	28.09.2026	C - Non Material Amendment	-	-	-	William Annison	
© SWOFO ARCHITECTS LTD - REGISTERED COMPANY 10241323. This drawing are the copyright of the Architect and may not be reproduced without written permission. Written dimensions should be followed and checked before construction on site by the contractor.							

07884183625
studio@swofo.co.uk
www.swofo.co.uk

Swofo Architects



Side Elevation



EXISTING

REVISION	DATE	NOTES	REVISION	DATE	NOTES	A_SNK_E_402	C
A	20.06.2025	A - Existing Drawing Issue	-	-	-	EXISTING SECTION	
B	22.09.2025	B - Planning Issue	-	-	-	136 Lightwood Road	
C	28.09.2026	C - Non Material Amendment	-	-	-	Buxton, Derbyshire, SK17 6RW	
© SWOFO ARCHITECTS LTD - REGISTERED COMPANY 10241323. This drawing are the copyright of the Architect and may not be reproduced without written permission. Written dimensions should be followed and checked before construction on site by the contractor.						William Annison	1:100 @ A3