



REVISION	DATE	NOTES	A_SNK_P_300 PROPOSED GROUND FLOOR PLAN	F
C	07.07.2026	C - Updated following meeting 03.07.2026	136 Lightwood Road	1:100
D	08.07.2026	D - Updated Following client comments	Buxton, Derbyshire, SK17 6RW	@ A3
E	09.07.2026	E - Draft Issue for SE	William Annison	
F	28.09.2026	F - Non Material Amendment Issue		

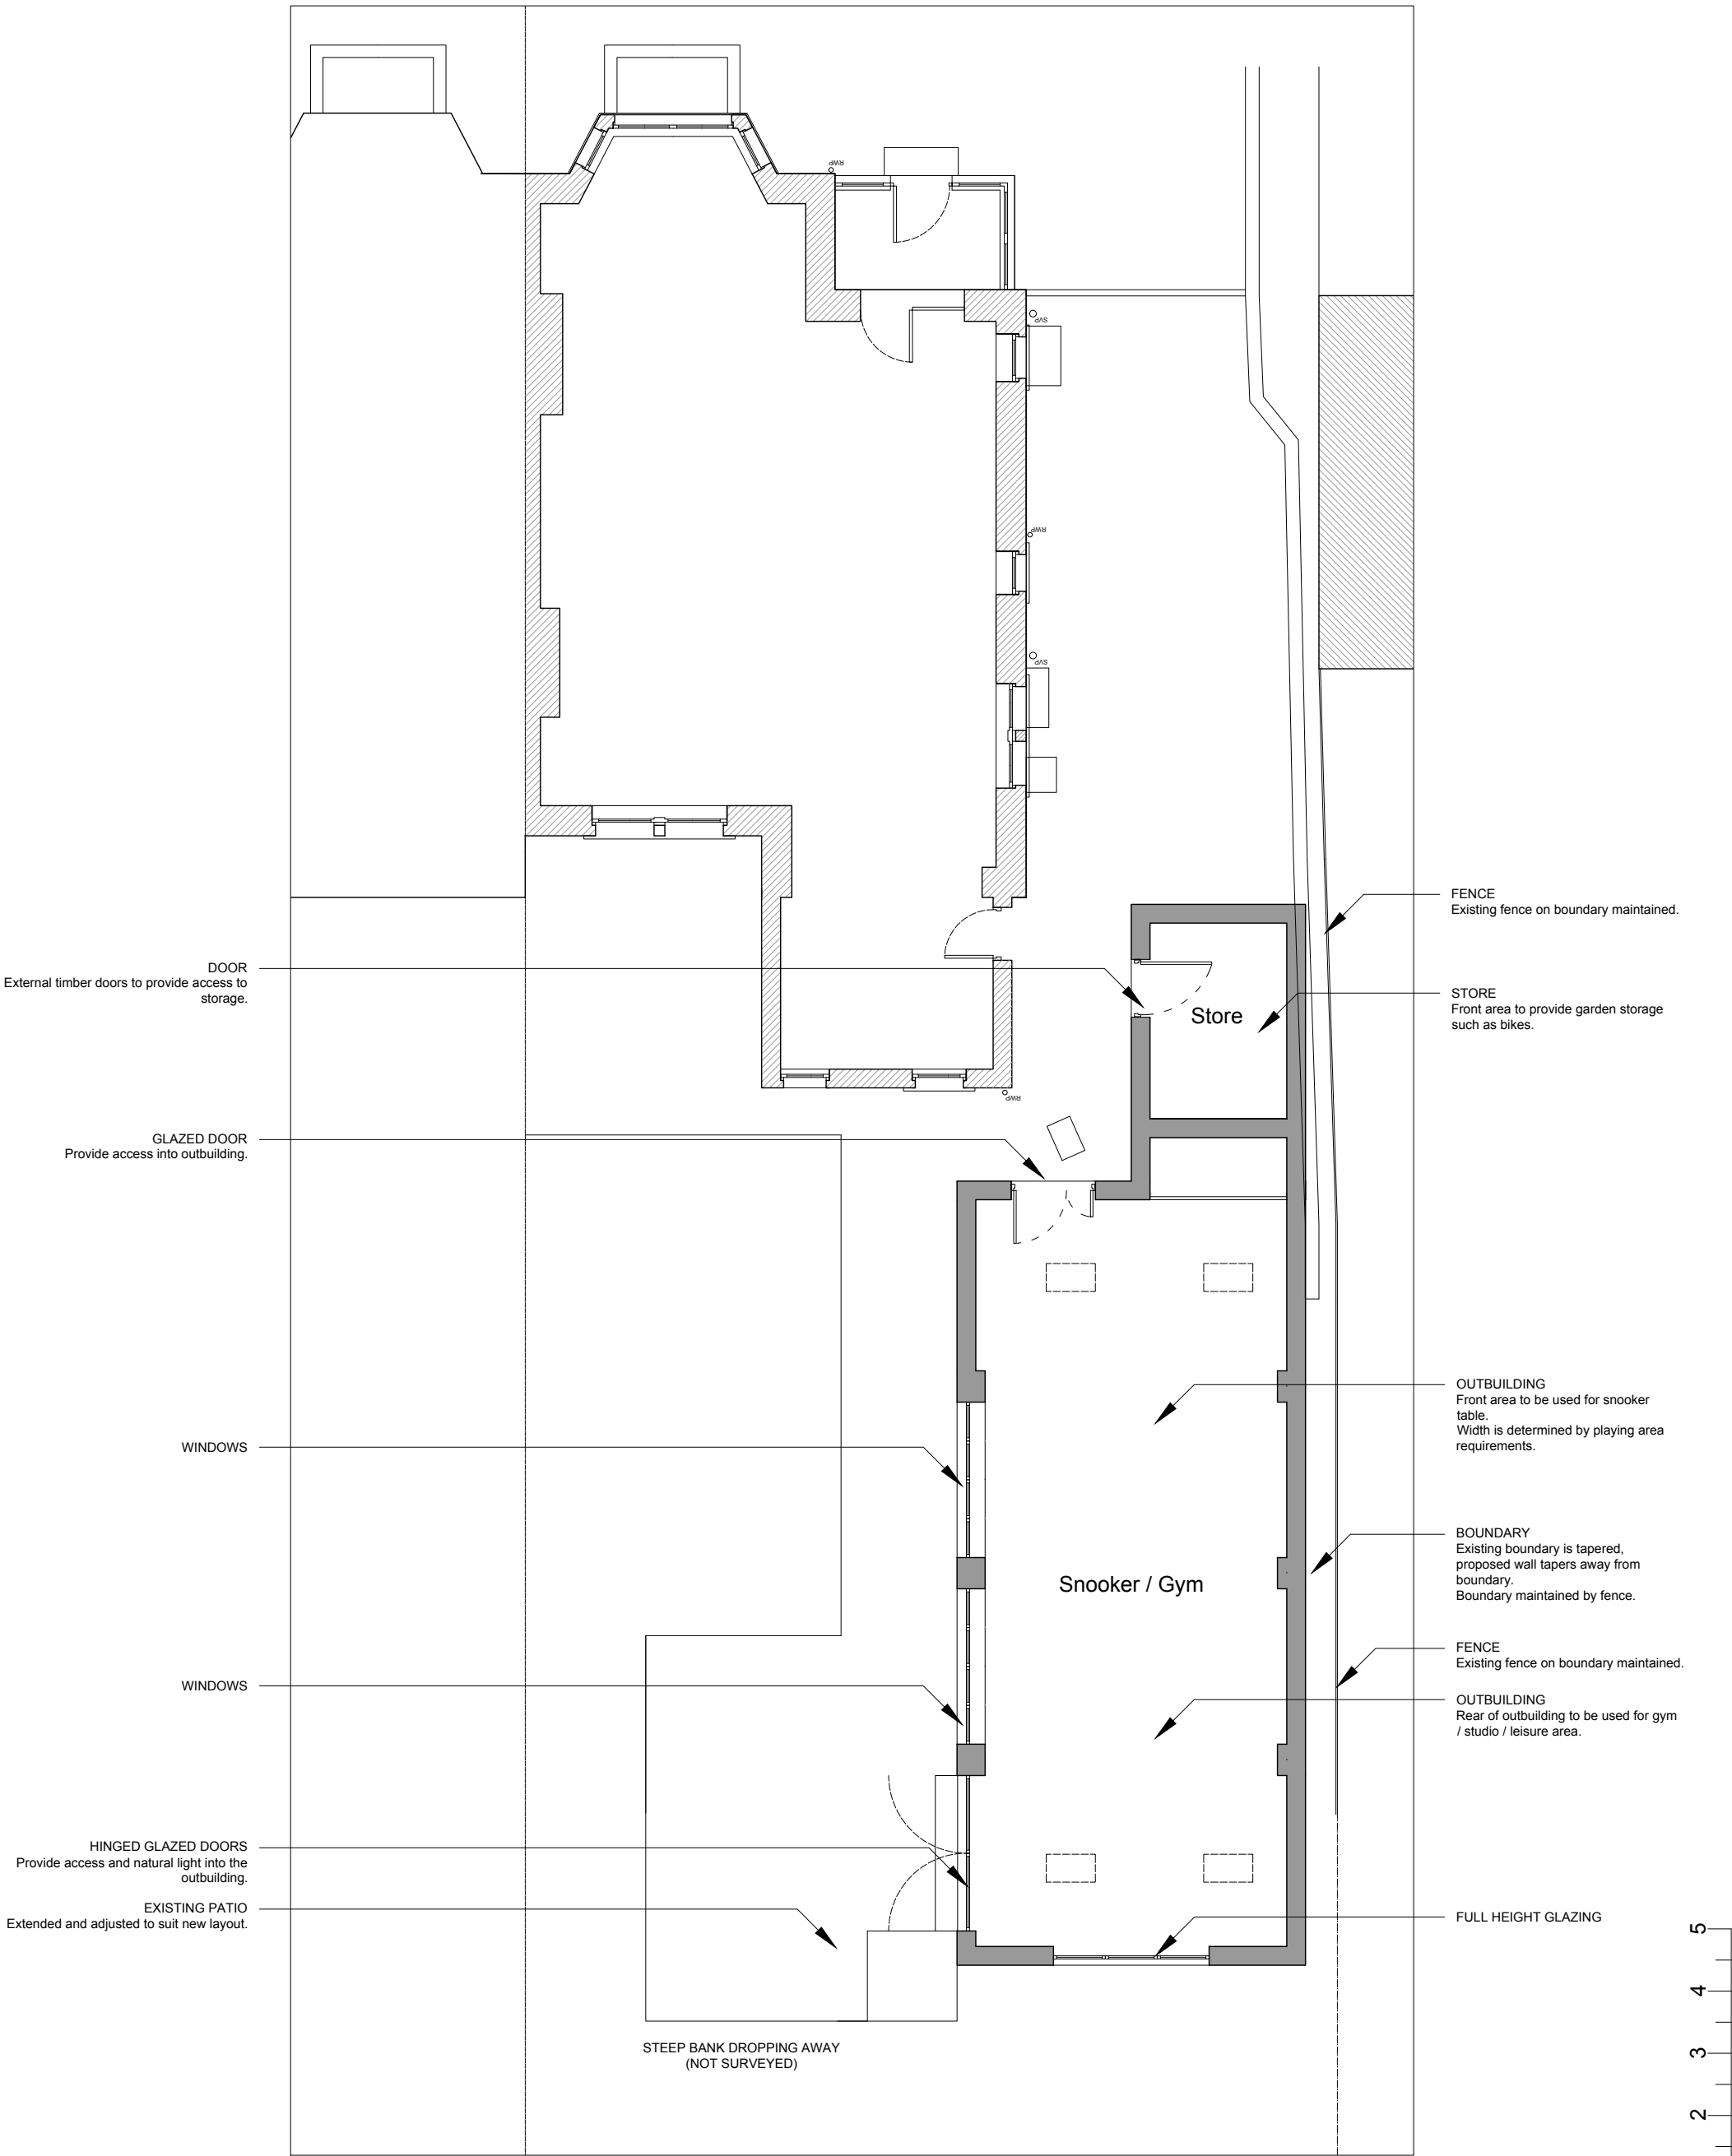

Ground Floor Plan

PROPOSED

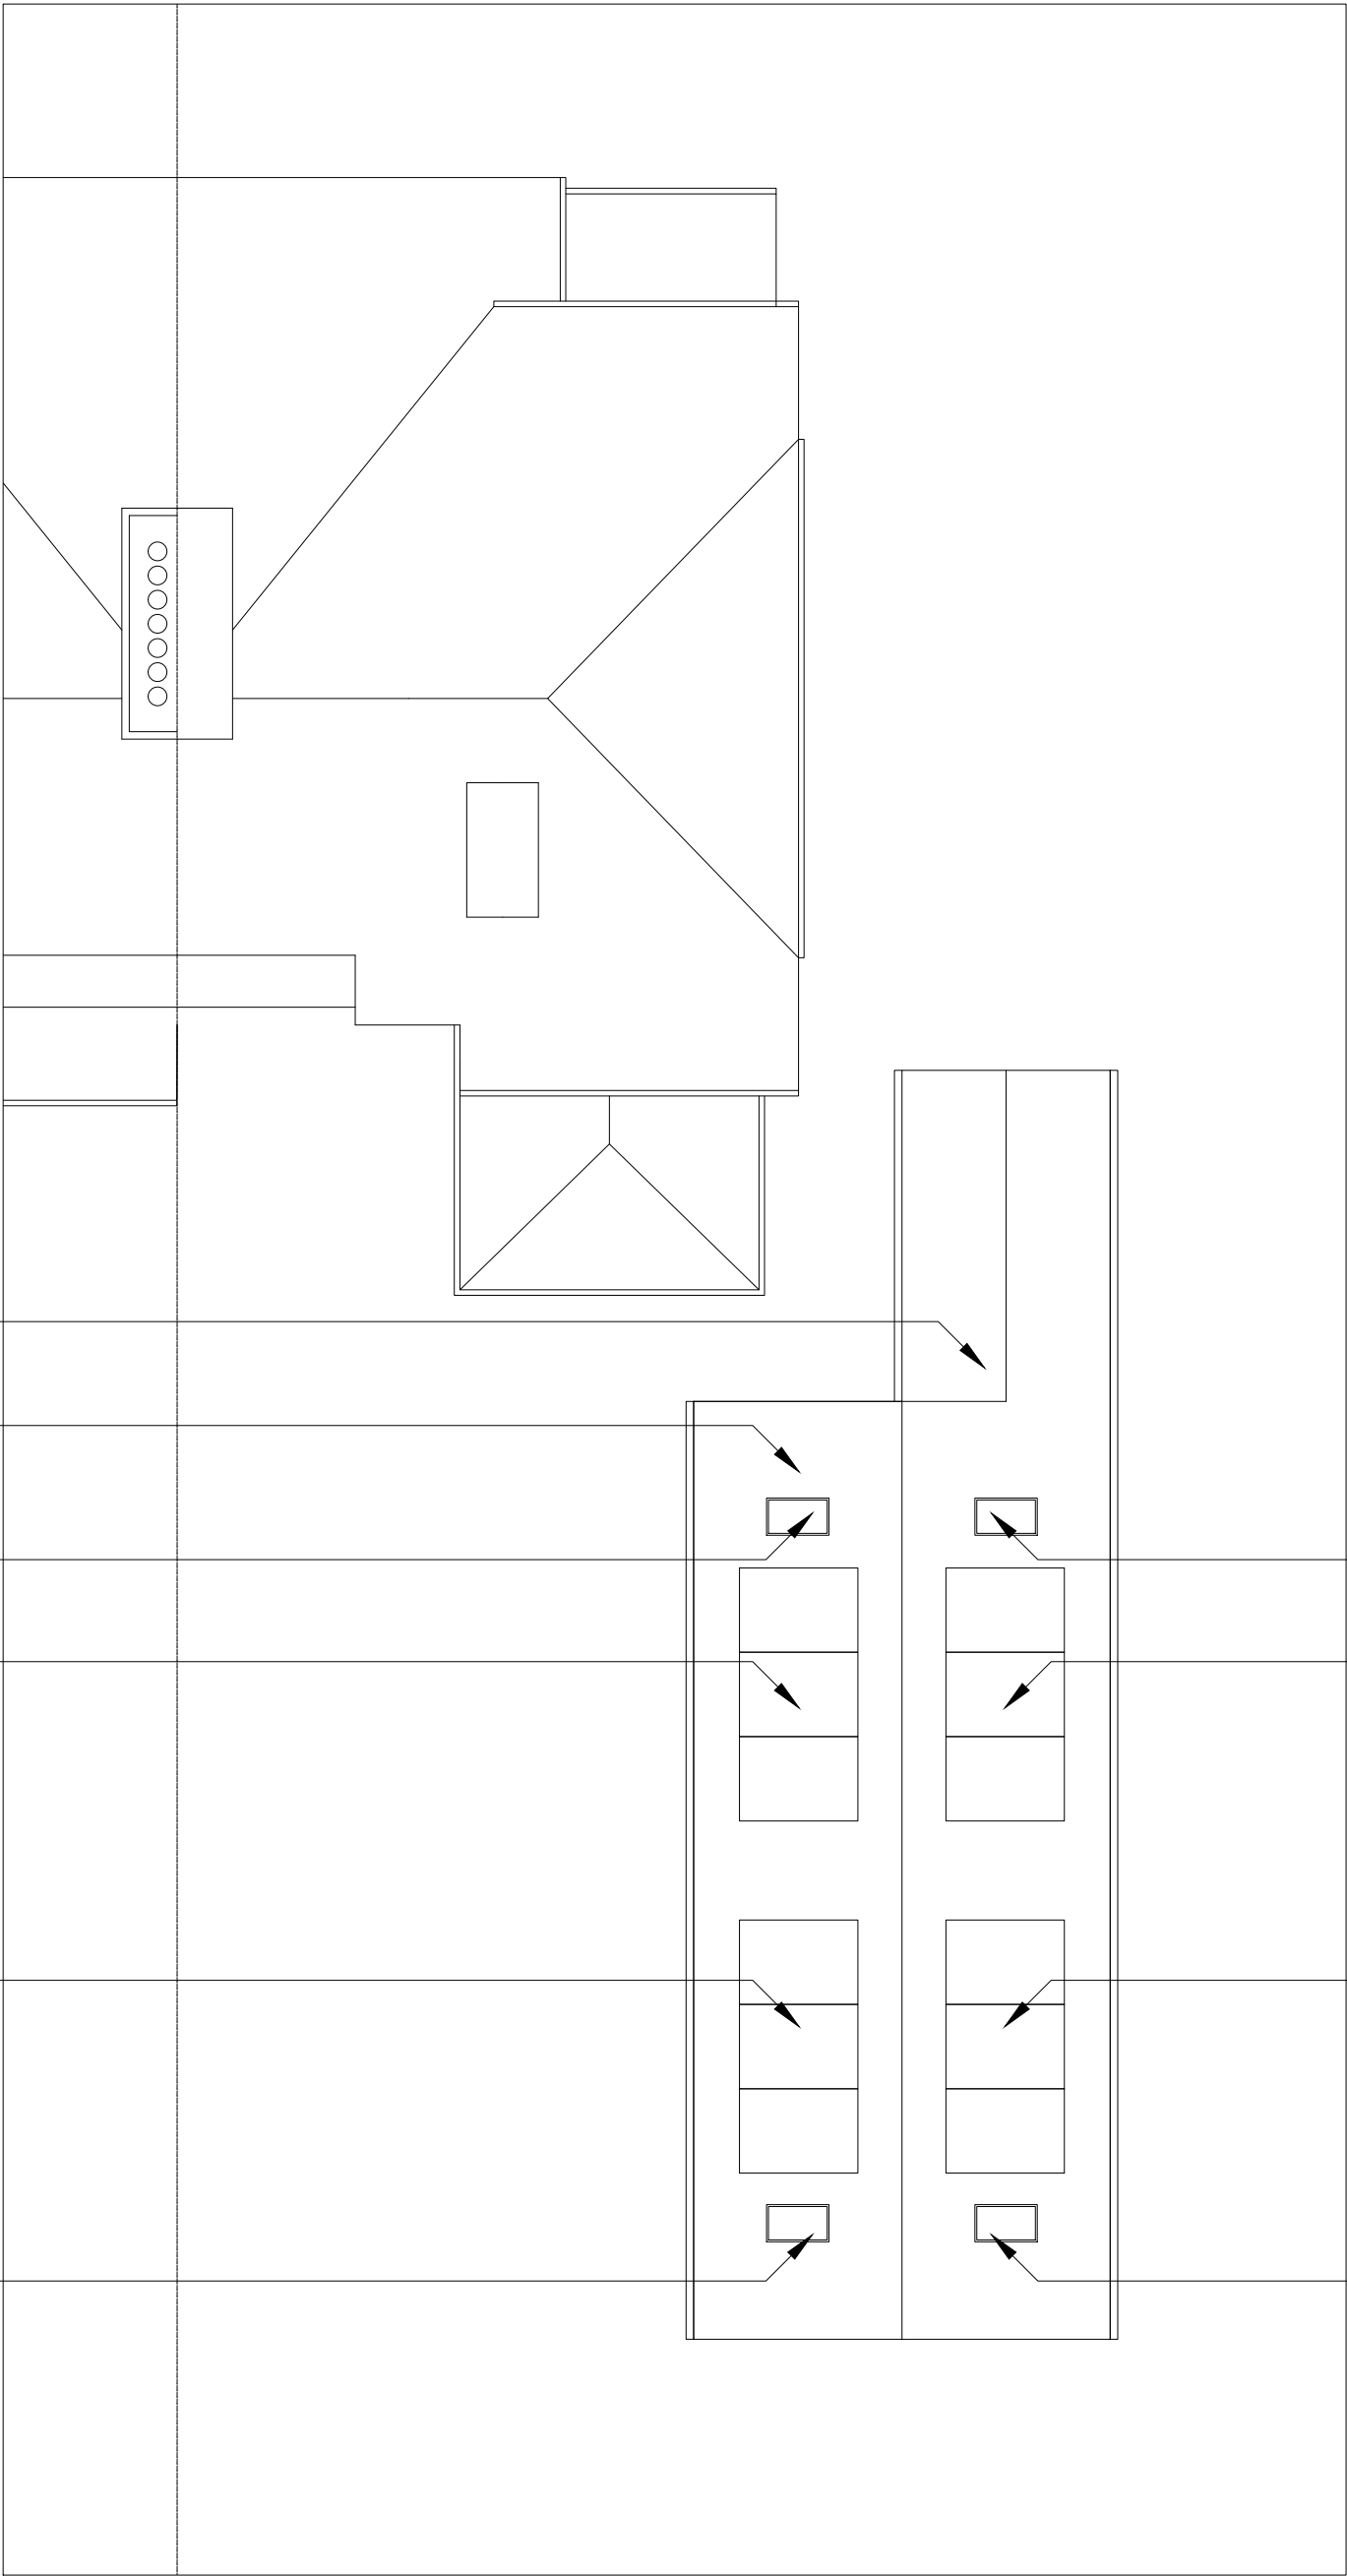


Roof Plan

PROPOSED



REVISION	DATE	NOTES	A_SNK_P_301 PROPOSED ROOF PLAN	F
C	07.07.2026	C - Updated following meeting 03.07.2026	136 Lightwood Road	1:100
D	08.07.2026	D - Updated Following client comments	Buxton, Derbyshire, SK17 6RW	@ A3
E	09.07.2026	E - Draft Issue for SE	William Annison	
F	28.09.2026	F - Non Material Amendment Issue		

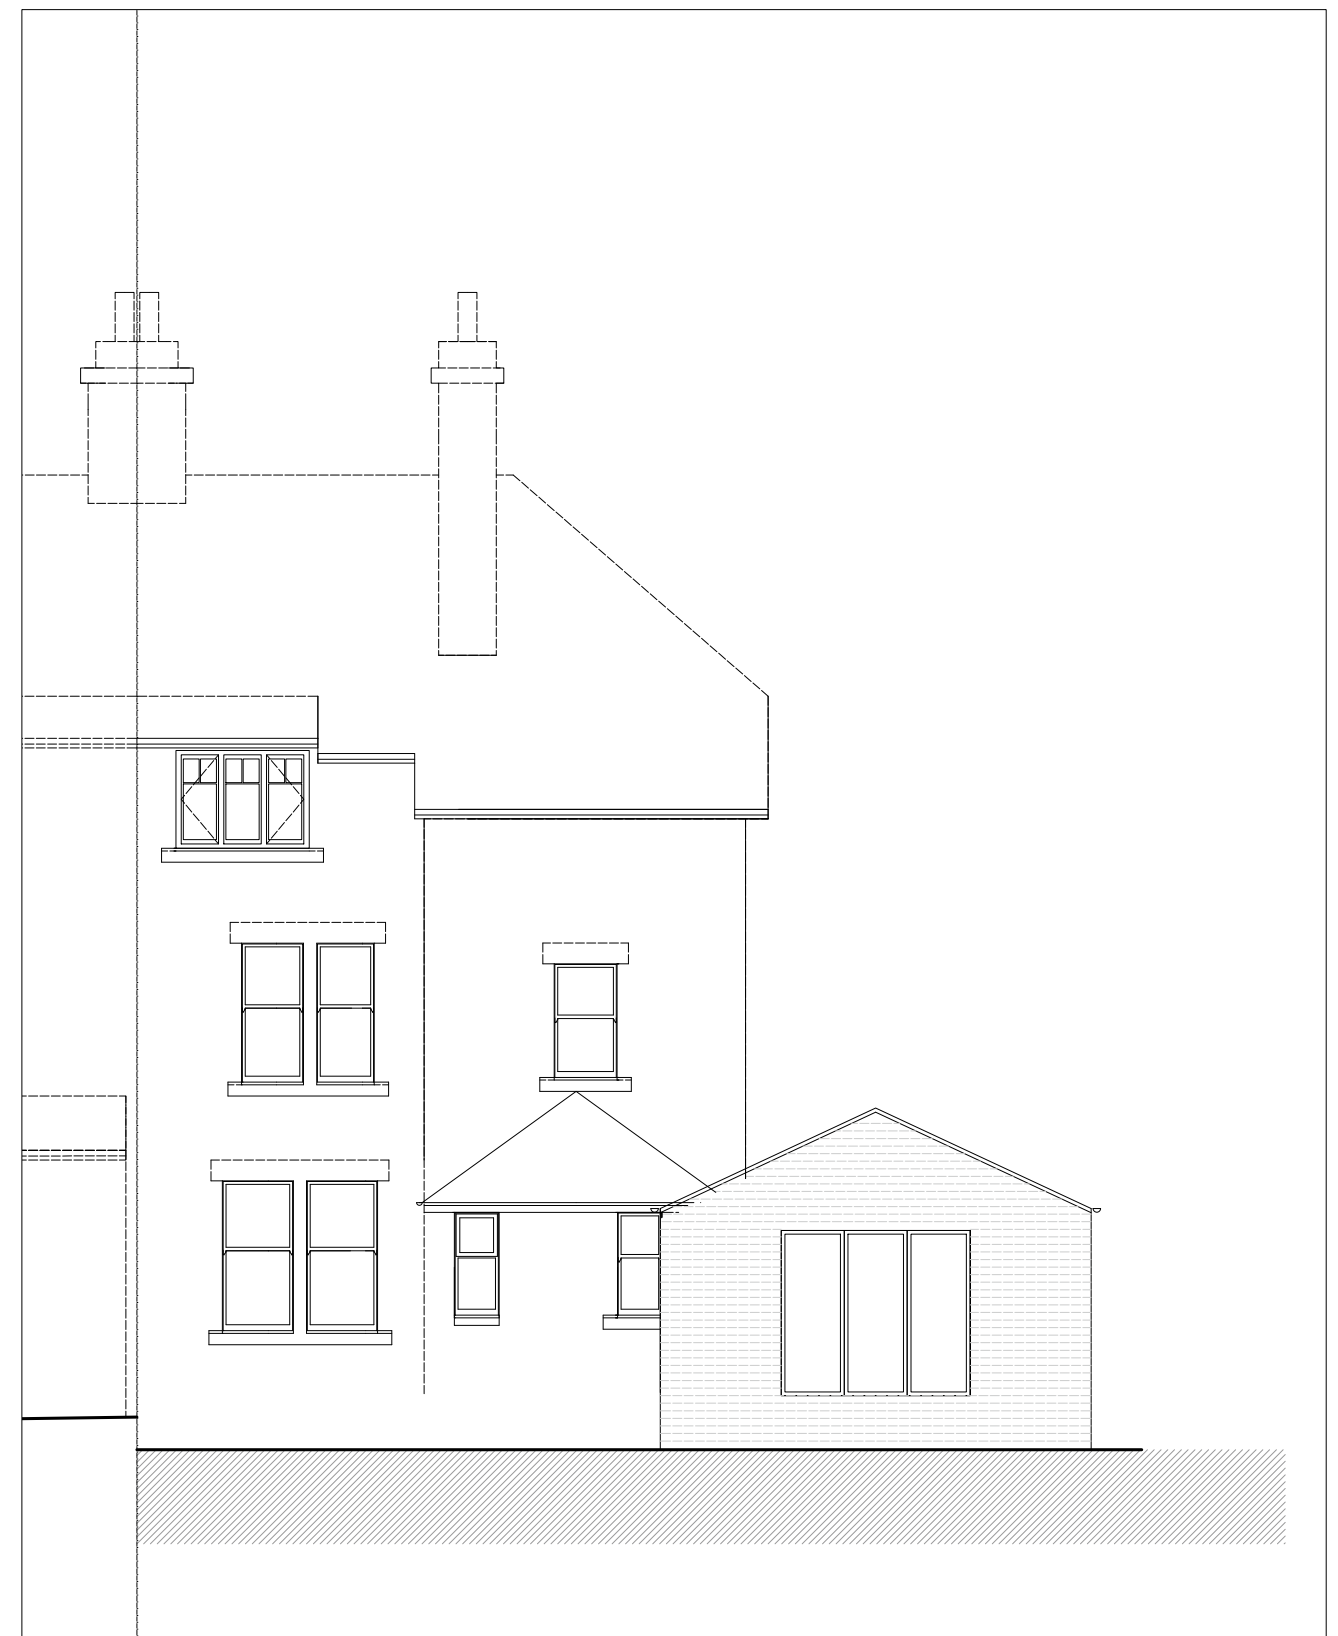

A vertical number line with tick marks at 0, 1, 2, 3, 4, and 5.

PROPOSED

Swofo Architects

07884183625
studio@swfo.co.uk
www.swfo.co.uk

REVISION	DATE	NOTES	REVISION	DATE	NOTES	A_SNK_P_400	F	
A	05.09.2025	A - Draft Issue	D	08.07.2026	D - Updated Following client comments	PROPOSED ELEVATIONS		
B	22.09.2025	B - Planning Issue	E	09.07.2026	E - Draft Issue for SE	136 Lightwood Road		1:100
C	07.07.2026	C - Updated following meeting 03.07.2026	F	28.09.2026	F - Non Material Amendment Issue	Buxton, Derbyshire, SK17 6RW		@ A3
© SWOFO ARCHITECTS LTD - REGISTERED COMPANY 10241323. This drawing are the copyright of the Architect and may not be reproduced without written permission. Written dimensions should be followed and checked before construction on site by the contractor.						William Annison		



PROPOSED

07884183625
studio@swfo.co.uk
www.swfo.co.uk

REVISION	DATE	NOTES	REVISION	DATE	NOTES	A_SNK_P_401	F	
A	05.09.2025	A - Draft Issue	D	08.07.2026	D - Updated Following client comments	PROPOSED ELEVATIONS		
B	22.09.2025	B - Planning Issue	E	09.07.2026	E - Draft Issue for SE	136 Lightwood Road		1:100
C	07.07.2026	C - Updated following meeting 03.07.2026	F	28.09.2026	F - Non Material Amendment Issue	Buxton, Derbyshire, SK17 6RW		@ A3
© SWOFO ARCHITECTS LTD - REGISTERED COMPANY 10241323. This drawing are the copyright of the Architect and may not be reproduced without written permission. Written dimensions should be followed and checked before construction on site by the contractor.						William Annison		



PROPOSED

07884183625
studio@swfo.co.uk
www.swfo.co.uk

REVISION	DATE	NOTES	REVISION	DATE	NOTES	A_SNK_P_402	F	
A	05.09.2025	A - Draft Issue	D	08.07.2026	D - Updated Following client comments	PROPOSED ELEVATION		
B	22.09.2025	B - Planning Issue	E	09.07.2026	E - Draft Issue for SE	136 Lightwood Road		1:100
C	07.07.2026	C - Updated following meeting 03.07.2026	F	28.09.2026	F - Non Material Amendment Issue	Buxton, Derbyshire, SK17 6RW		@ A3
© SWOFO ARCHITECTS LTD - REGISTERED COMPANY 10241323. This drawing are the copyright of the Architect and may not be reproduced without written permission. Written dimensions should be followed and checked before construction on site by the contractor.						William Annison		

