



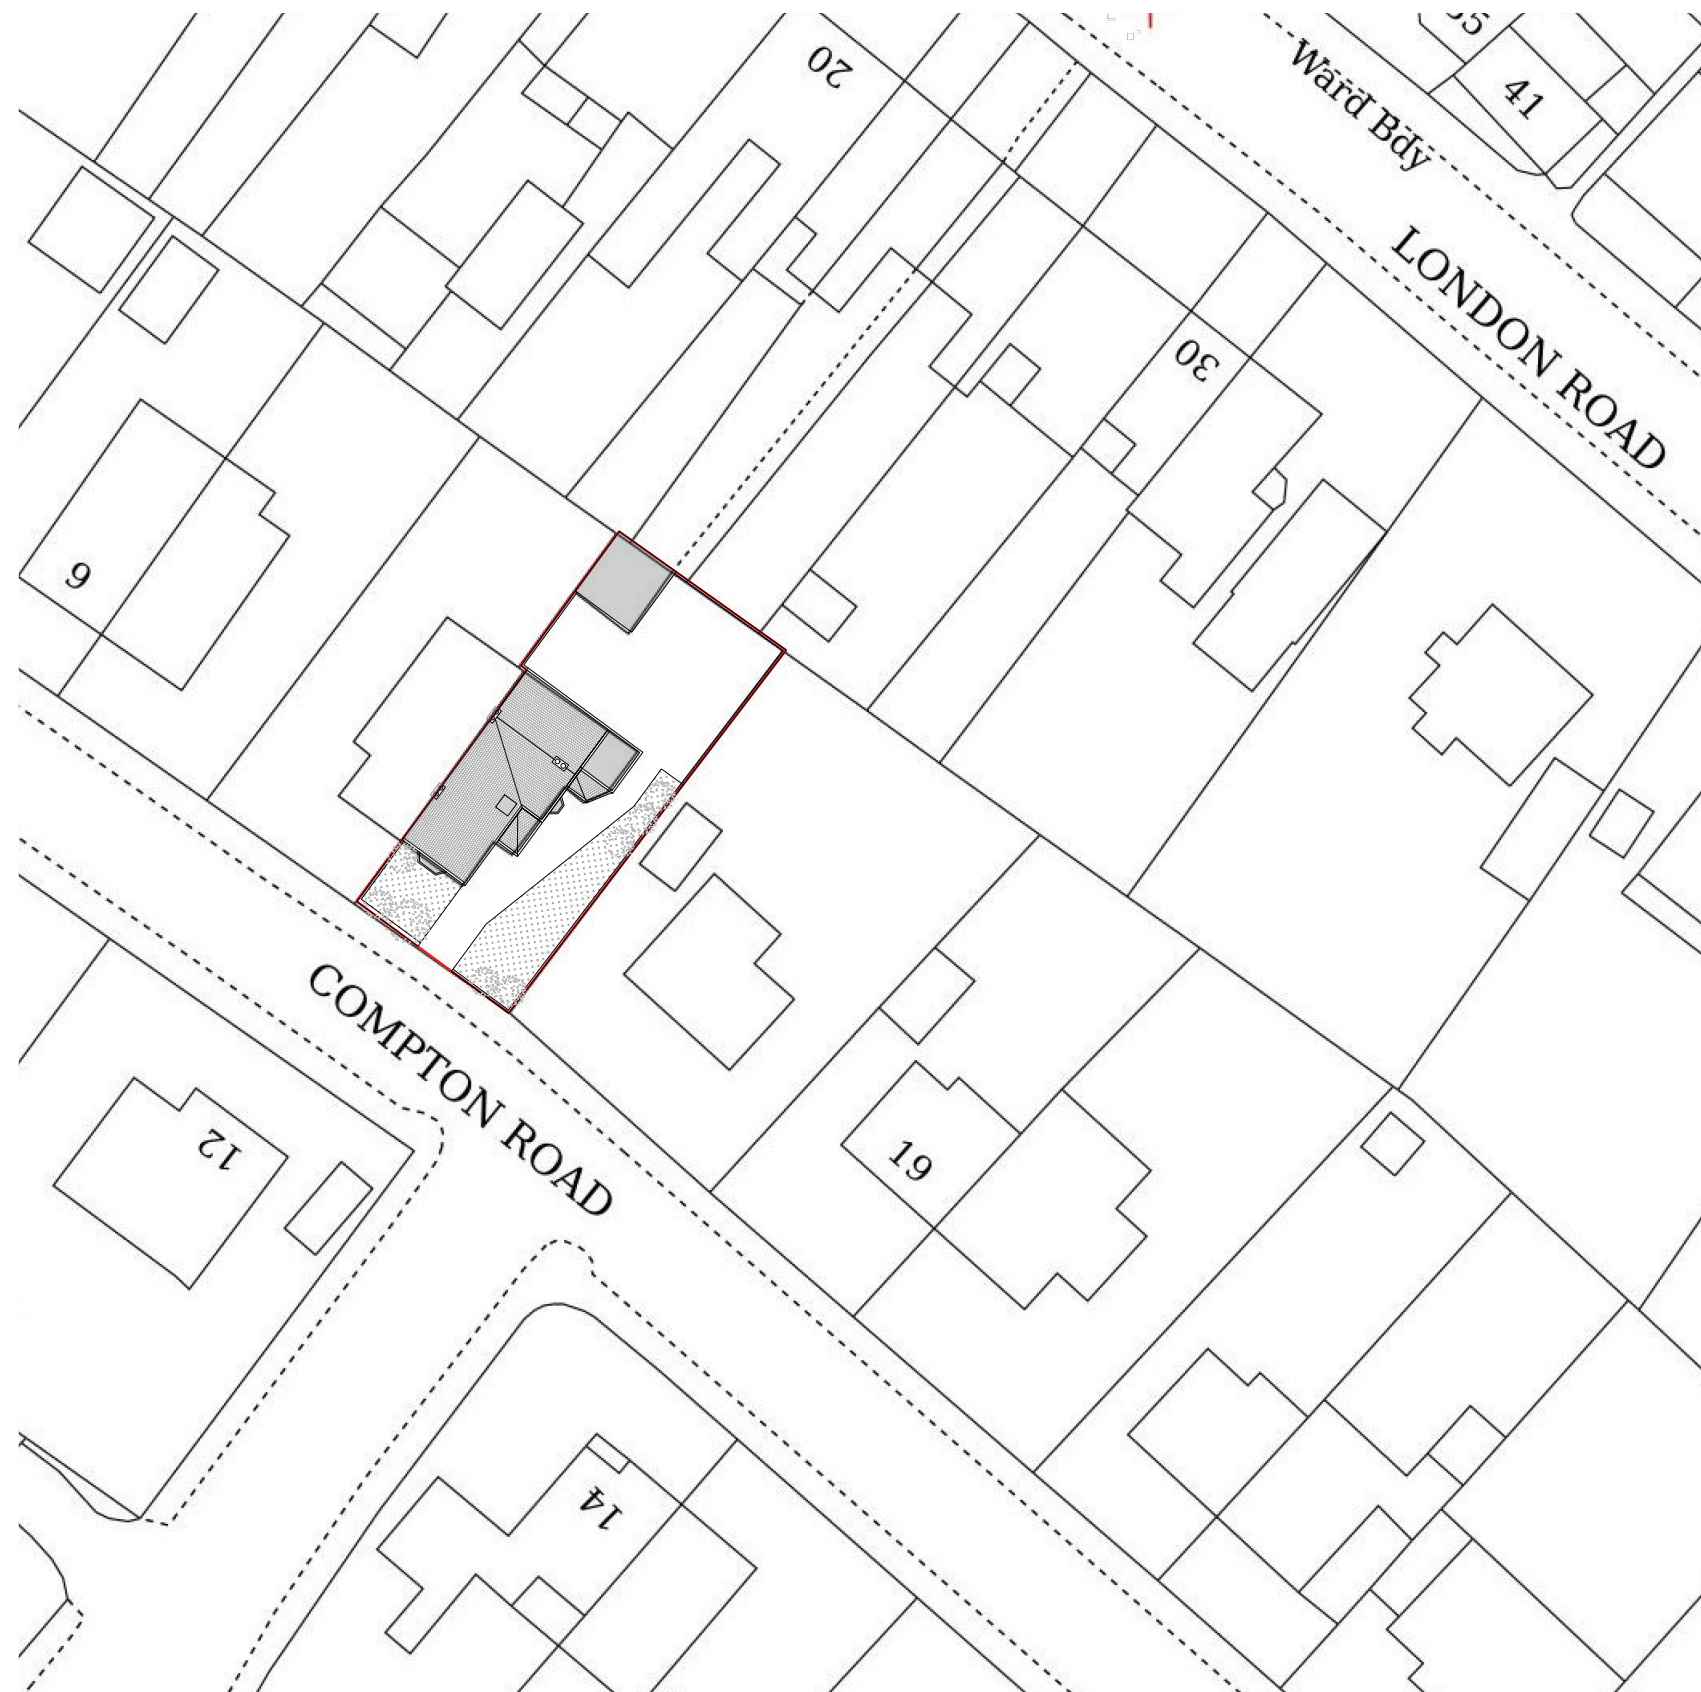

Any dimensions shown should be checked on site.
Designs are not coordinated with engineer projects.
Not for construction purposes.

These drawings are intended exclusively for the Planning Stage, as part of Homz
quoted services. They are not to be repurposed for any other application or use.

Scale Bar

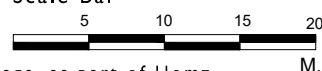

HOMZ

DESIGN | PLAN | BUILD

www.homz.uk / 0 330 818 3001

Drawing Title:Existing Block Plan

Drawing:H-1001 -02_Flat2,15ComptonRdExistingBlockPlan_VI

Drawing Number:H-1001

Site Address:Flat 2, 15 COMPTON ROAD, BUXTON, SK17 9DN

Scale : 1/500 at A3

Revision : VI

Date : 01.09.2026