



EXISTING ELEVATIONS 1:100


NORTH

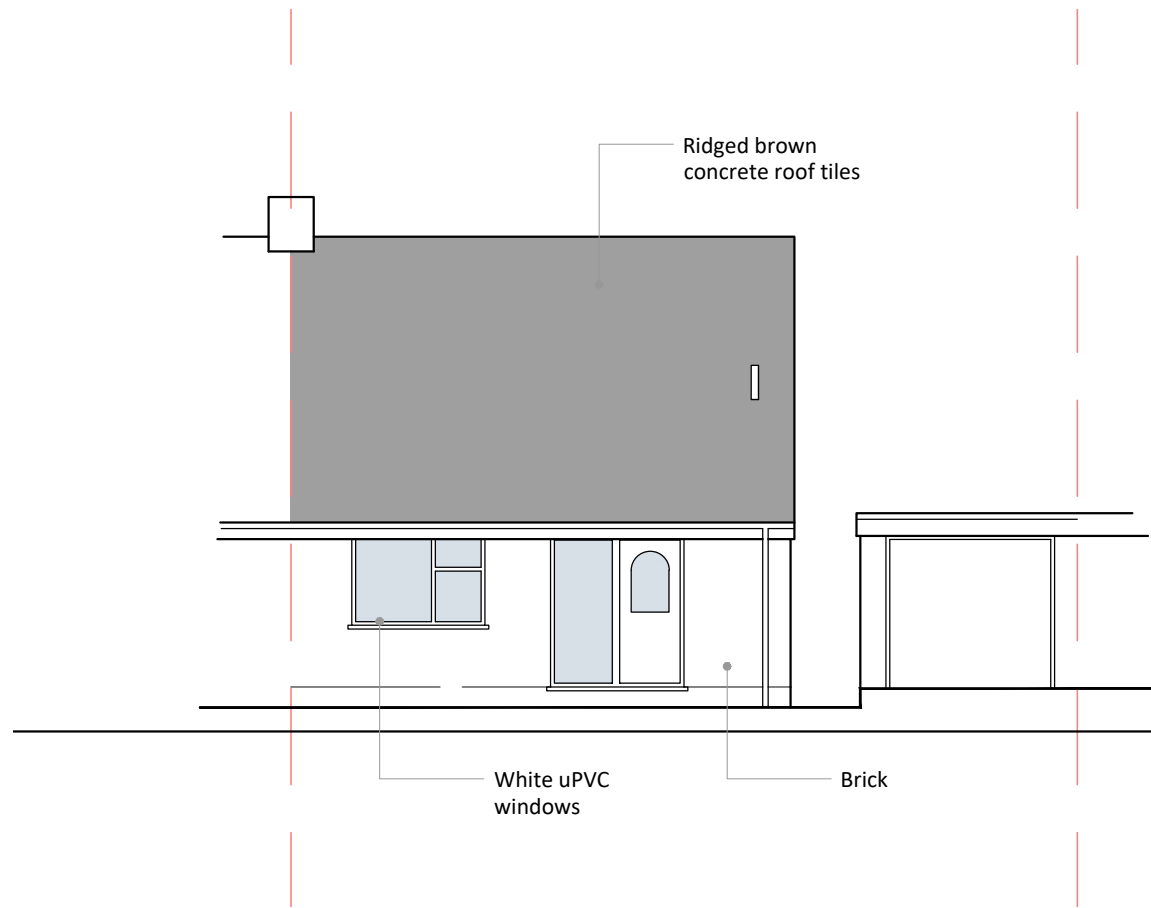


EAST

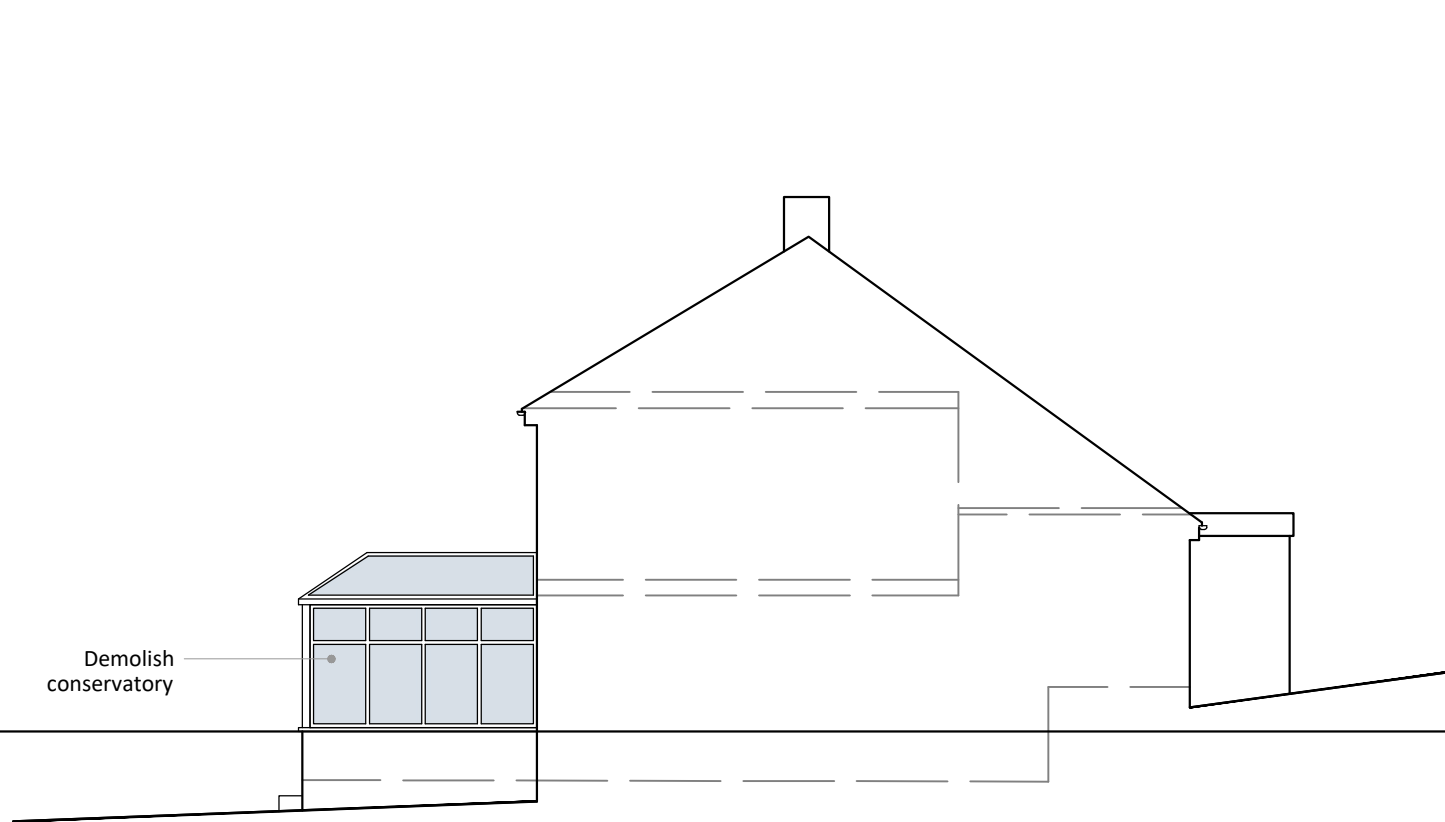

SOUTH

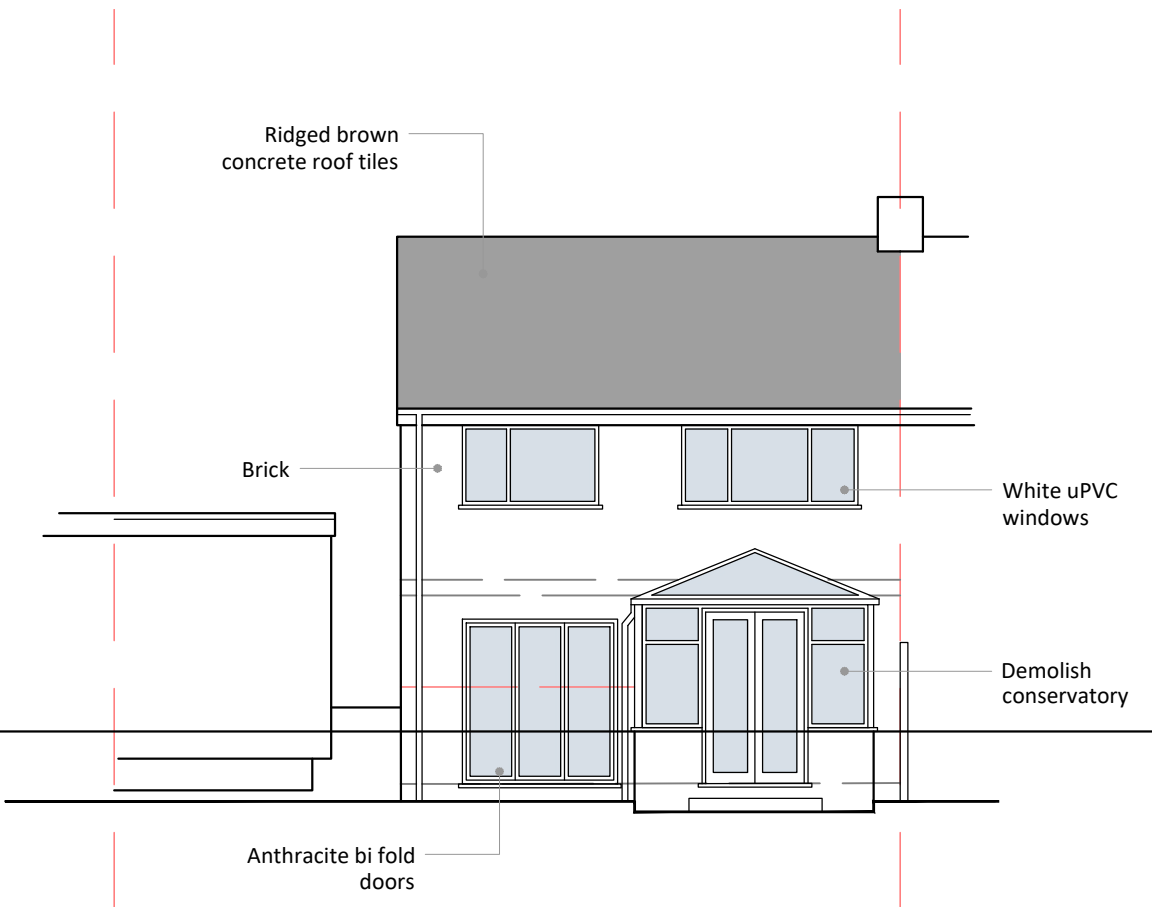

WEST

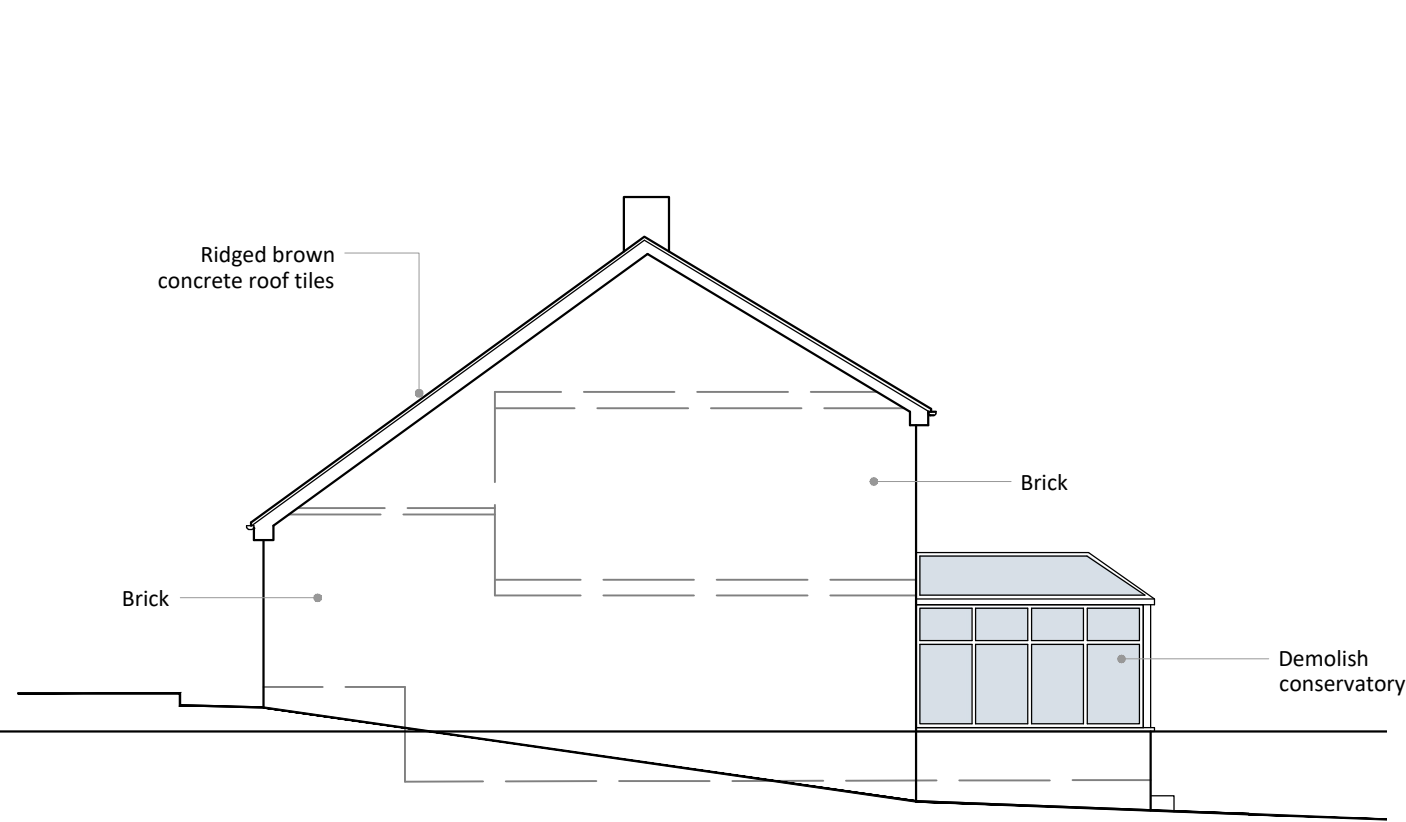


PROPOSED ELEVATIONS 1:100


NORTH




EAST

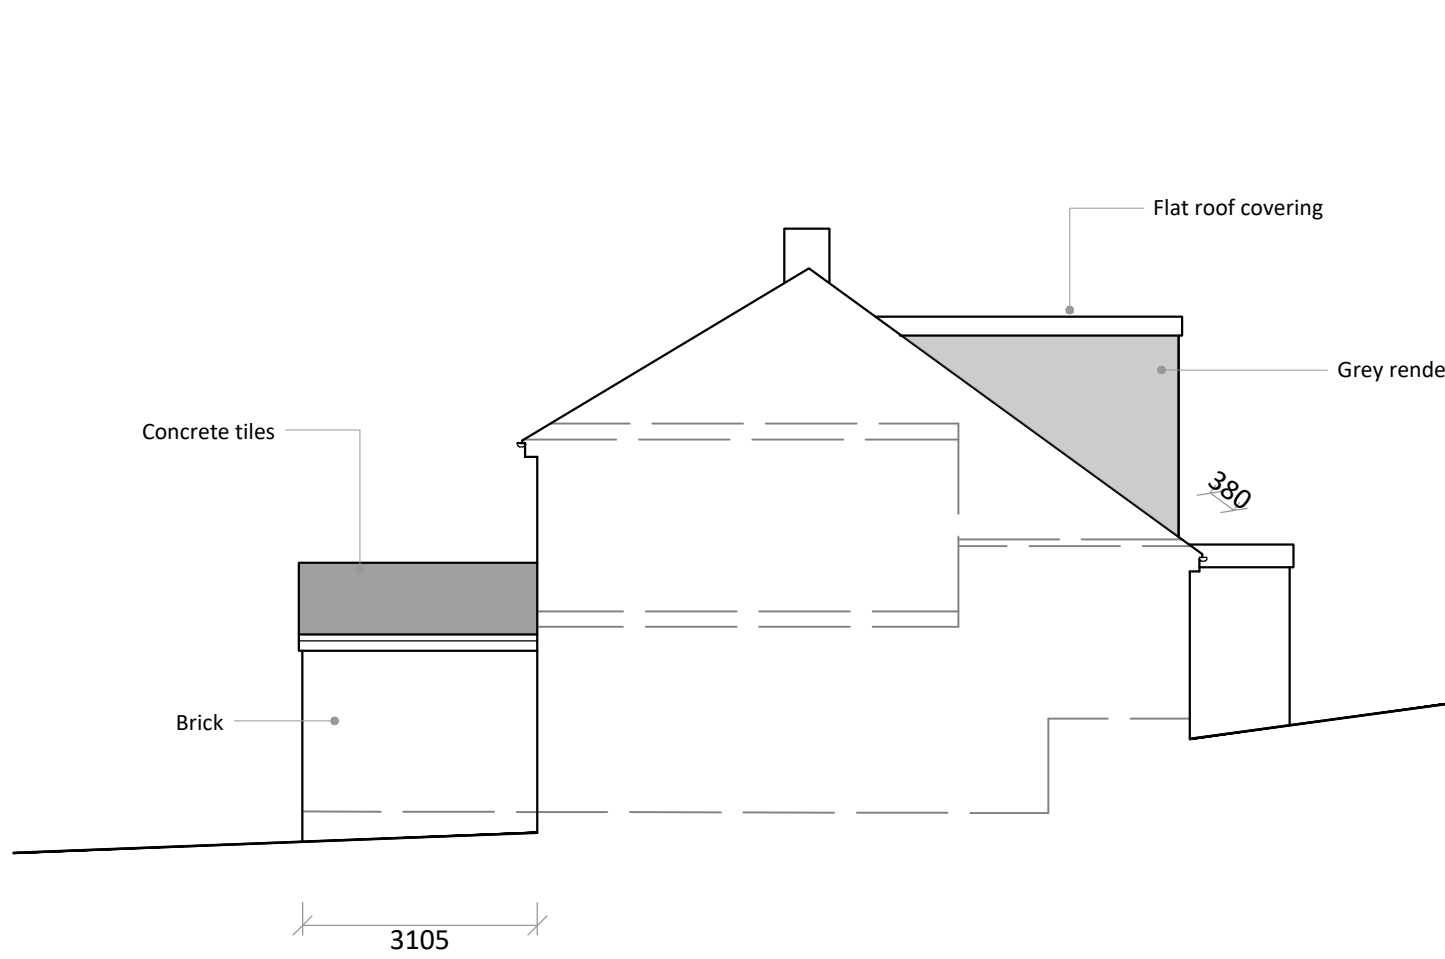


SOUTH

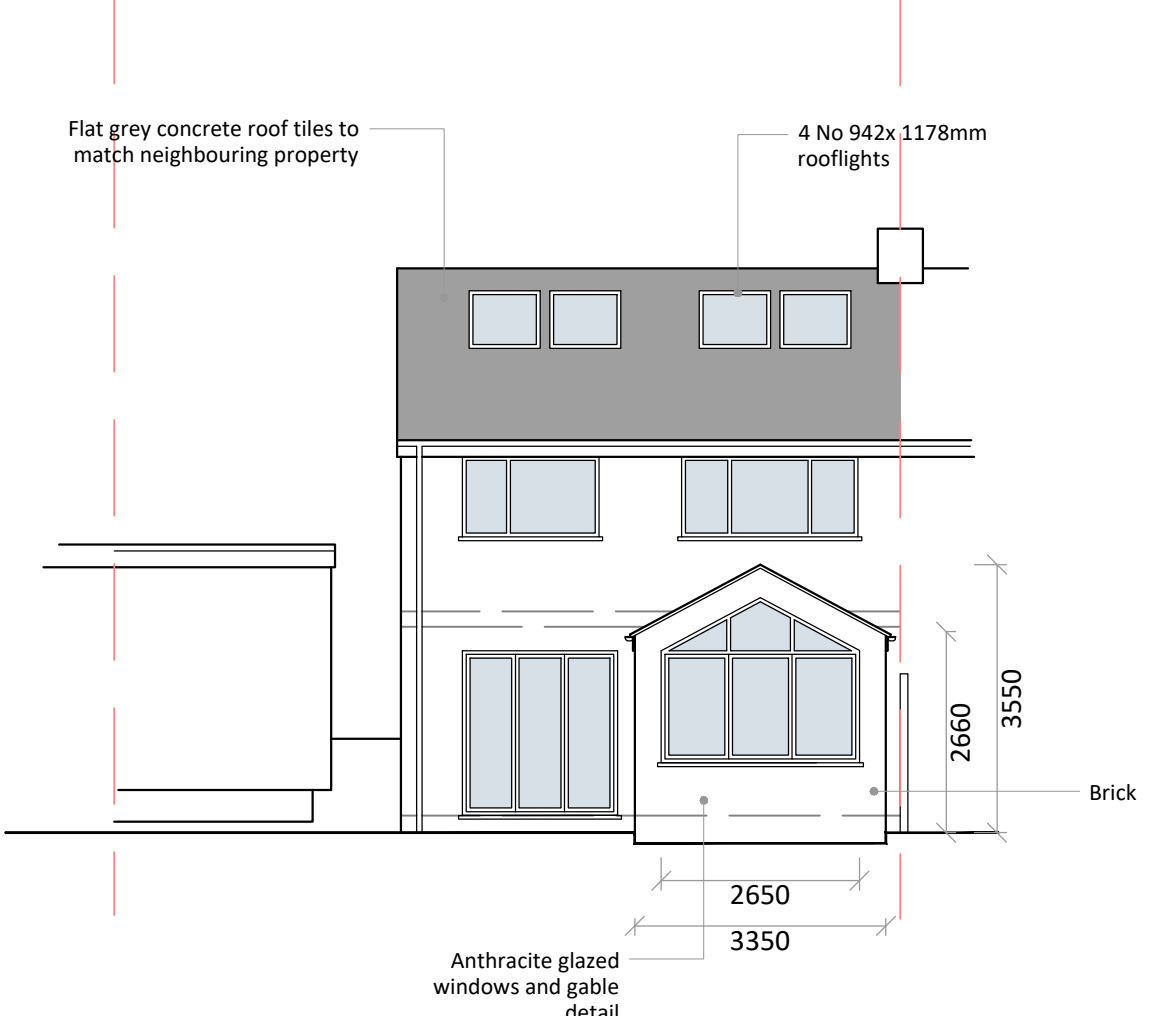


WEST

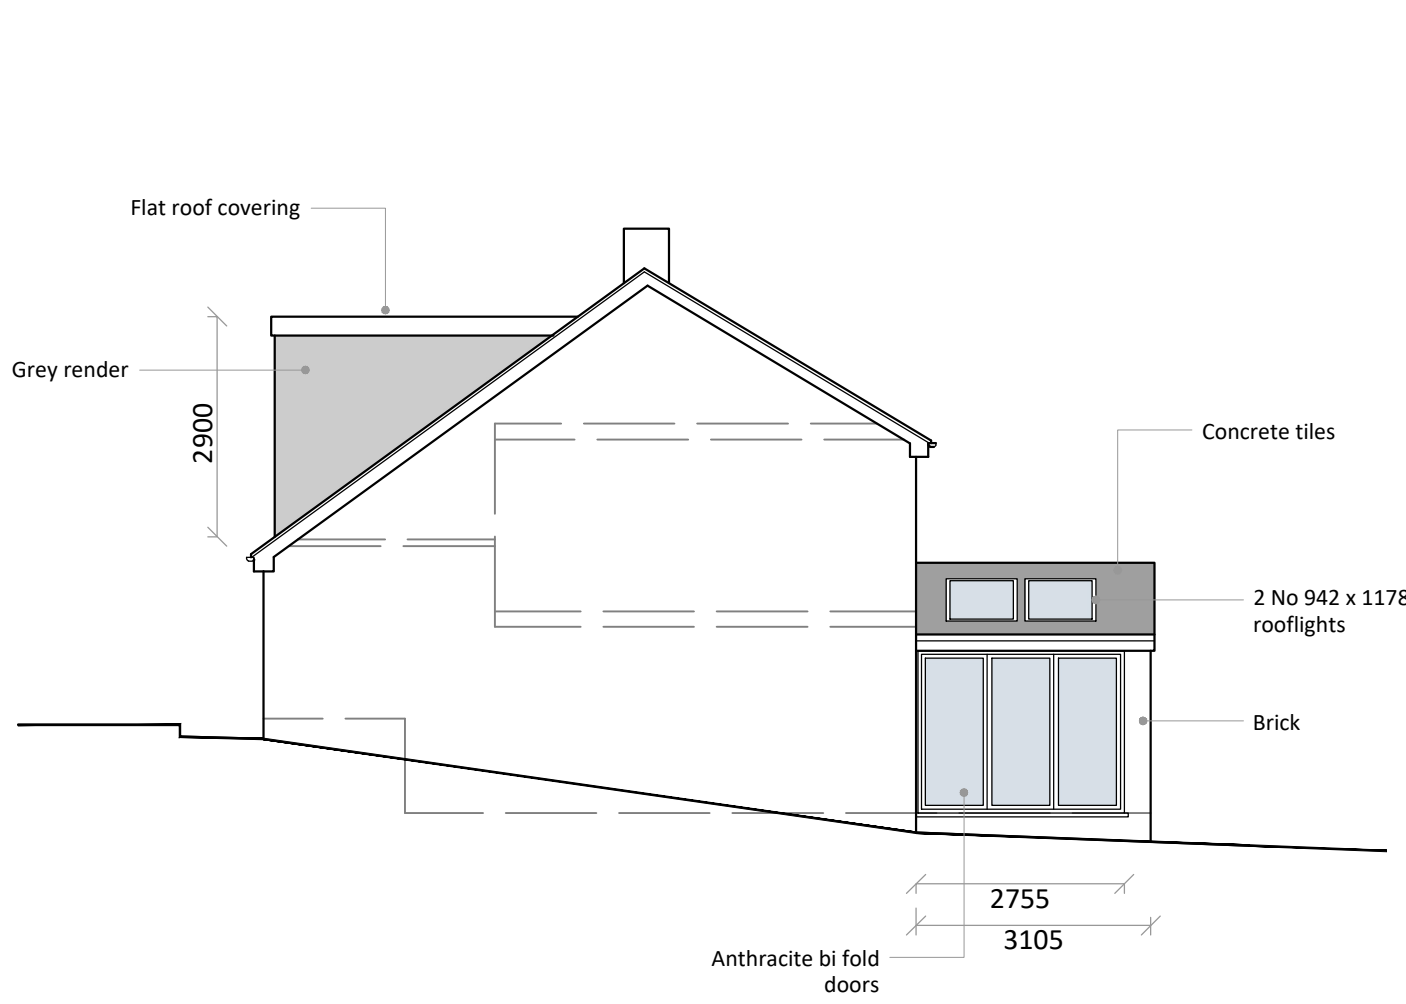

LOCATION PLAN 1:1250

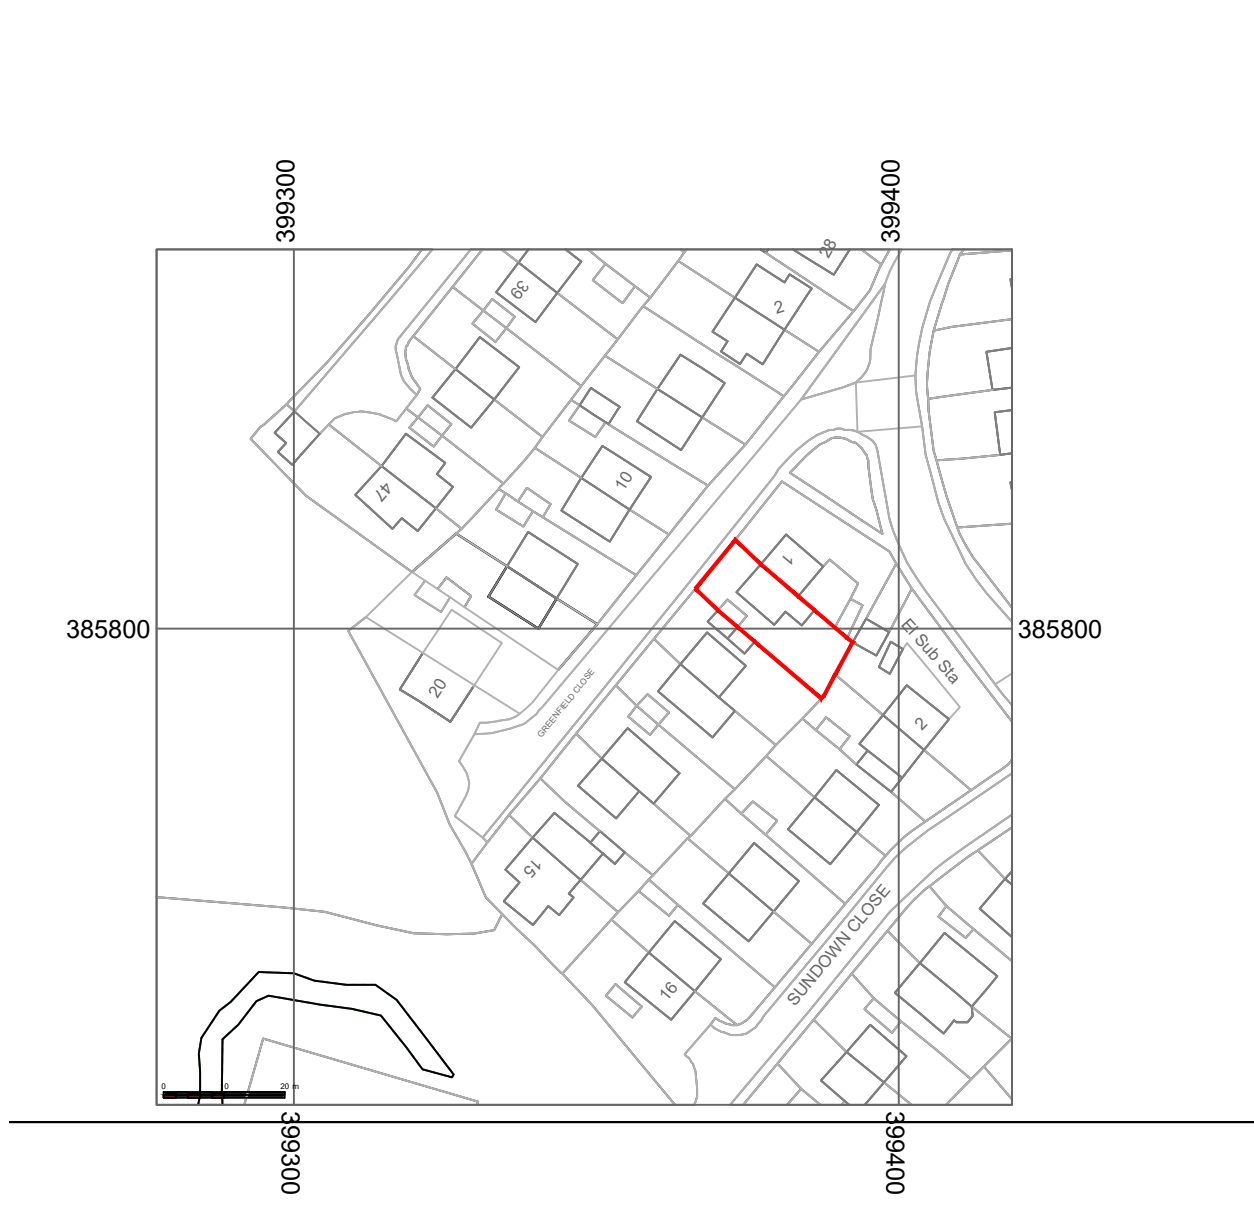

SITE PLAN 1:200

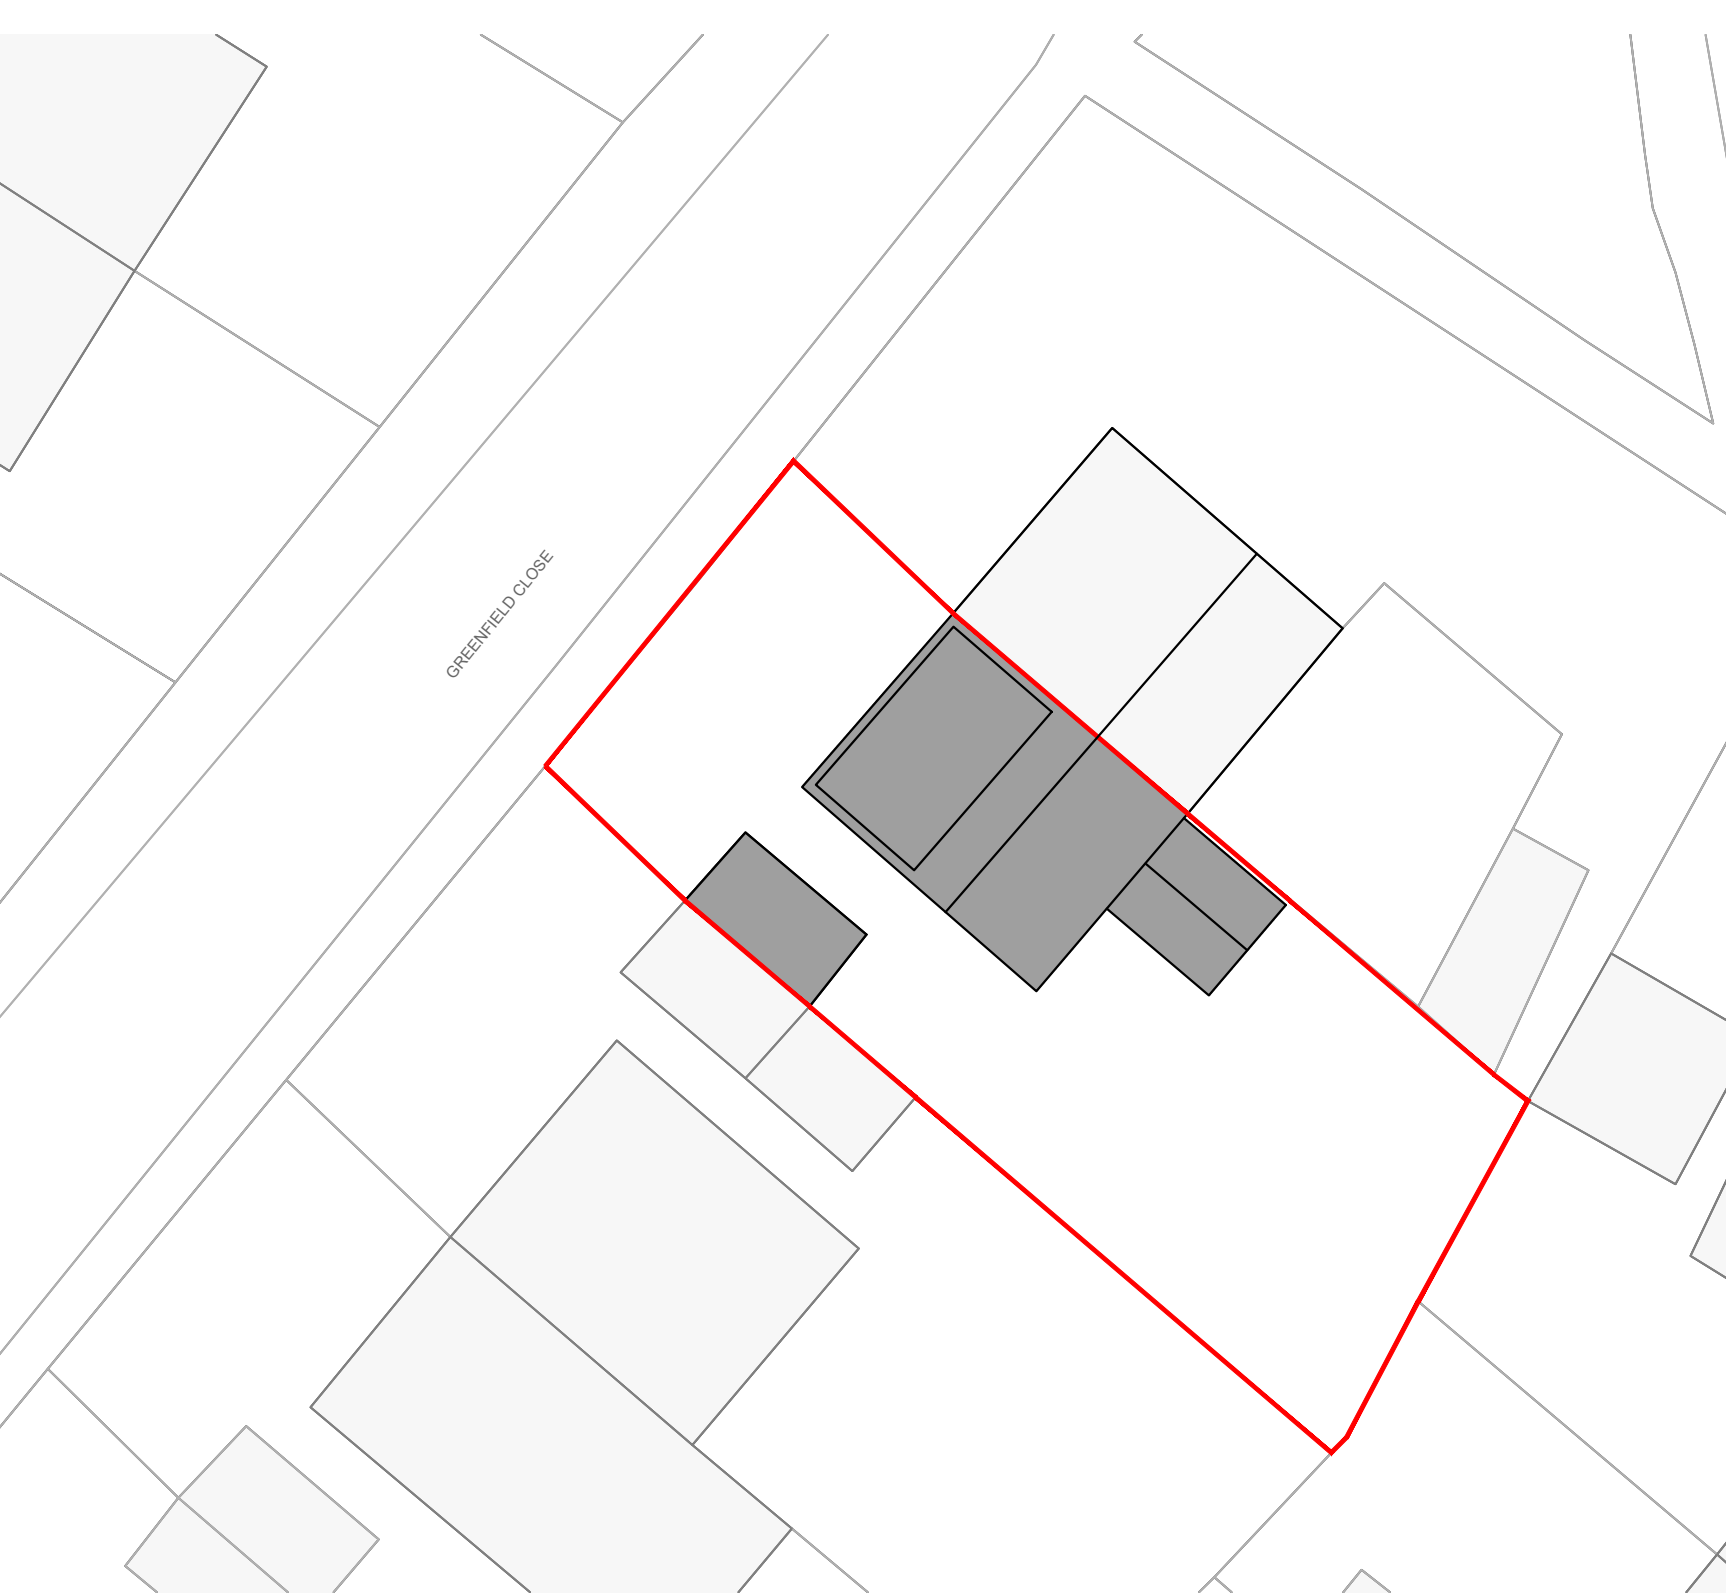

PLANNING DRAWINGS

3 Greenfield Close
New Mills
High Peak
SK22 3DG

Single Storey Rear Extension, Front
Dormer Extension & Reroof

Revision	Date
A - Extension rear window, replacement roof tiles	08/09/26

Drawing Ref	Date
3GC/PL/01/A	August 2026

PLANS ARE TO BE READ IN CONJUNCTION WITH STRUCTURAL ENGINEERS DETAILS. IT IS THE RESPONSIBILITY OF THE CONTRACTOR TO CHECK ALL MEASUREMENTS ON SITE PRIOR TO WORK COMMENCING. IT IS THE RESPONSIBILITY OF THE OWNER TO ENSURE ALL ASPECTS OF THE PARTY WALL ETC ACT 1996 ARE MET. PLEASE CONTACT PLAN DRAWER IF ANY ON SITE AMENDMENTS ARE TO BE MADE.



18 Eccles Road
Chapel en le Frith
High Peak
SK23 9RG

07912 845 210

info@plansanddesign.co.uk