



EXISTING PLANS 1:100


LOWER GROUND FLOOR

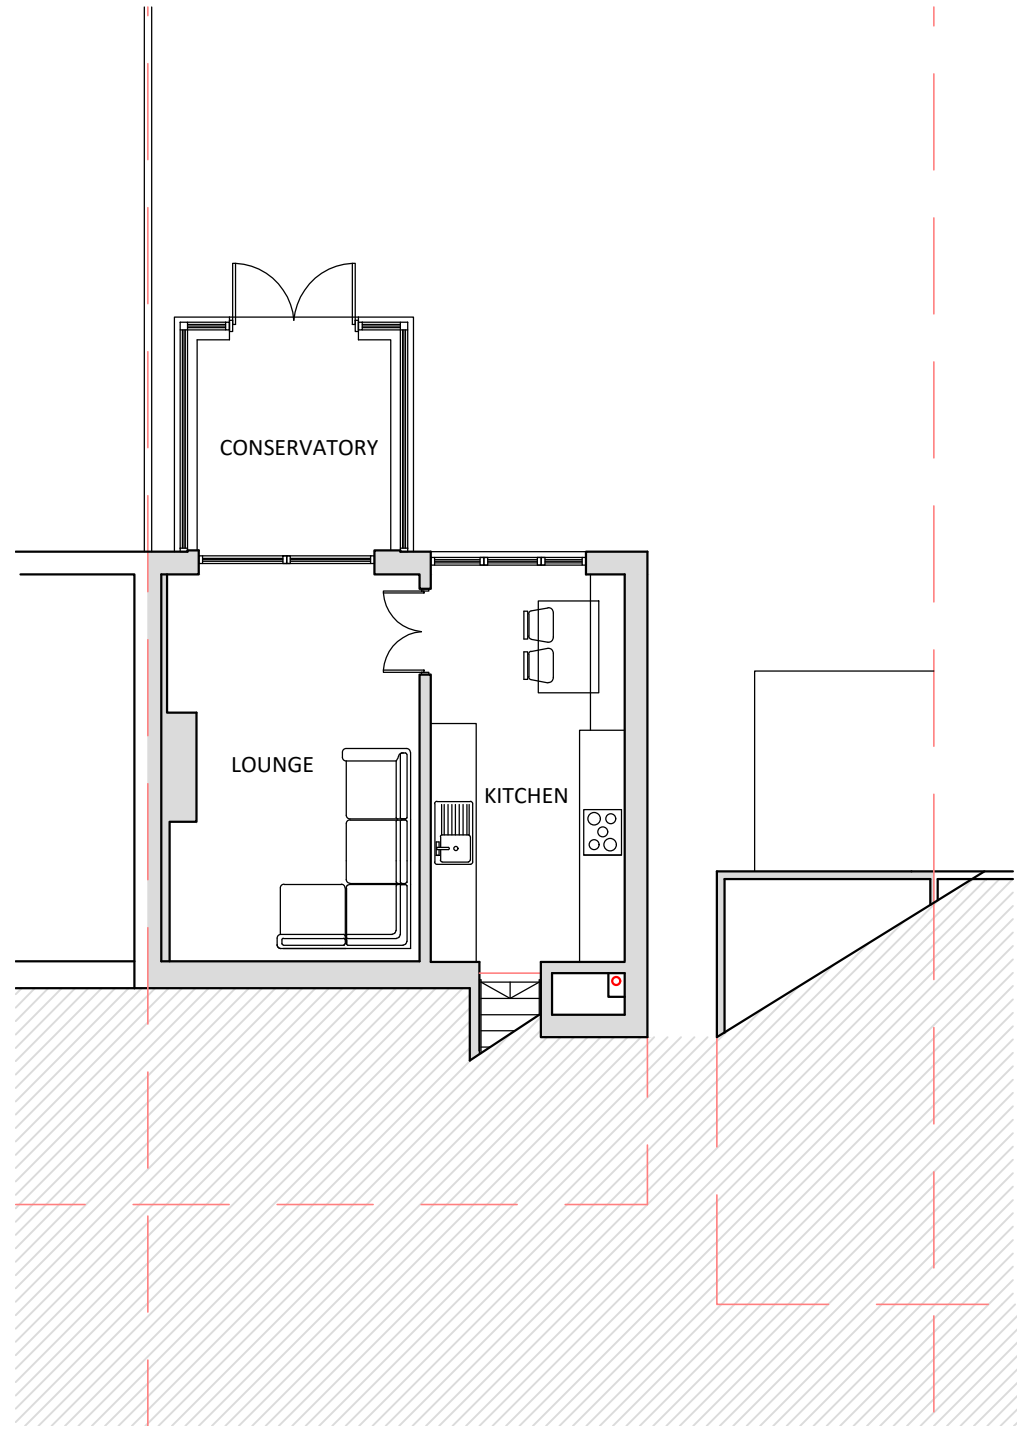


GROUND FLOOR

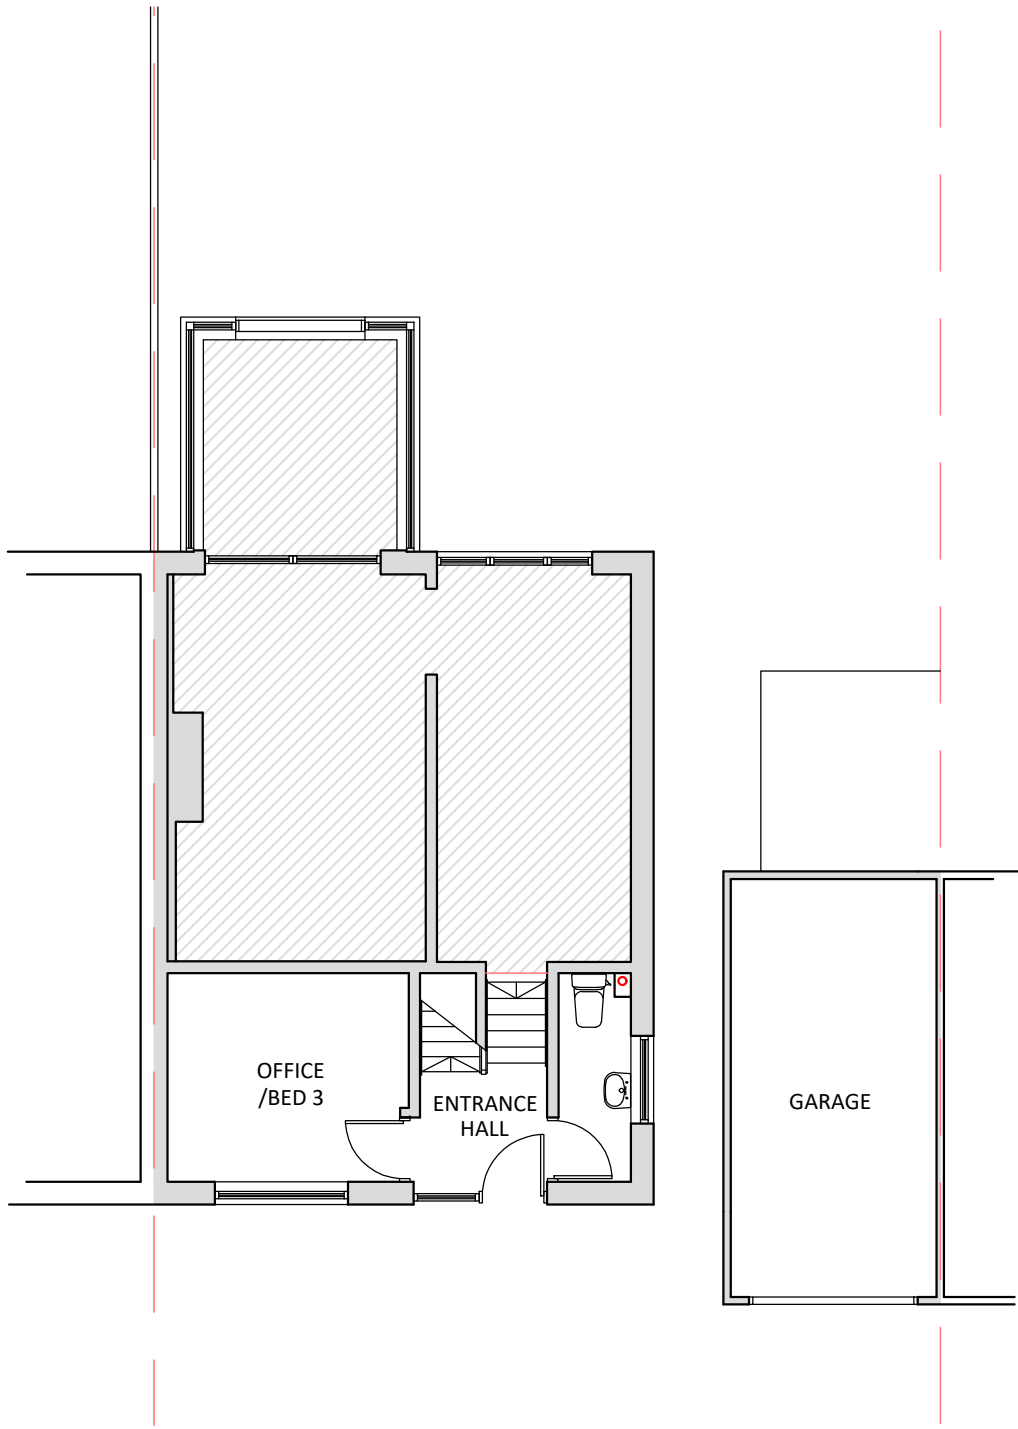


FIRST FLOOR

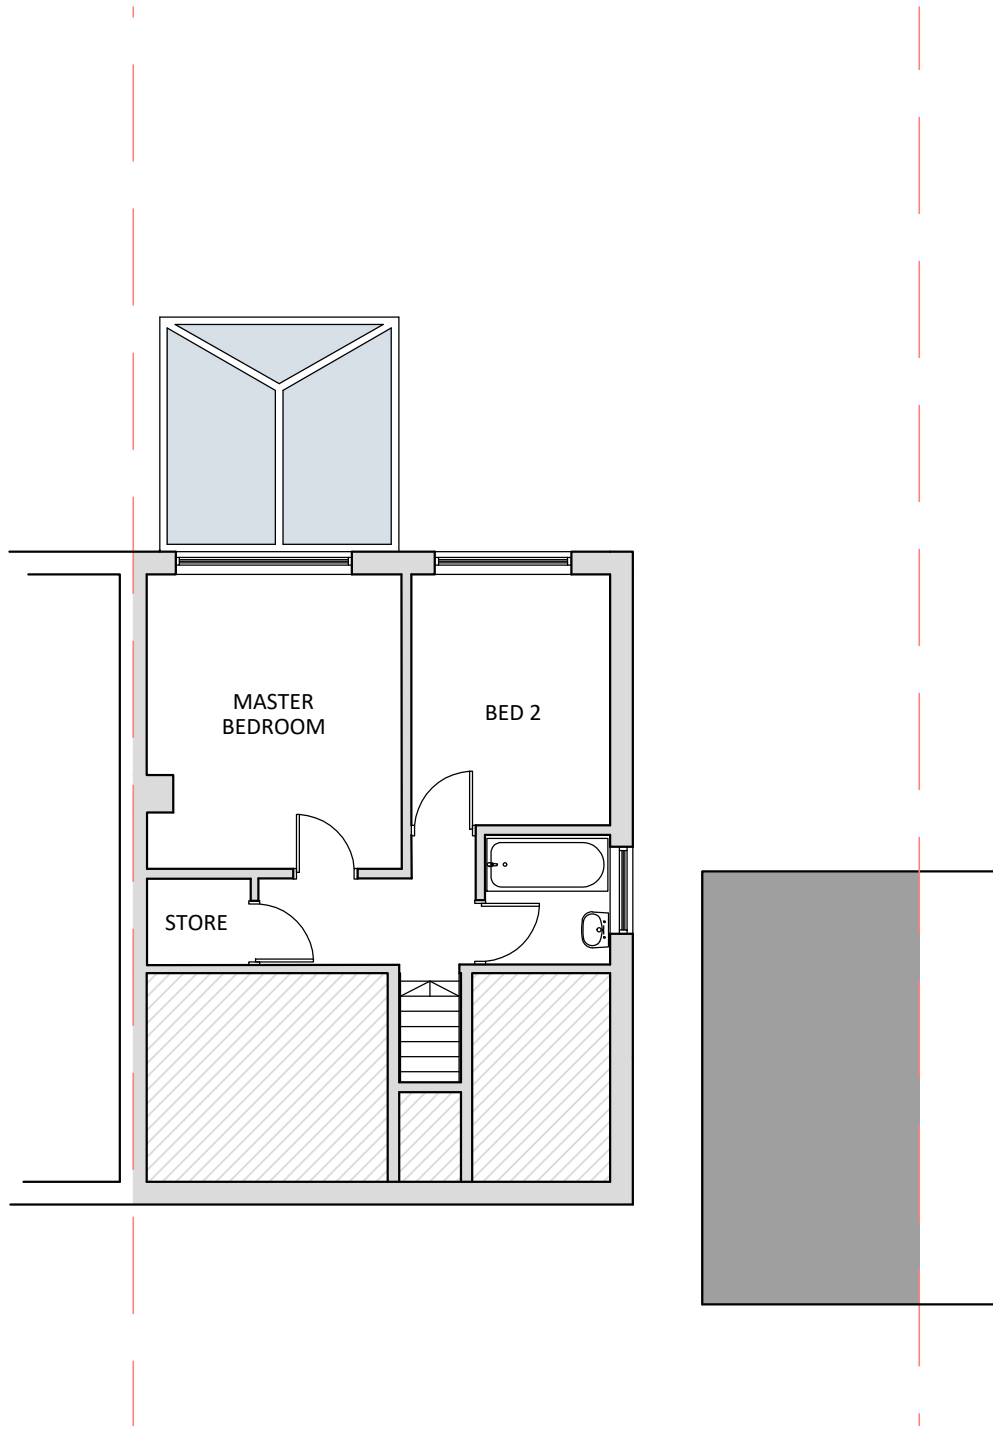

LOFT PLAN

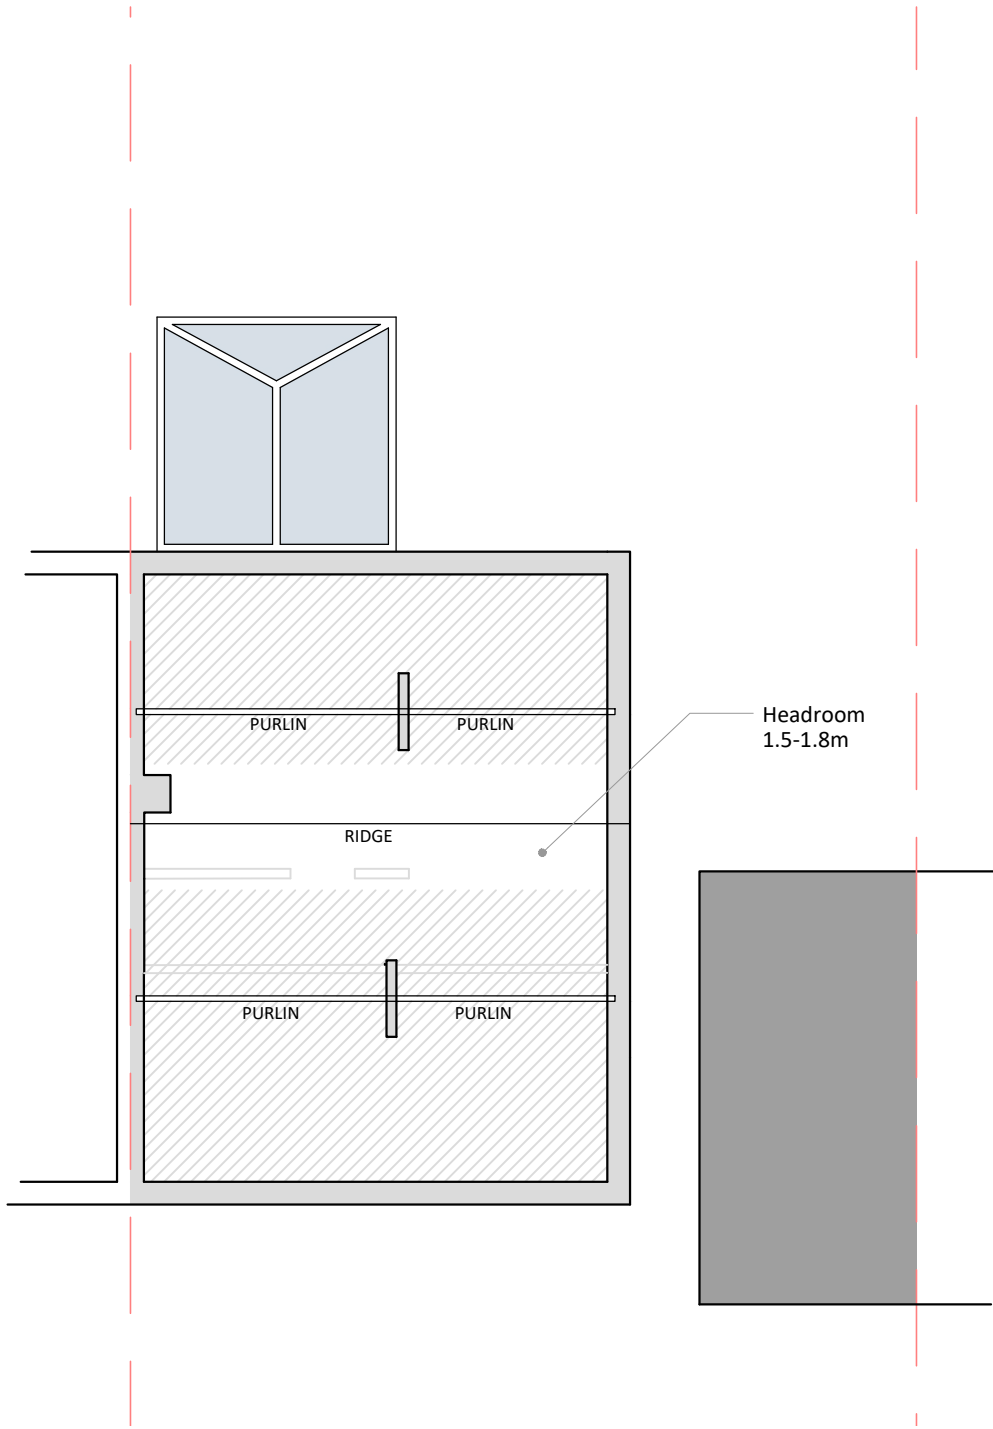


ROOF PLAN

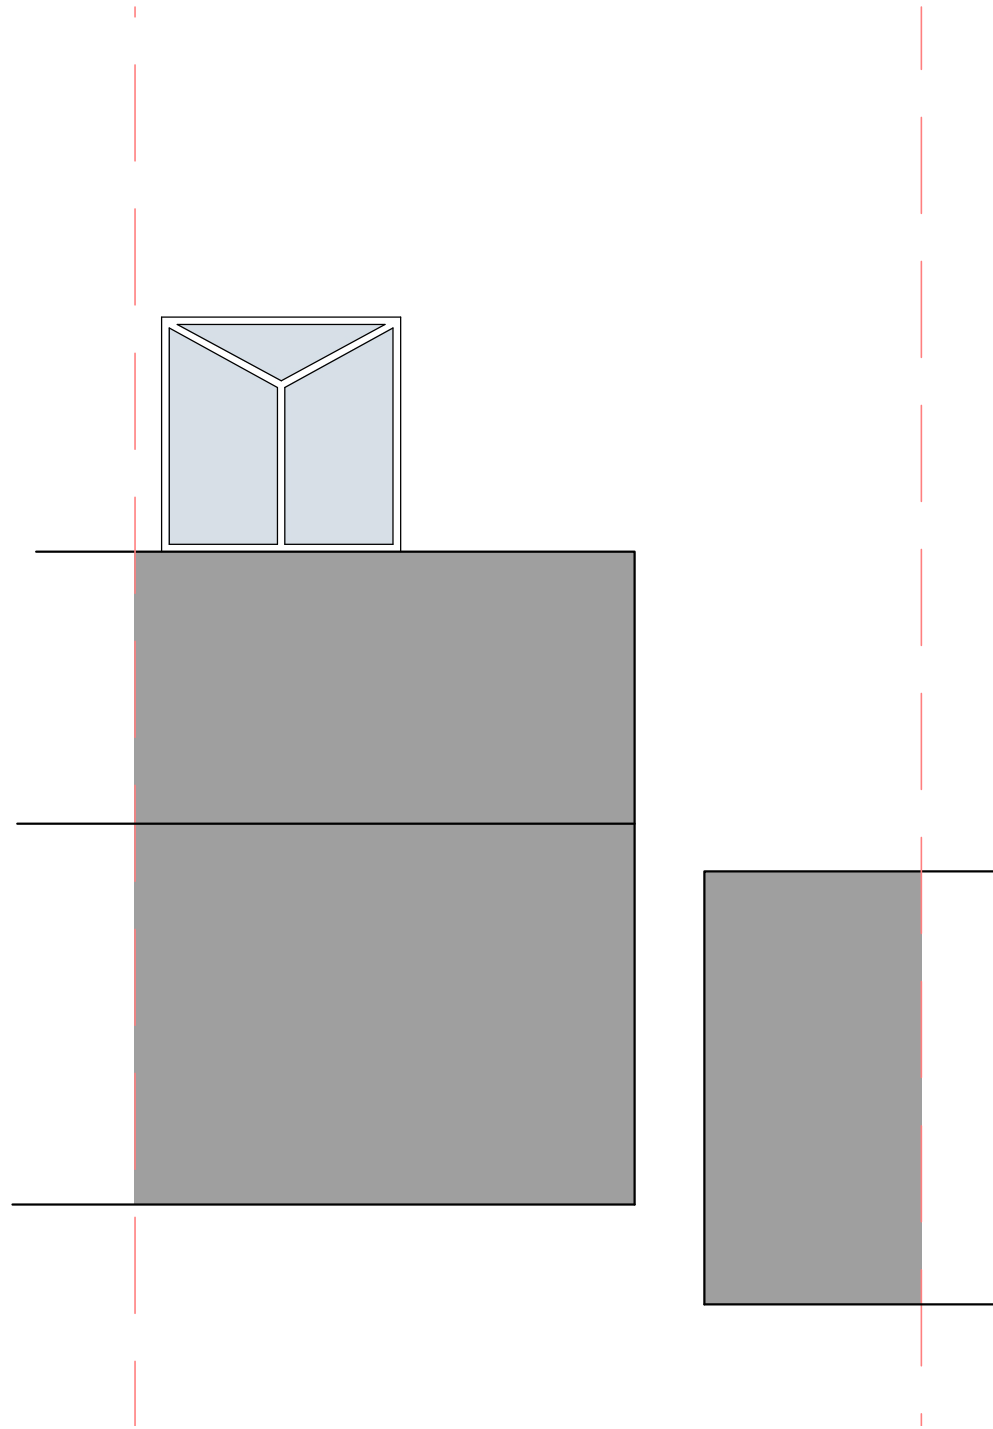


PROPOSED PLANS 1:100


LOWER GROUND FLOOR

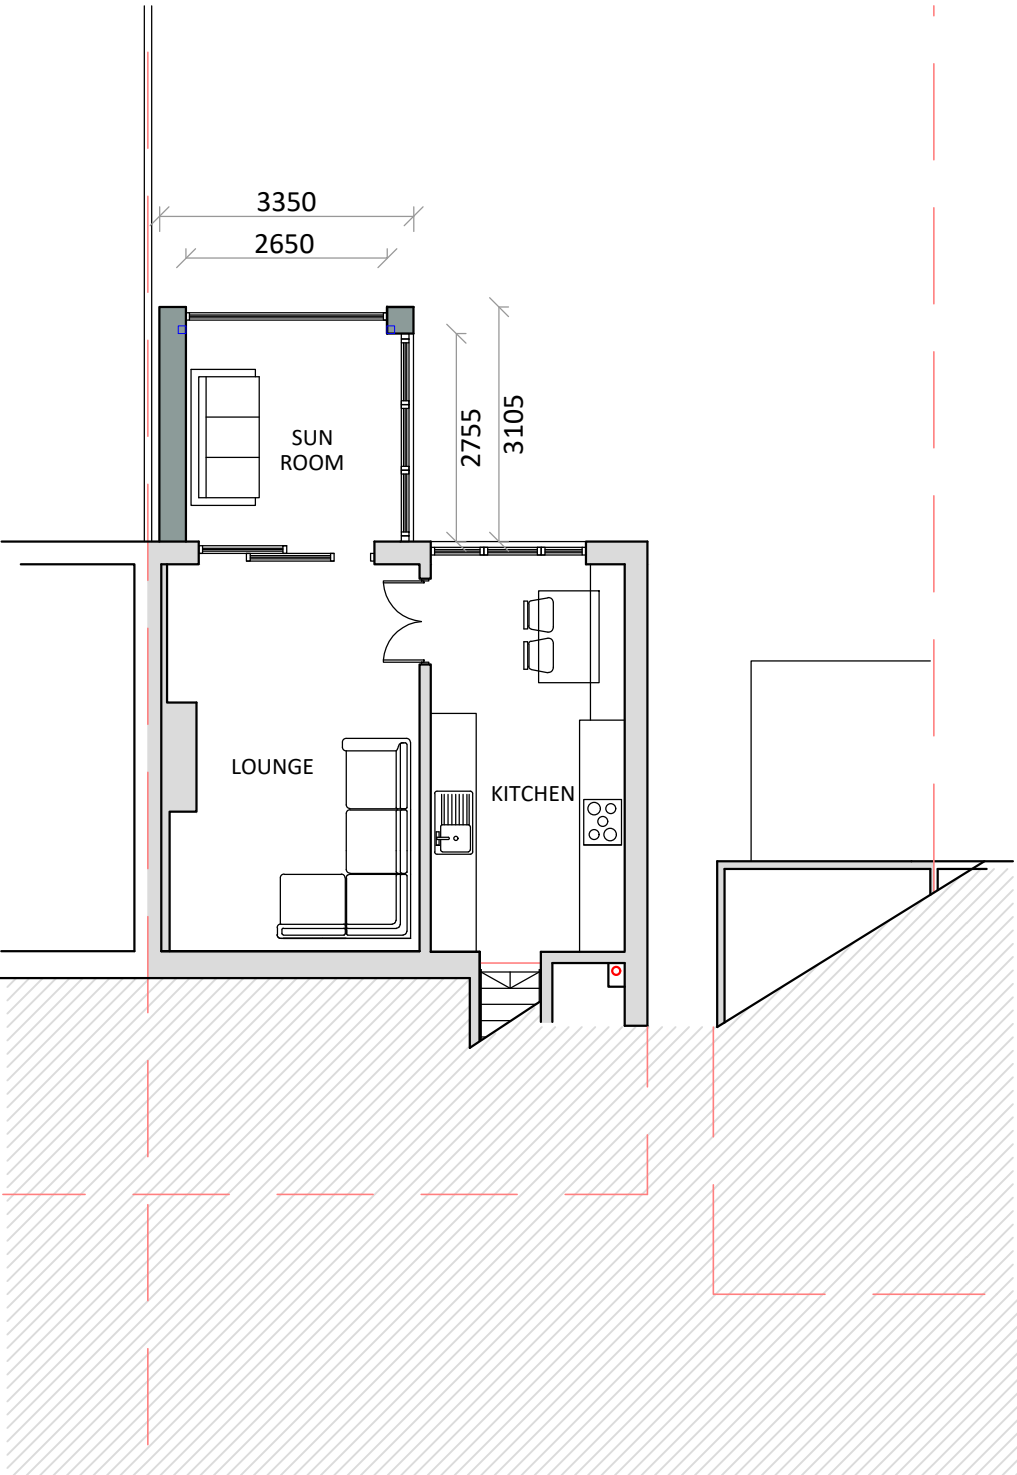


GROUND FLOOR

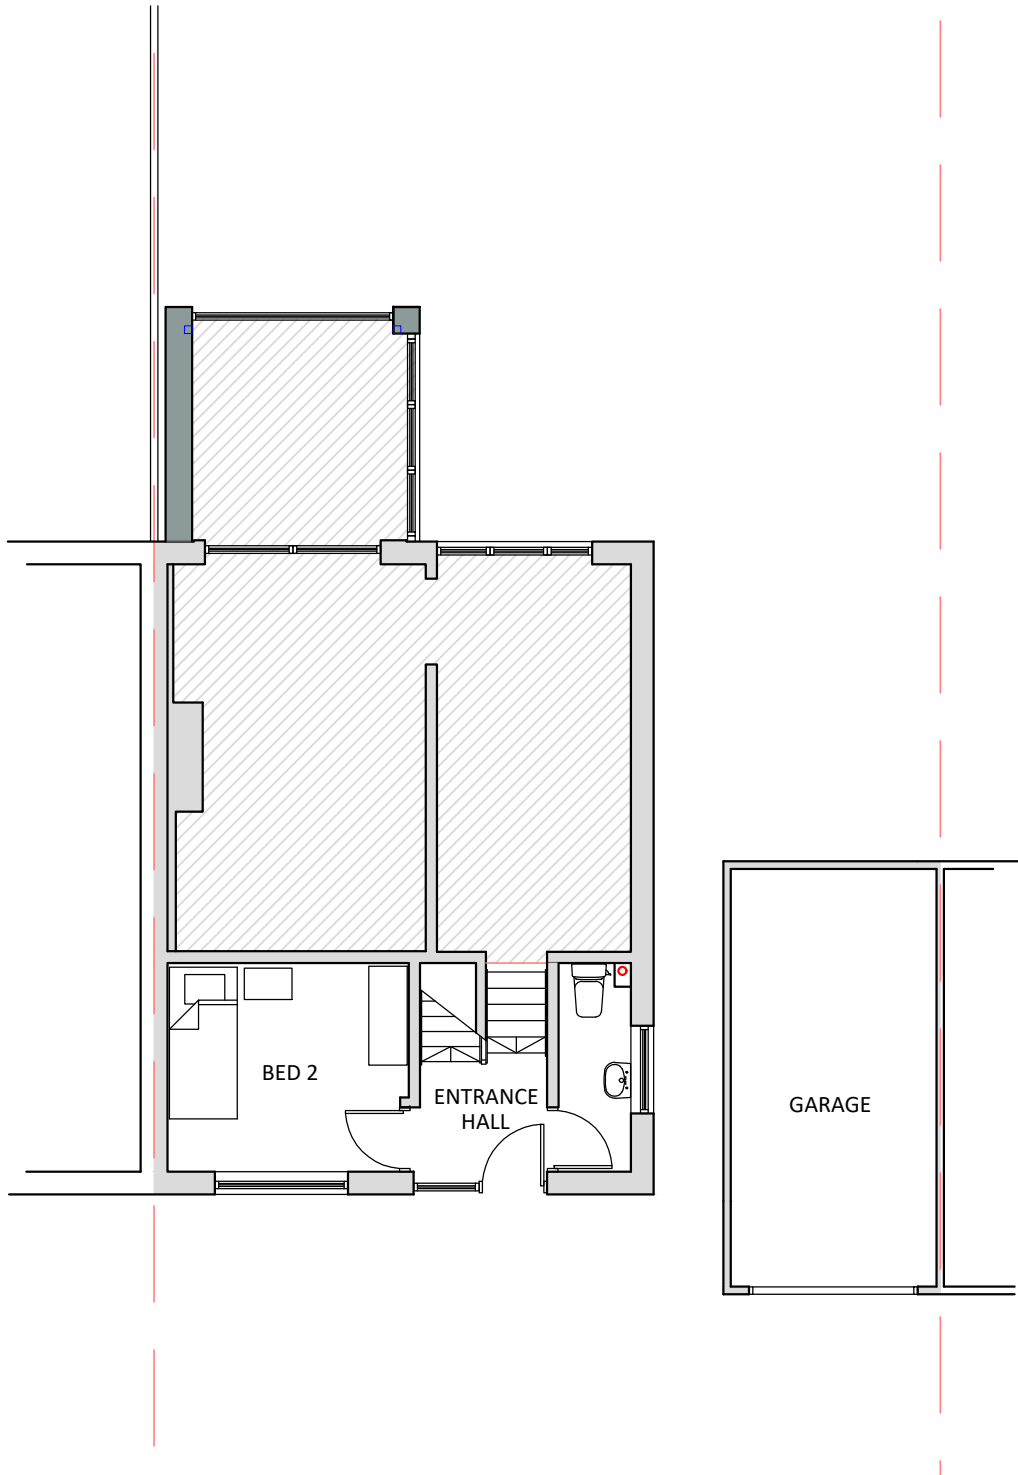

FIRST FLOOR

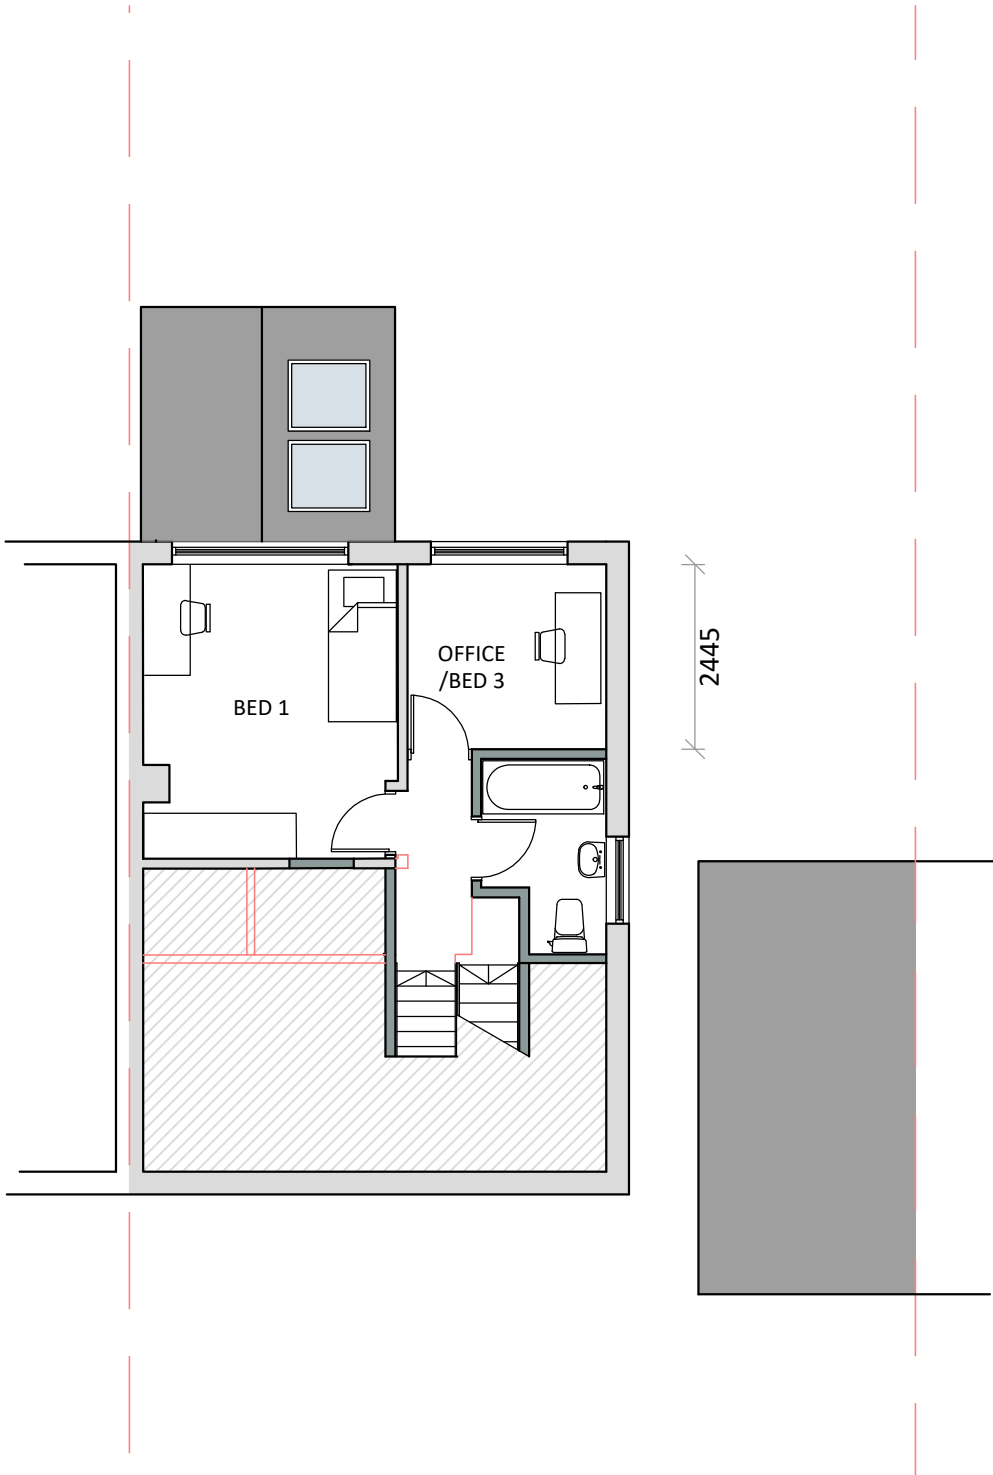

LOFT PLAN

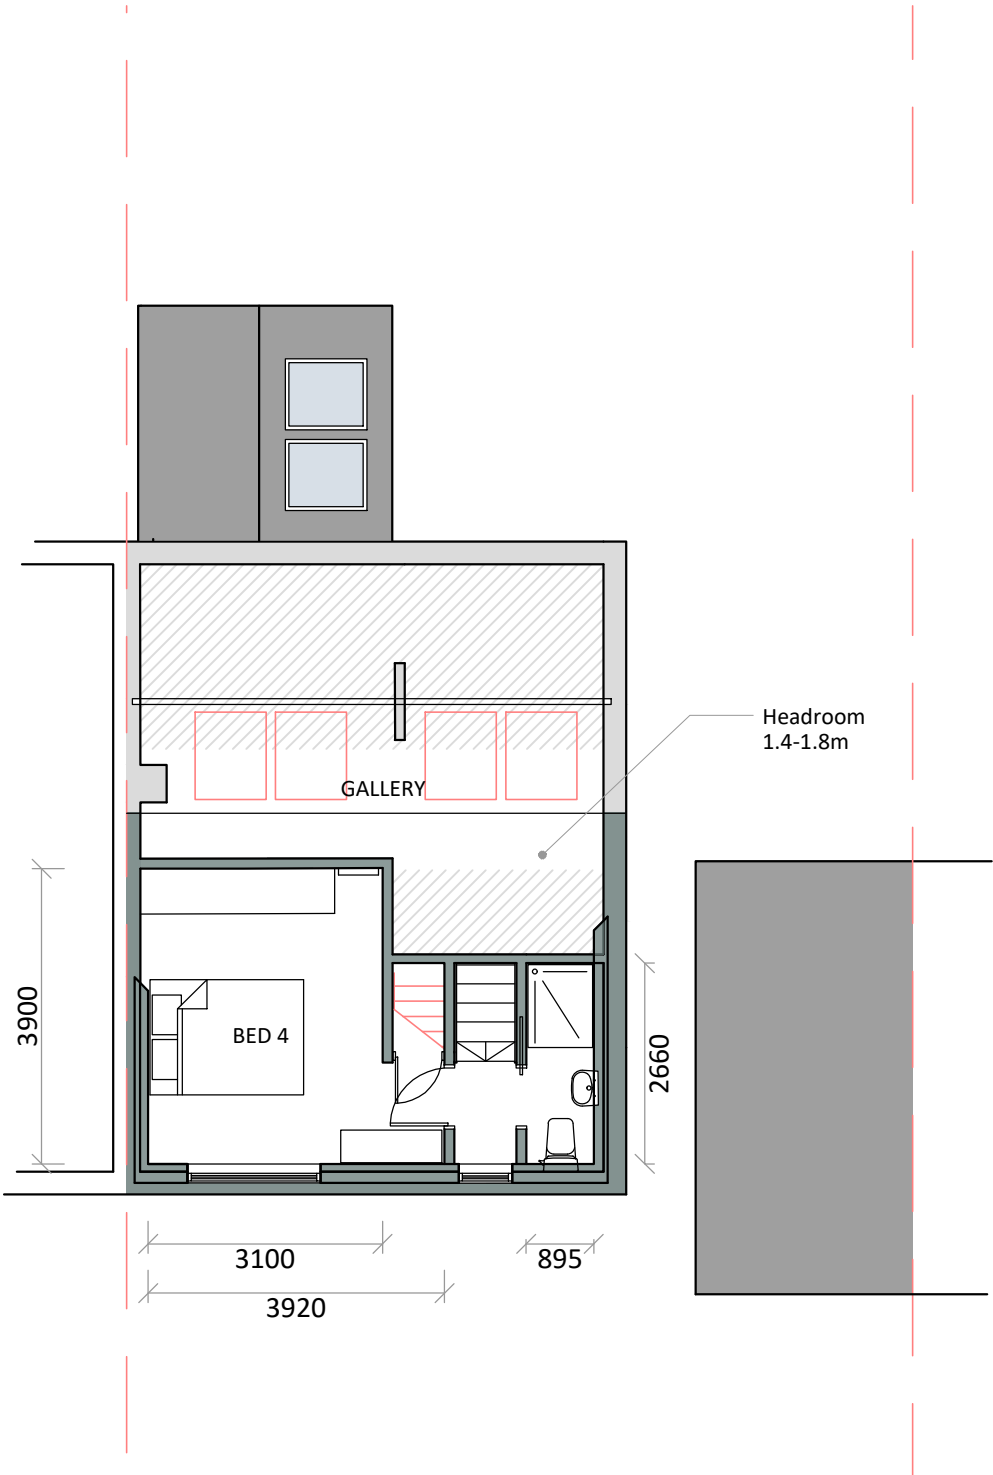

ROOF PLAN

