
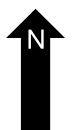
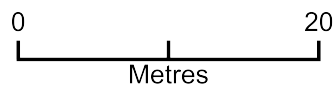


7 Pyegrove Main Building

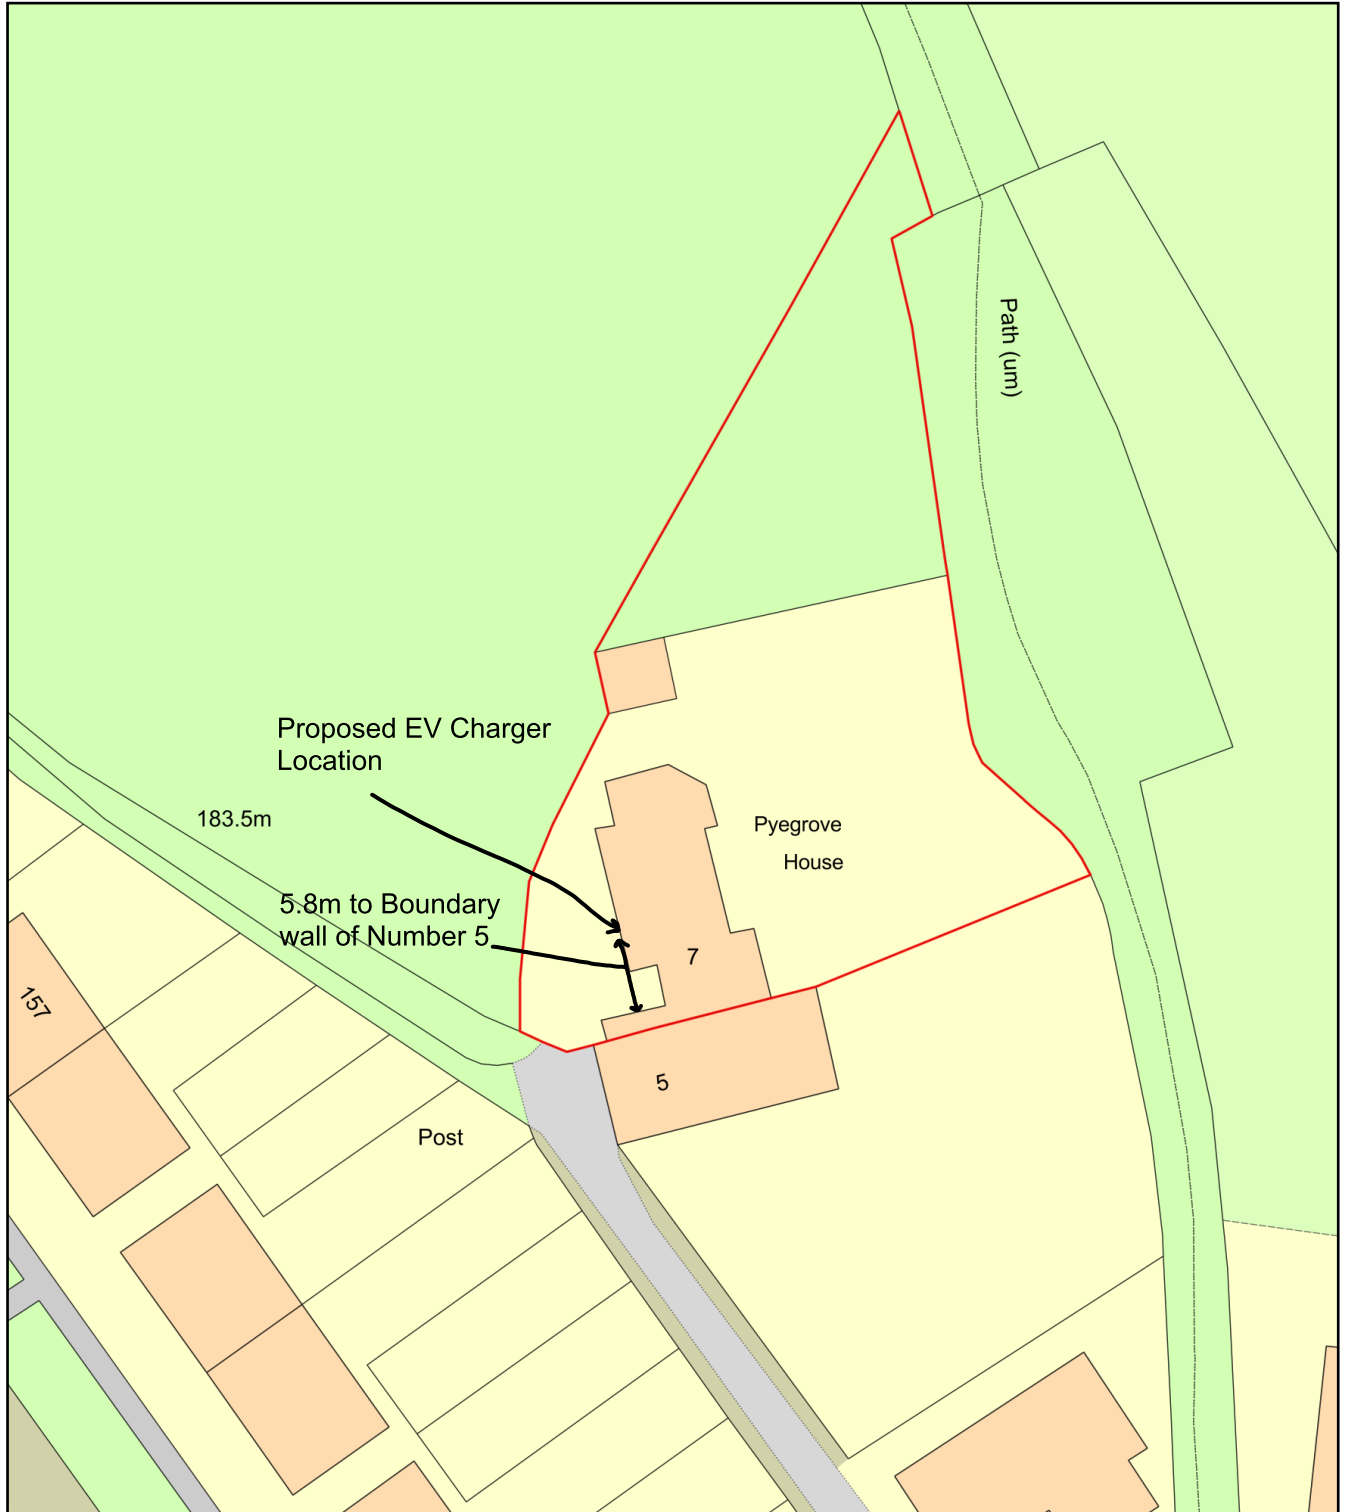

Plan Produced for: EV Charger LBC Application

Date Produced: 30 Sep 2026

Plan Reference Number: TQRQM26273155202541

Scale: 1:500 @ A4