

NOTES Copyright of Croft Architecture Limited. Drawings are not to be reproduced in whole or in part without the prior written permission of Croft Architecture Limited. Contractors are responsible for checking dimensions relative to their work. Croft Architecture Limited are to be advised of any discrepancies.

KEY

SITE BOUNDARY —

ADDITIONAL LAND UNDER APPLICANTS CONTROL —

C	Amendments following officer comments	IA	07/10/26
B	Amendments following comments	IA	09/09/26
A	Amendments following new garage	IA	28/08/26

REV.	DESCRIPTION	DRAWN	CHKD.	DATE
------	-------------	-------	-------	------

CROFT[®]

croftarchitecture.com

PROJECT

Planning Application for Veterinary Consultation Garden Room

at 1 Fernway, Harpur Hill, Buxton, Derbyshire, SK17 9LL

DRAWING STATUS

INFORMATION

DRAWING TITLE

Existing Block Plan


DRAWING NUMBER

2970 - 002

REV

C



DRAWN	CHECKED	DATE	SCALE
I. Al-shoukry	S. Williams	17/07/26	1 : 500 @ A3

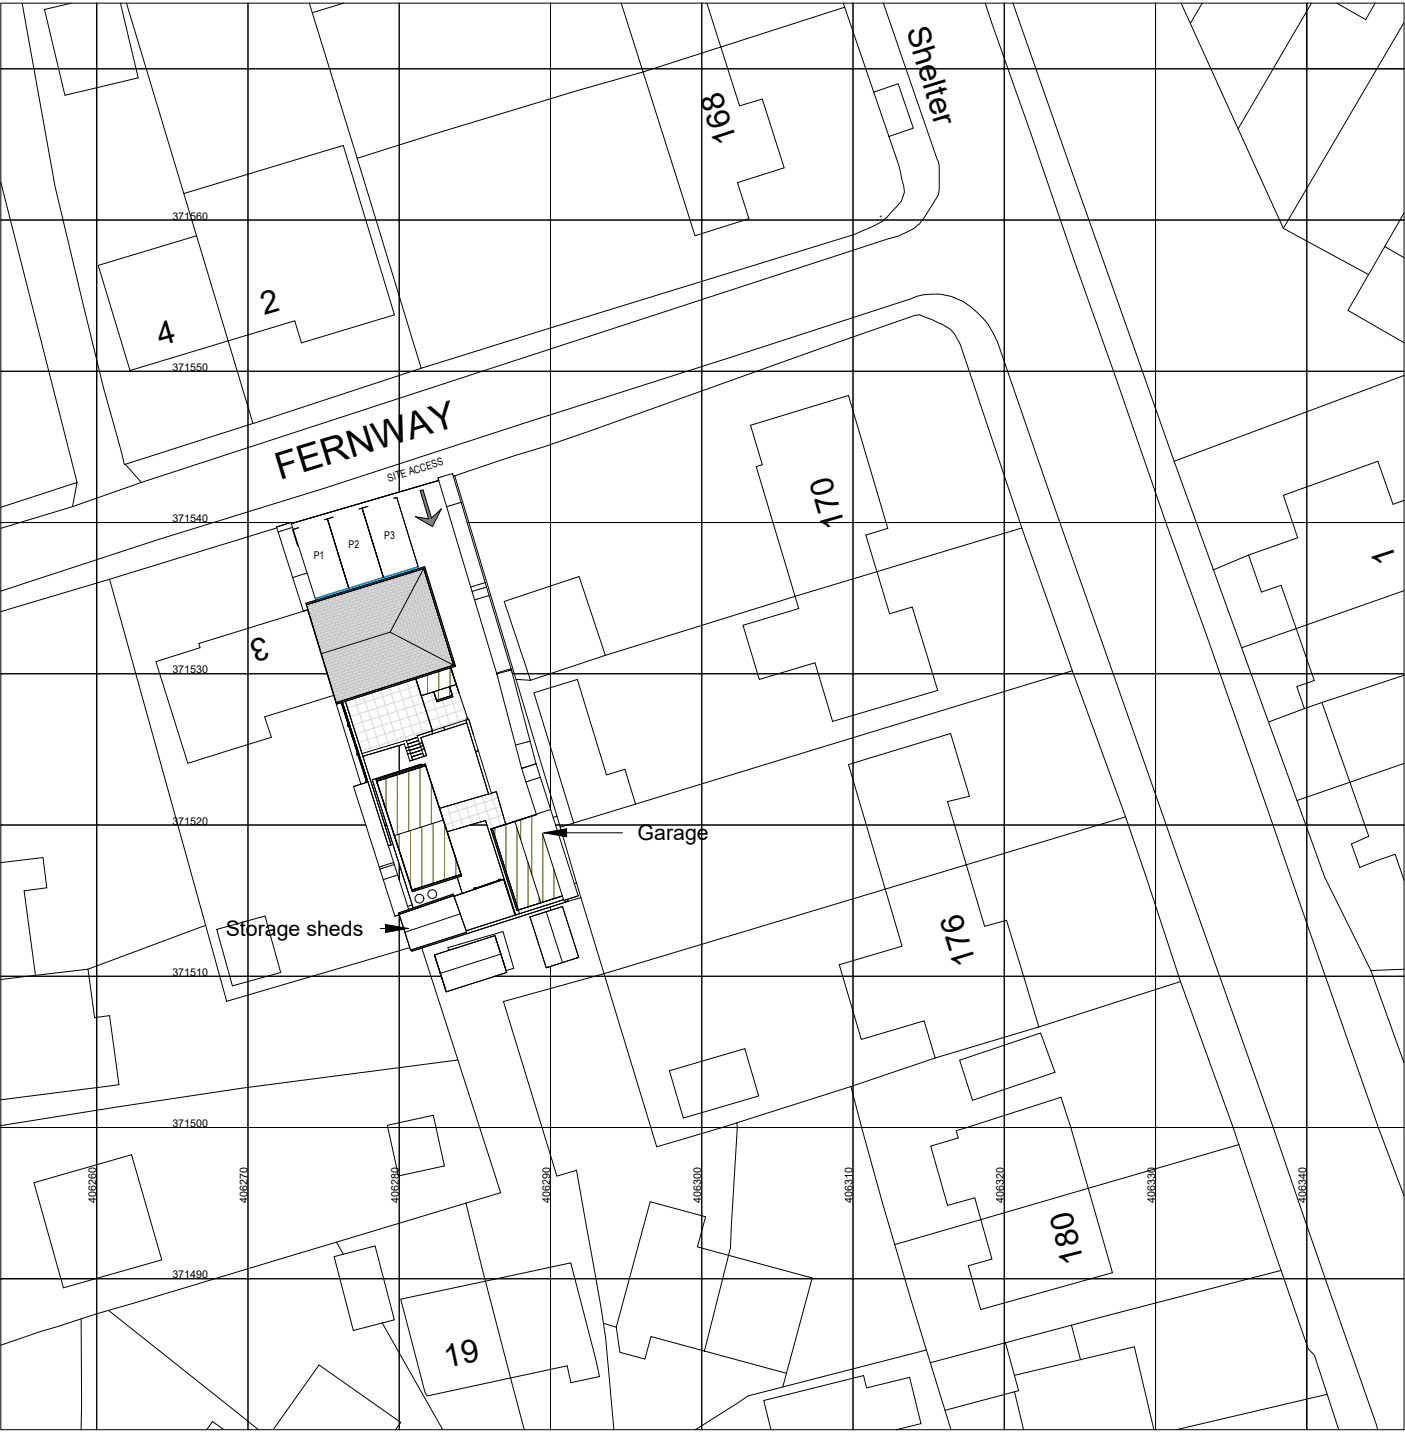

Ordnance Survey, (c) Crown Copyright 2026. All rights reserved. Licence number 100022432

Existing Block Plan

1 : 500

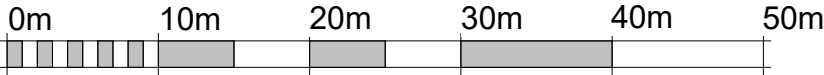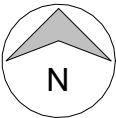

VISUAL SCALE 1:500 @ A3