



NOTES Copyright of Croft Architecture Limited.
Drawings are not to be reproduced in whole or in part
without the prior written permission of Croft Architecture
Limited.


Contractors are responsible for checking dimensions
relative to their work. Croft Architecture Limited are to
be advised of any discrepancies.

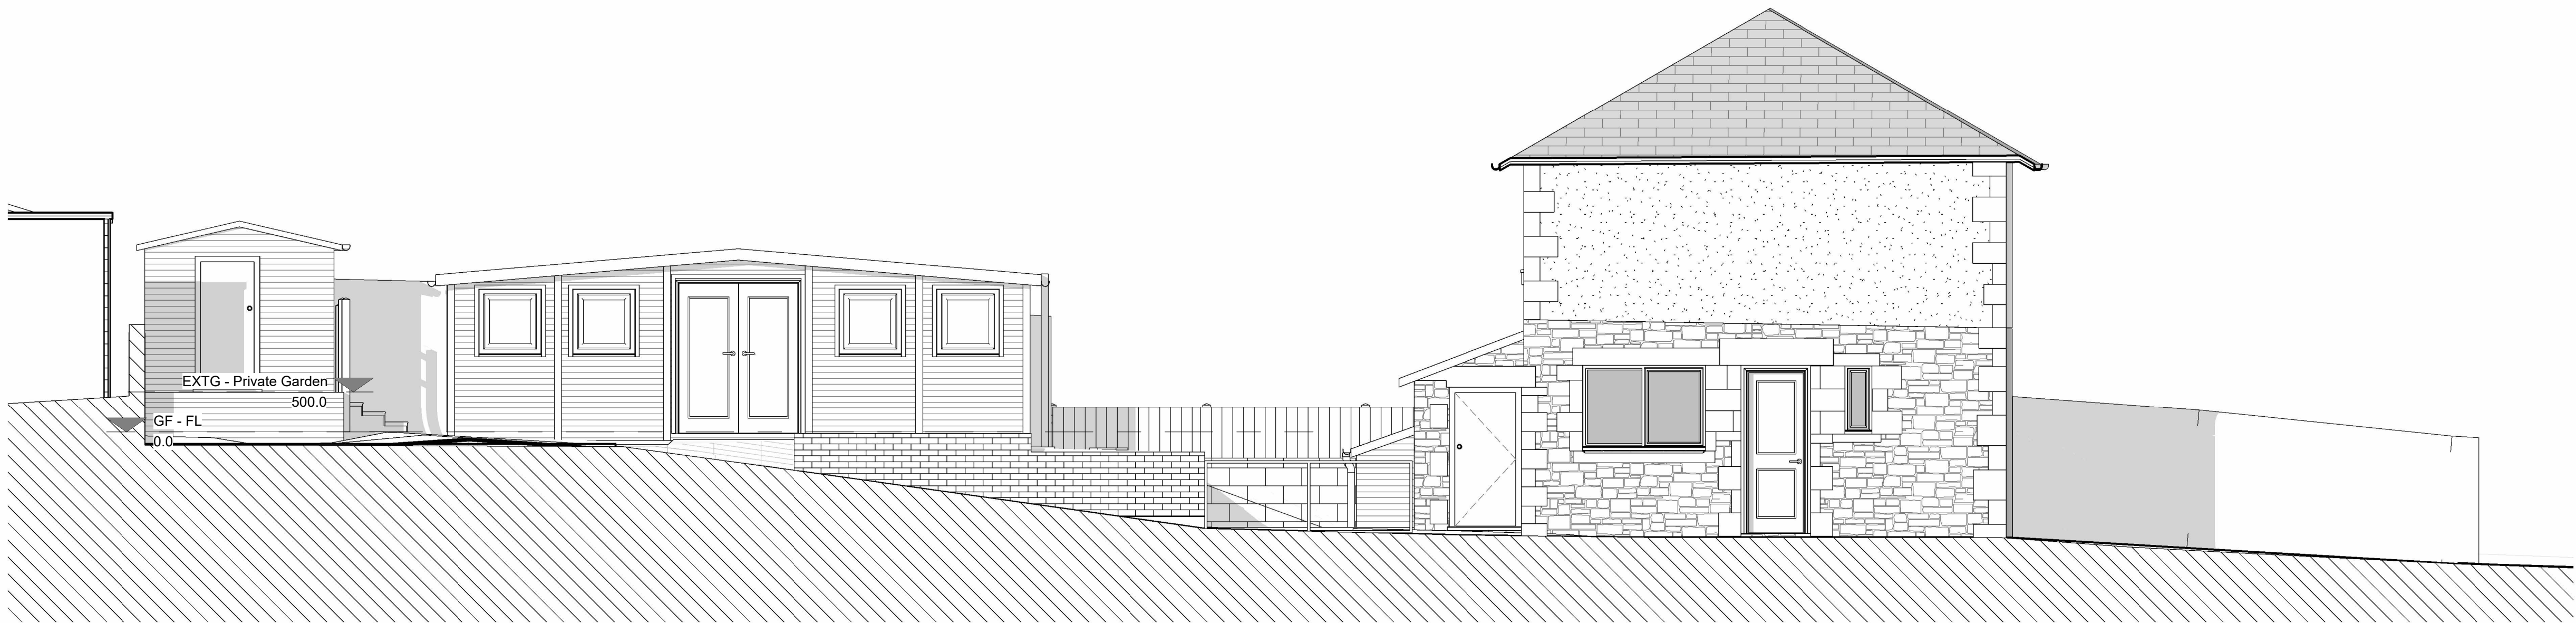

Existing Eastern Elevation
1 : 50

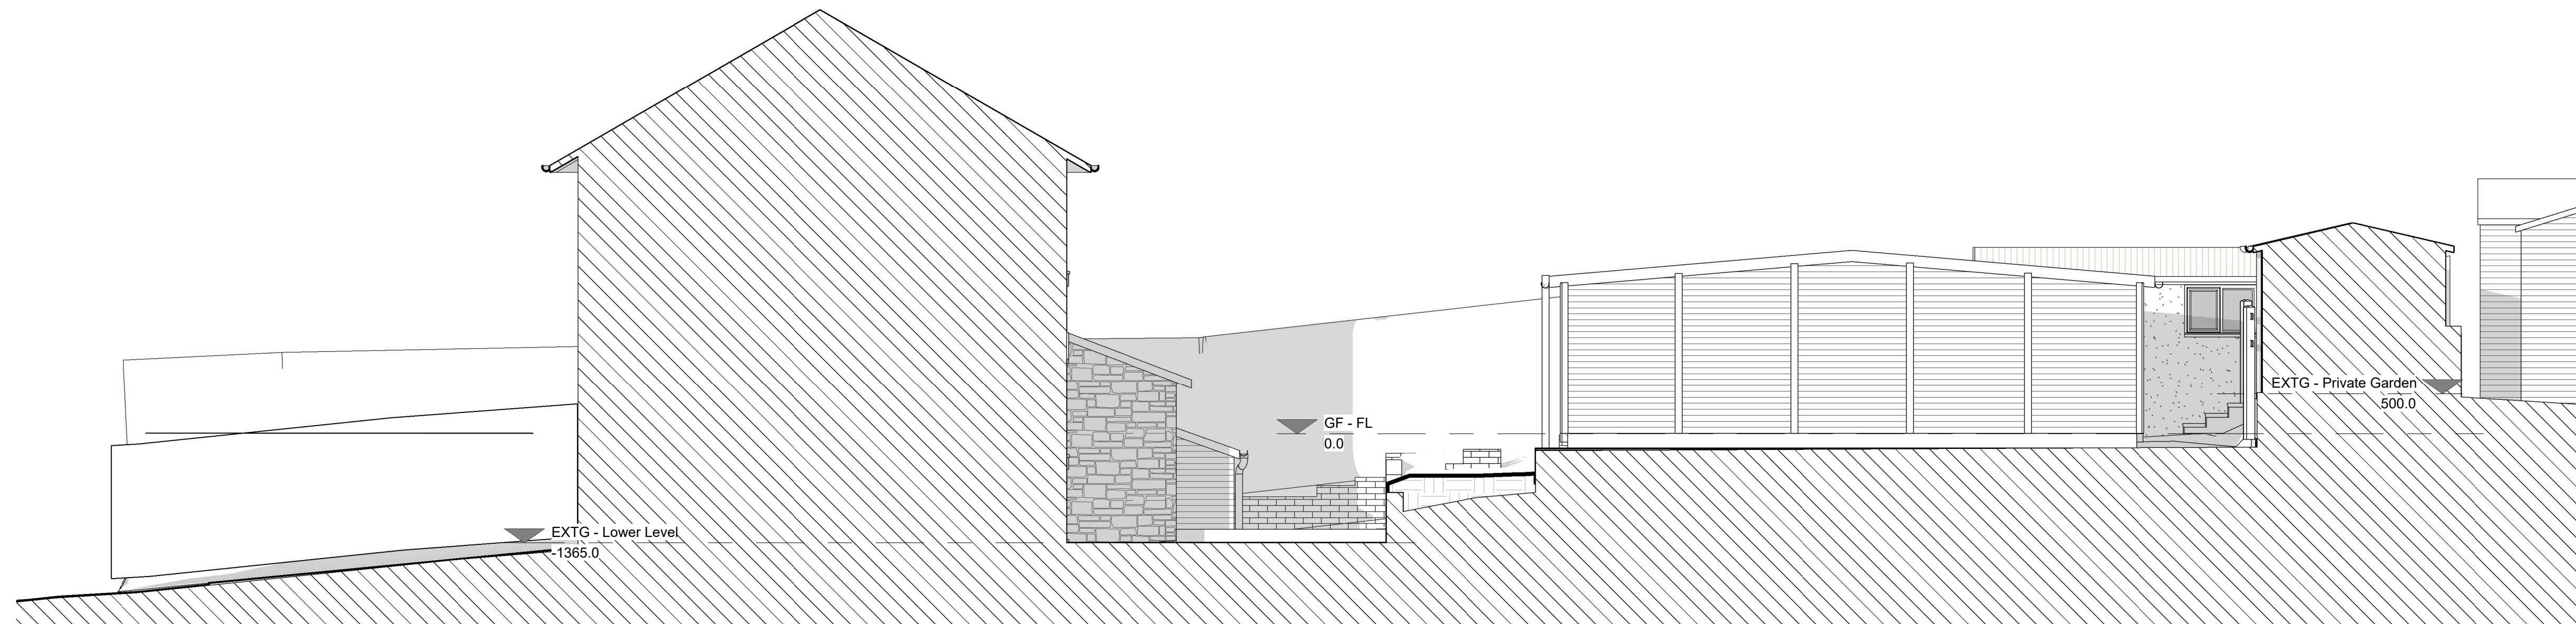

Existing Western Elevation
1 : 50

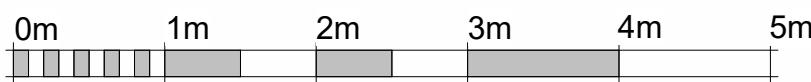

VISUAL SCALE 1:50 @ A1

C	Amendments following officer comments	IA		07/10/26
B	Amendments following comments	IA		09/09/26
A	Amendments following new garage	IA		28/08/26
REV.	DESCRIPTION	DRAWN	CHKD.	DATE

CROFT^a croftarchitecture.com				
PROJECT Planning Application for Veterinary Consultation Garden Room at 1 Fernway, Harpur Hill, Buxton, Derbyshire, SK17 9LL				
DRAWING STATUS: INFORMATION				
DRAWING TITLE: Existing and Proposed Elevations Sheet 1				
DRAWING NUMBER: 2970 - 103				REV: C
DRAWN: I.Al-shoukry	CHECKED: S.Williams	DATE: 17/07/26	SCALE: 1 : 50 @ A1	