


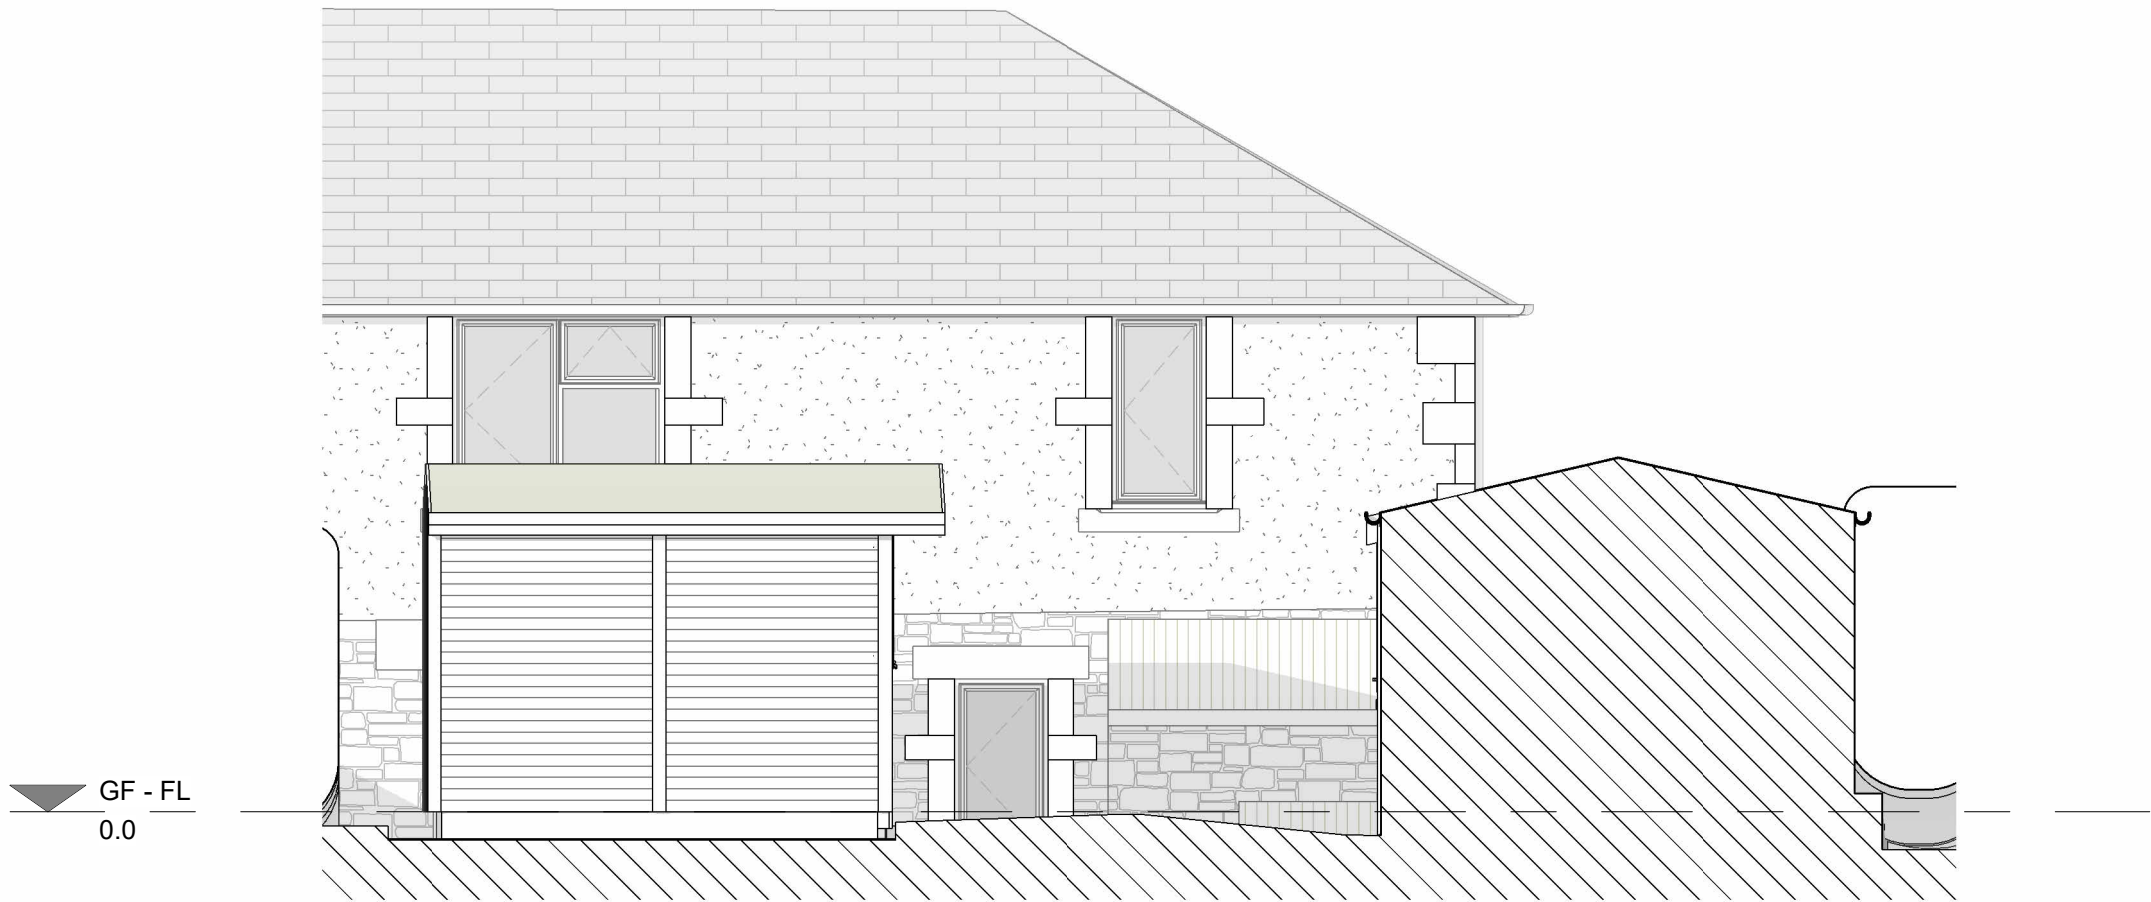

Existing Northern Elevation
1 : 50



Existing Southern Elevation
1 : 50



VISUAL SCALE 1:50 @ A1

C	Amendments following officer comments	IA		07/10/26
B	Amendments following comments	IA		09/09/26
A	Amendments following new garage	IA		28/08/26
REV.	DESCRIPTION	DRAWN	CHKD	DATE

CROFT[®]

croftarchitecture.com

PROJECT
Planning Application for Veterinary Consultation
Garden Room
at 1 Fernway, Harpur Hill, Buxton, Derbyshire,
SK17 9LL

DRAWING STATUS
INFORMATION

DRAWING TITLE
Existing and Proposed Elevations Sheet 2

DRAWING NUMBER
2970 - 104

REV. **C**

DRAWN: I.Al-shoukry
CHECKED: S.Williams
DATE: 17/07/26
SCALE: 1 : 50 @ A2