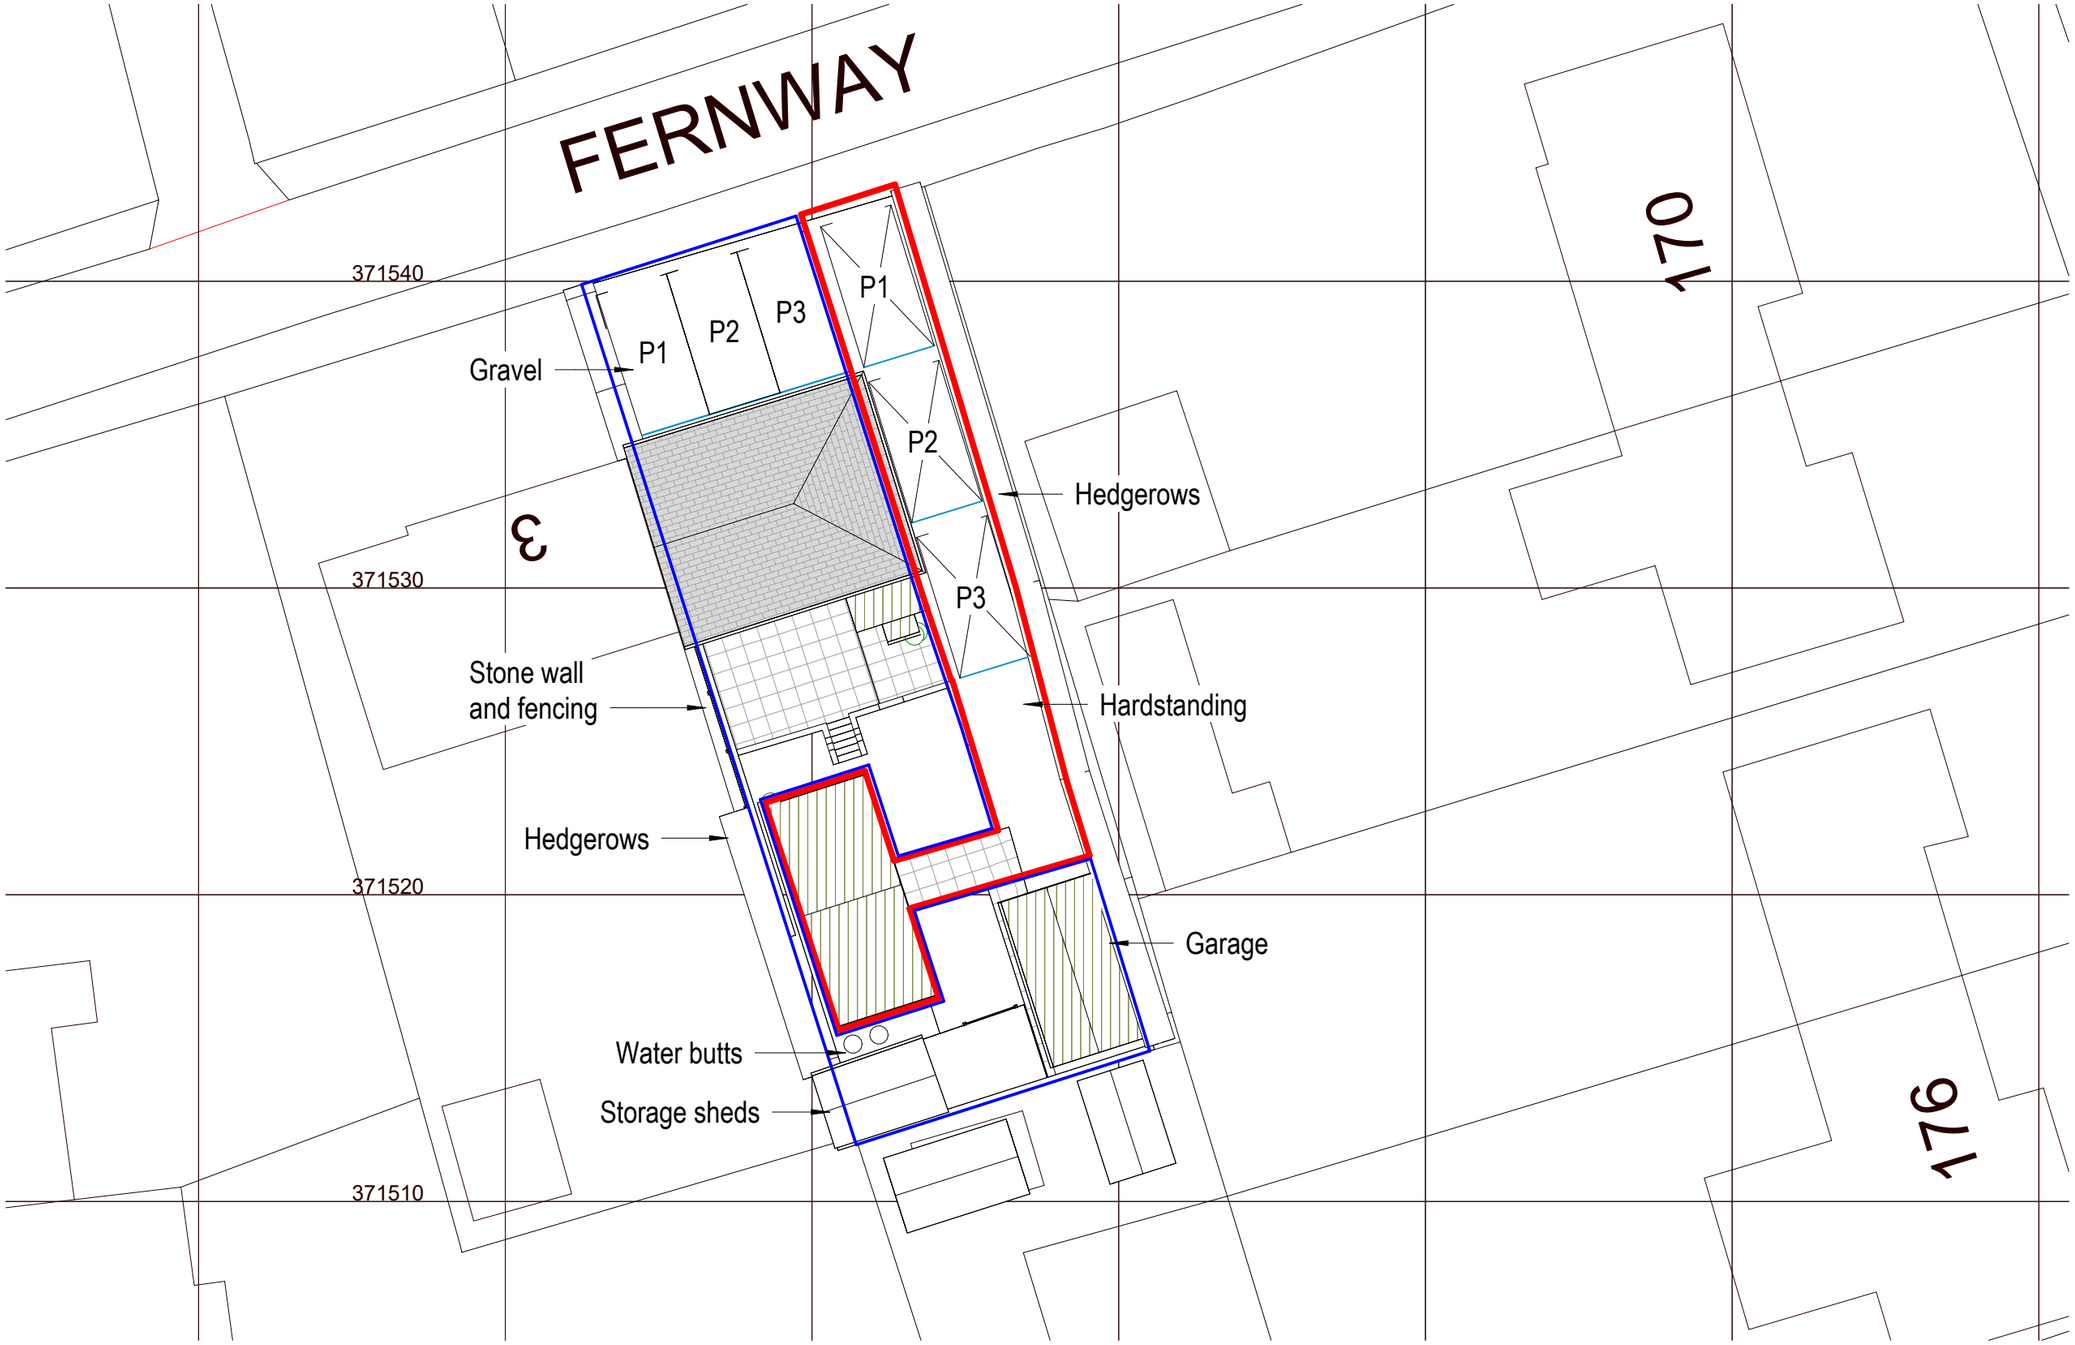

Proposed Site Plan

1 : 200

N

0m 4m 8m 12m 16m 20m

VISUAL SCALE 1:200 @ A3

NOTES Copyright of Croft Architecture Limited. Drawings are not to be reproduced in whole or in part without the prior written permission of Croft ArchitectureLimited. Contractors are responsible for checking dimensions relative to their work. Croft Architecture Limited are to be advised of any discrepancies.

KEY

SITE BOUNDARY

EXISTING PARKING — PX

PROPOSED PARKING — PX

REV.	DESCRIPTION	DRAWN	CHKD.	DATE
A	Amendments following officer comments	IA		07/10/26

CROFT

croftarchitecture.com

PROJECT
Planning Application for Veterinary Consultation Garden Room

at 1 Fernway, Harpur Hill, Buxton, Derbyshire, SK17 9LL

DRAWING STATUS
INFORMATION

DRAWING TITLE
Proposed Site Plan

DRAWING NUMBER	REV
2970 - 300	A

DRAWN	CHECKED	DATE	SCALE
I.Al-shoukry	S.Williams	17/09/26	1 : 200 @ A3