

This drawing is protected by copyright and the information contained therein is the property of William McCall.
The drawing must not be copied and the information contained therein may not be used or disclosed without written permission of and in the manner permitted by William McCall.

0 1 2 3 4 5M
Scale 1:50@ A1
0 1 2 3 4 5 6 7 8 9 10M
Scale 1:100@ A1

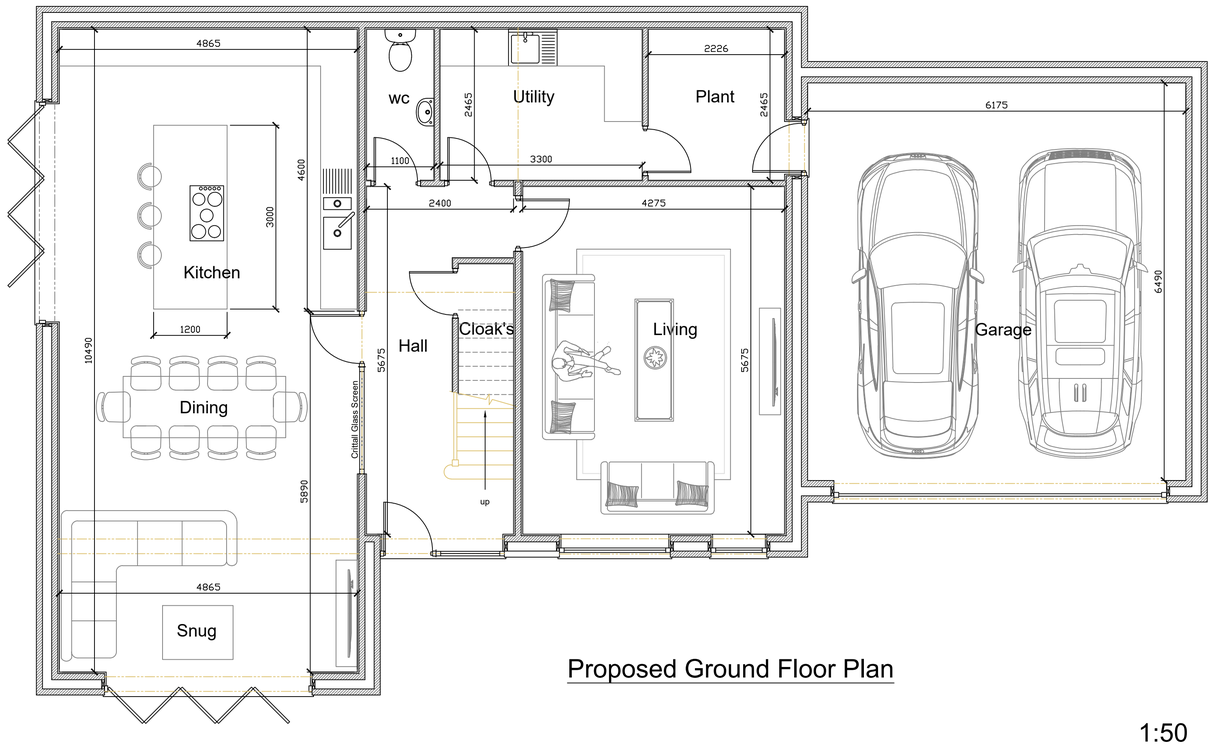


Proposed Ground Floor Plan

1:50

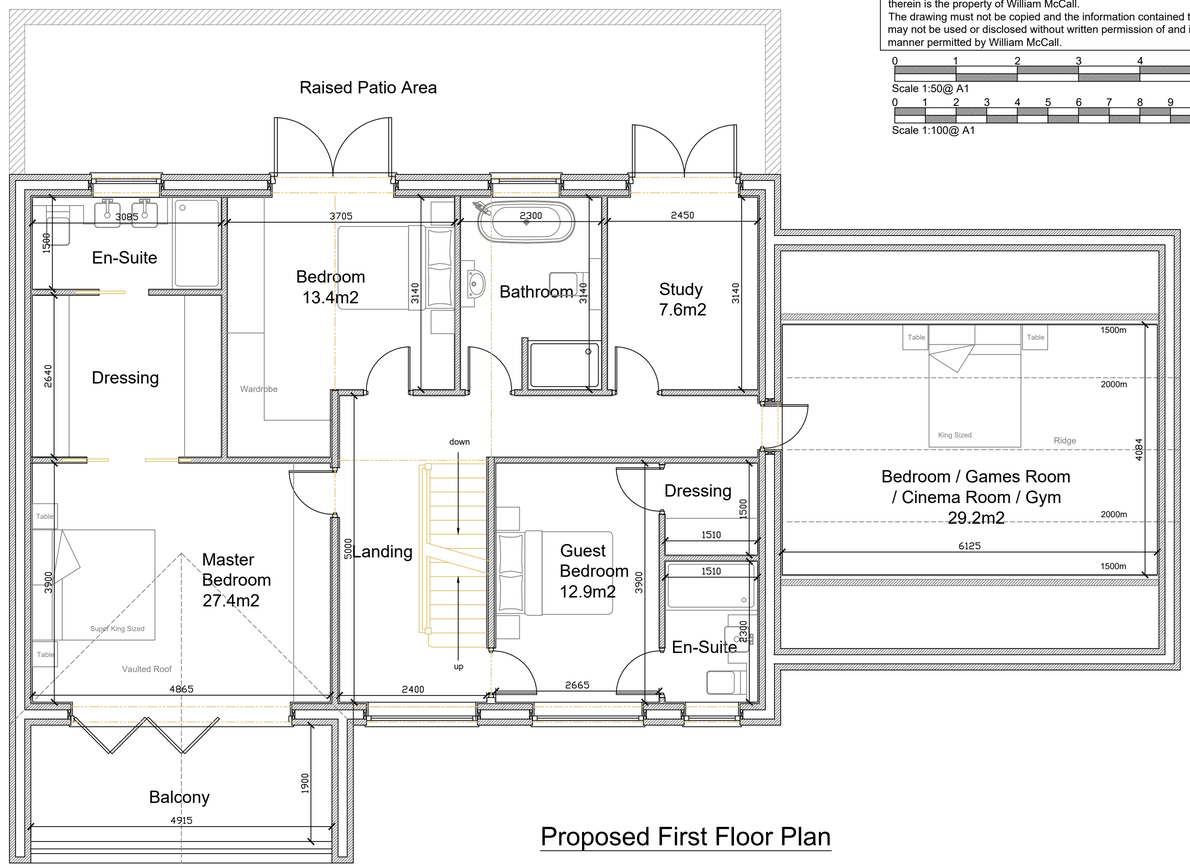

Proposed First Floor Plan

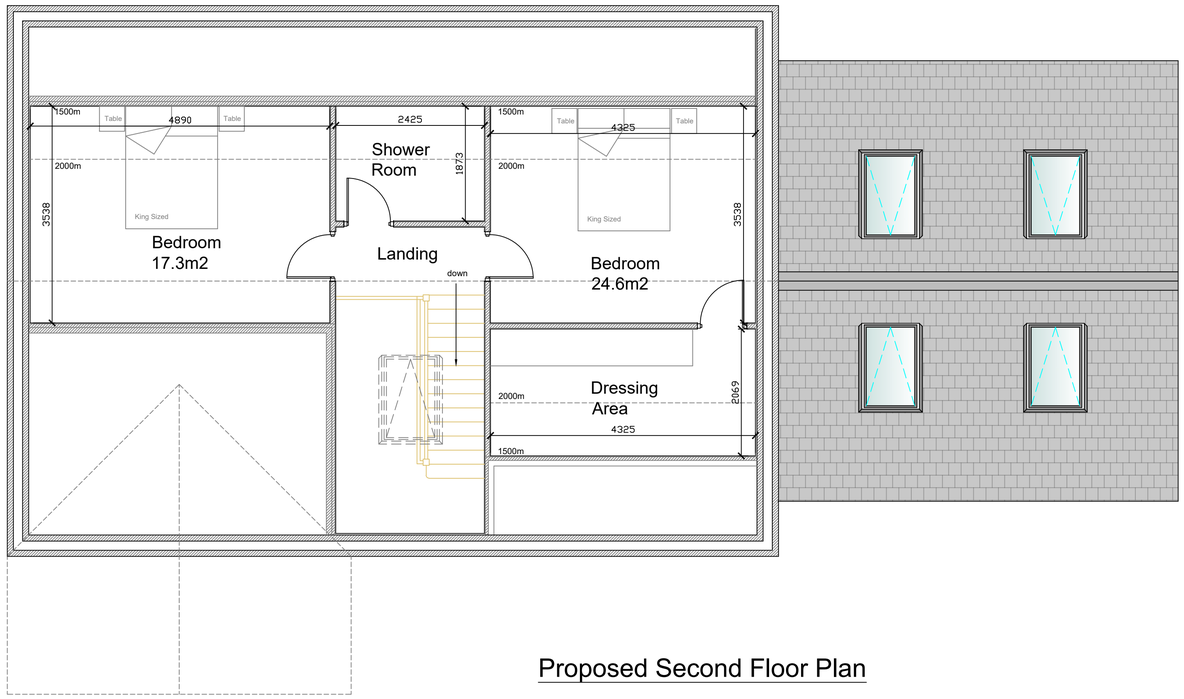

Proposed Second Floor Plan

Stage :- Full Planning			
Project Title :- Proposed New Dwelling			
Drawing Title :- Proposed Plans			
Client :- Mrs H Armstrong			
Drwg No :- 06/26/70	1 of 5	Date :- June '26	Rev :-
Scale :- 1:50@A1		Drawn:- SCM	Checked :-
Site Address :- Land Adjacent Thorpe St, Old Glossop, High Peak			

The Old Post Room
34 Chew Valley Road
Greenfield
Saddleworth
OL3 7DA
Tel: 01457 871202
www.william-mccall.com | enquiries@william-mccall.com

A1