
This drawing is protected by copyright and the information contained therein is the property of William McCall.
The drawing must not be copied and the information contained therein may not be used or disclosed without written permission of and in the manner permitted by William McCall.

0 1 2 3 4 5M
Scale 1:50@ A1

0 1 2 3 4 5 6 7 8 9 10M
Scale 1:100@ A1



Proposed Front Elevation

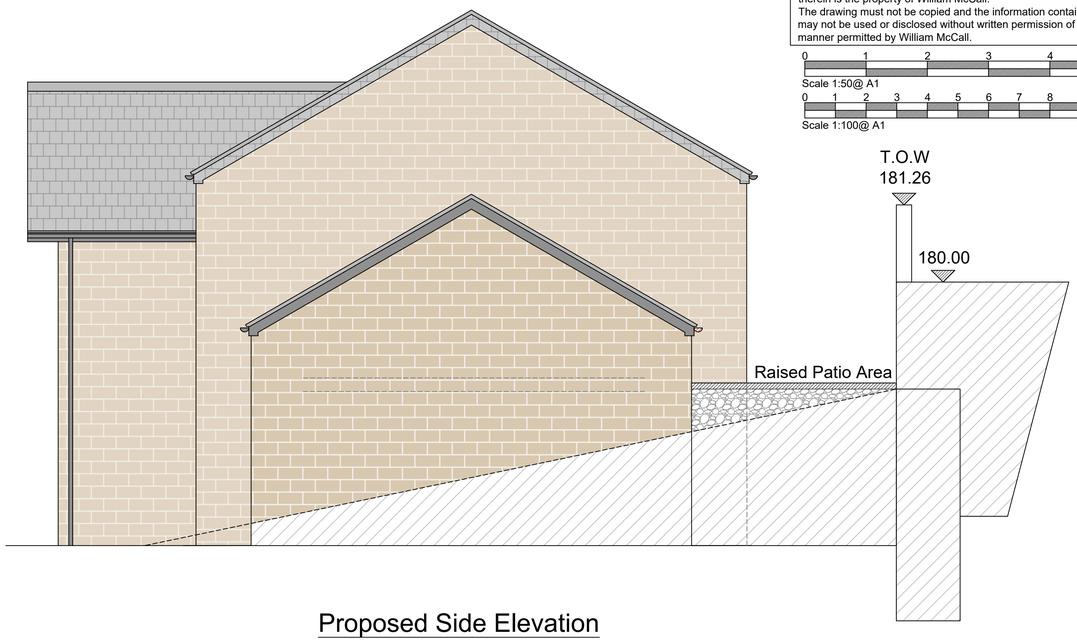

Proposed Side Elevation



Proposed Rear Elevation



Proposed Side Elevation

1:50

Elevational Key -

- Agate Grey Framed Aluminium / UPVC Window & Doors
- Grey Slate Roof Tile
- Natural Stone
- Reconstituted Stone Sills & Heads
- Light Render
- Exposed Timber Truss

Stage :-	Full Planning		
Project Title :-	Proposed New Dwelling		
Drawing Title :-	Proposed Elevations		
Client :-	Mrs H Armstrong		
Drwg No :- 06/26/70	2 of 5	Date :- June '26	Rev :-
Scale :- 1:50@A1		Drawn:- SCM	Checked :-
Site Address :-	Land Adjacent Thorpe St Old Glossop High Peak		

The Old Post Room
34 Chew Valley Road
Greenfield
Saddleworth
OL3 7DA
Tel: 01457 871202
www.william-mccall.com | enquiries@william-mccall.com

A1