

This drawing is protected by copyright and the information contained therein is the property of William McCall.
The drawing must not be copied and the information contained therein may not be used or disclosed without written permission of and in the manner permitted by William McCall.

0 1 2 3 4 5M
Scale 1:50@ A1
0 1 2 3 4 5 6 7 8 9 10M
Scale 1:100@ A1

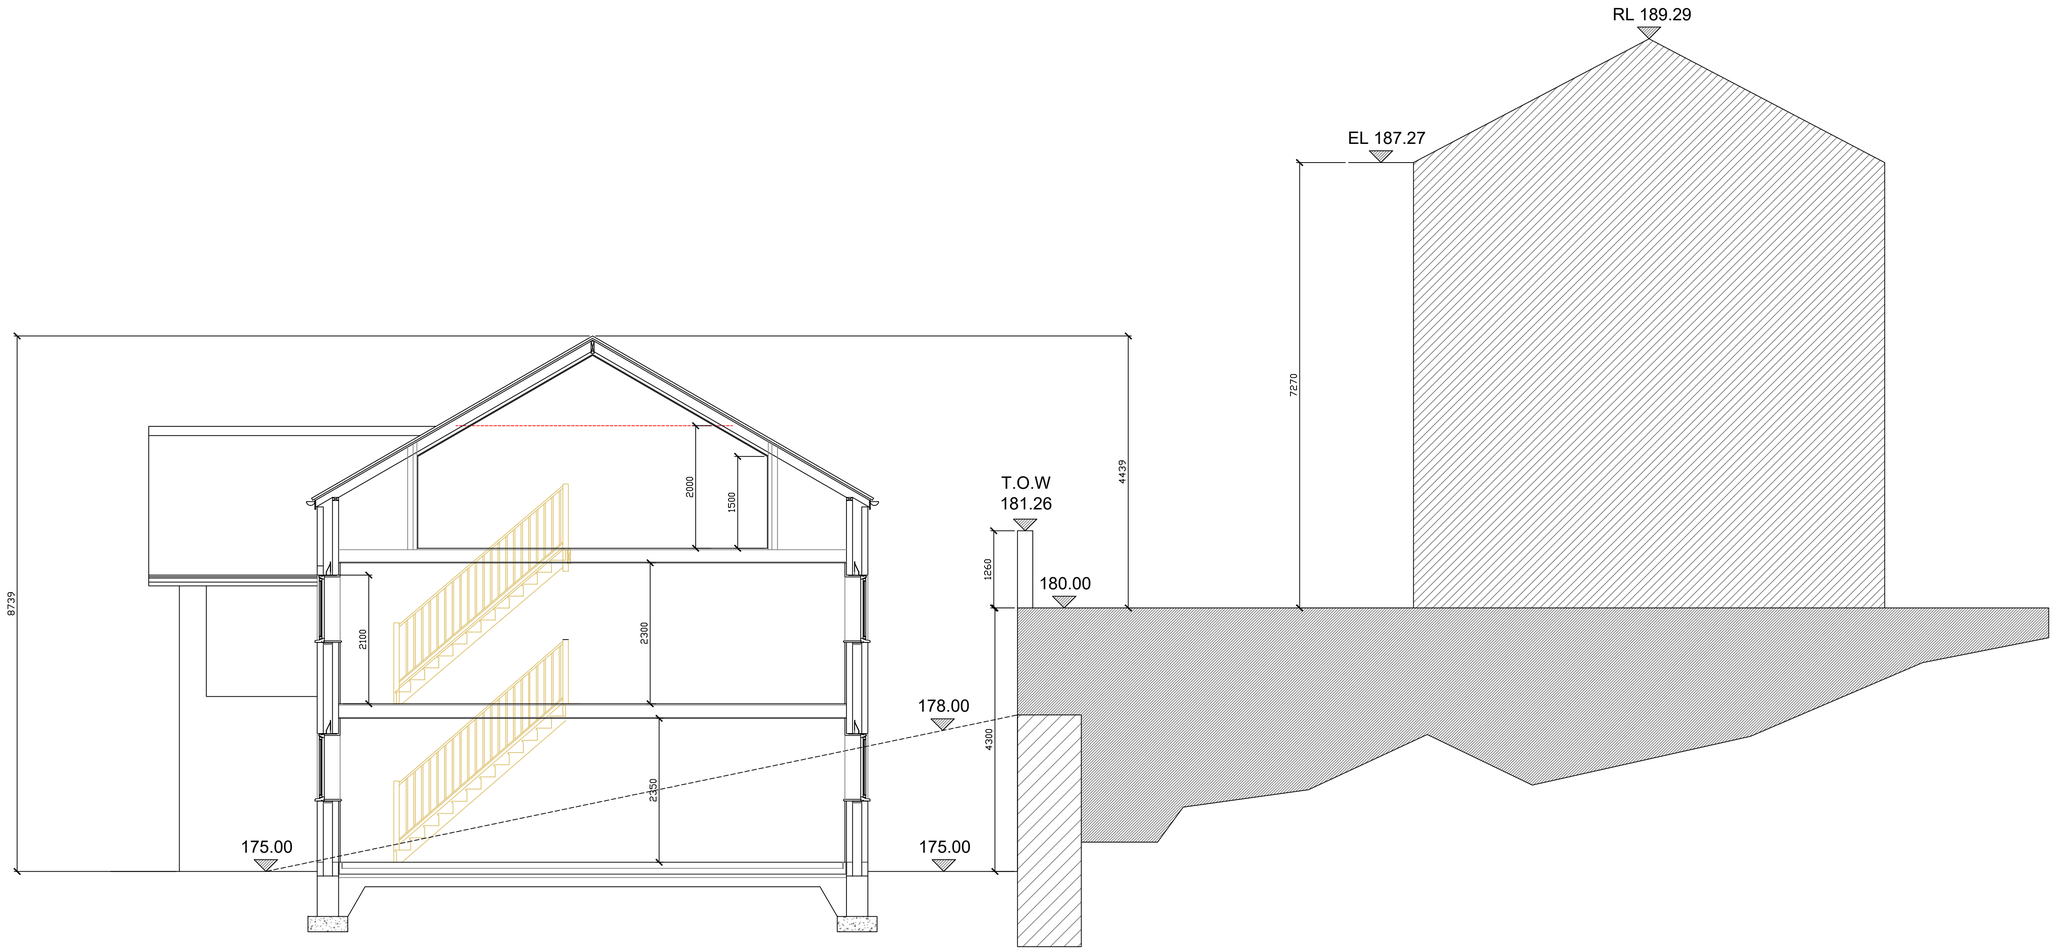

Proposed Section A-A

1:50

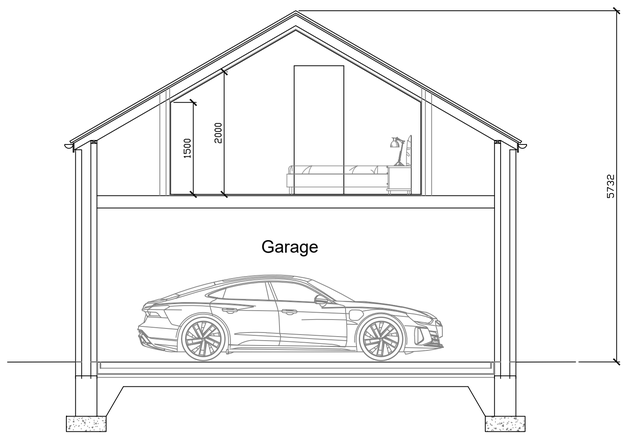

Proposed Section B-B

Stage :-	Full Planning
Project Title :-	Proposed New Dwelling
Drawing Title :-	Proposed Sections
Client :-	Mrs H Armstrong
Drwg No :- 06/26/70	3 of 5
Date :- June '26	Rev :-
Scale :- 1:50@A1	Drawn:- SCM
Checked :-	
Site Address :-	Land Adjacent Thorpe St Old Glossop High Peak

The Old Post Room
34 Chew Valley Road
Greenfield
Saddleworth
OL3 7DA
Tel: 01457 871202
www.william-mccall.com | enquiries@william-mccall.com

A1