



- Notes - New Casement Windows:
- 1) 4:12:4 double glazed units
 - 2) Timber frames (colour 'White')
 - 3) Black 102 x 76 x 3 ball bearing hinges
 - 4) Multi point locking system
 - 5) Black Ironmongery


Typical Vertical Section

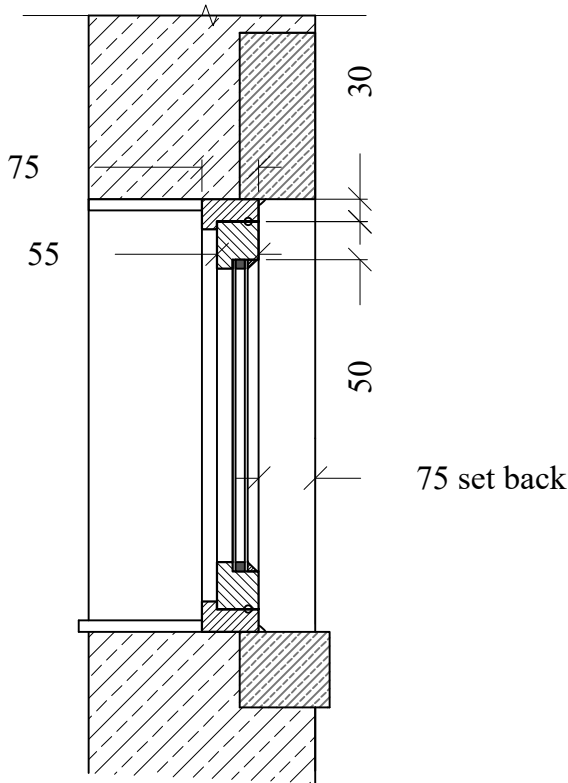


W1 Elevation

 

W2 Elevation

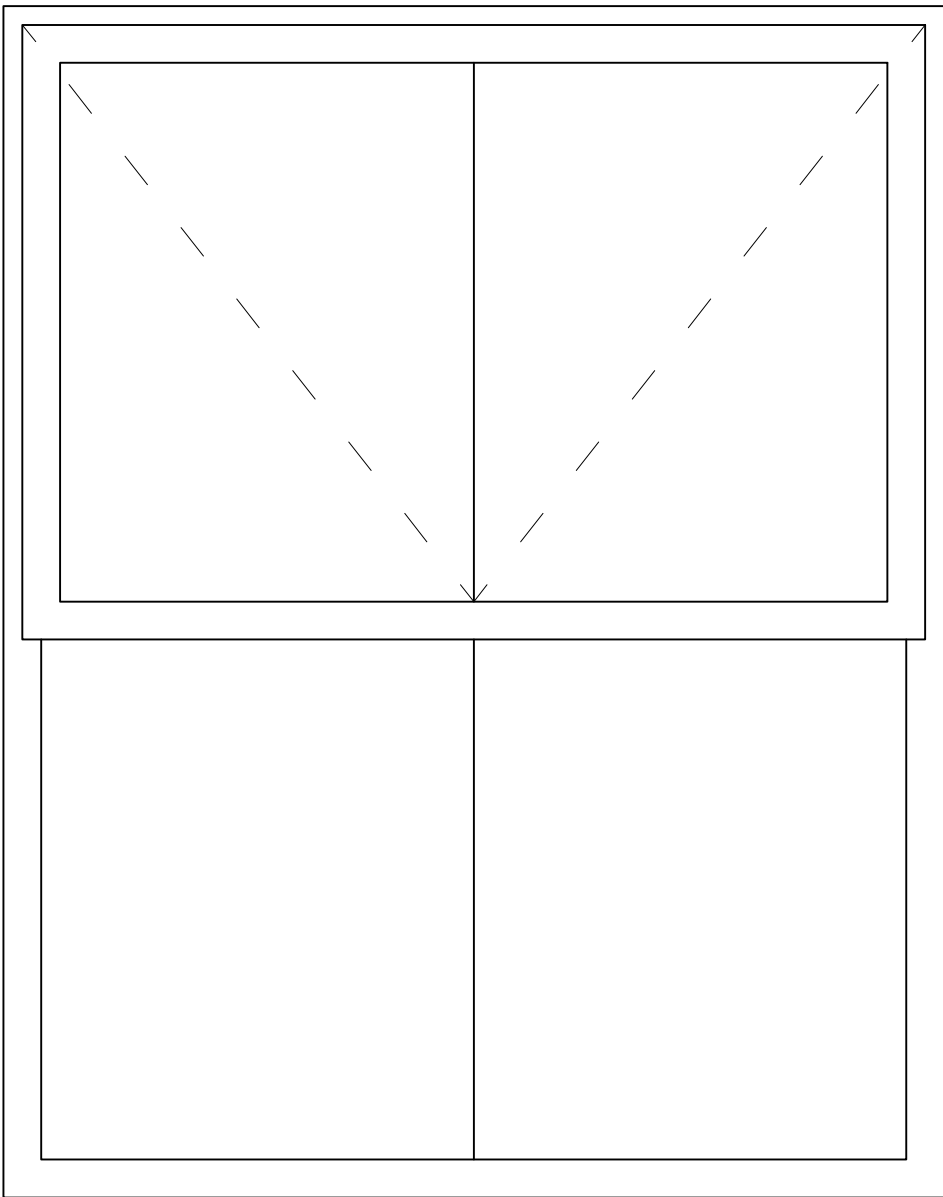

W3

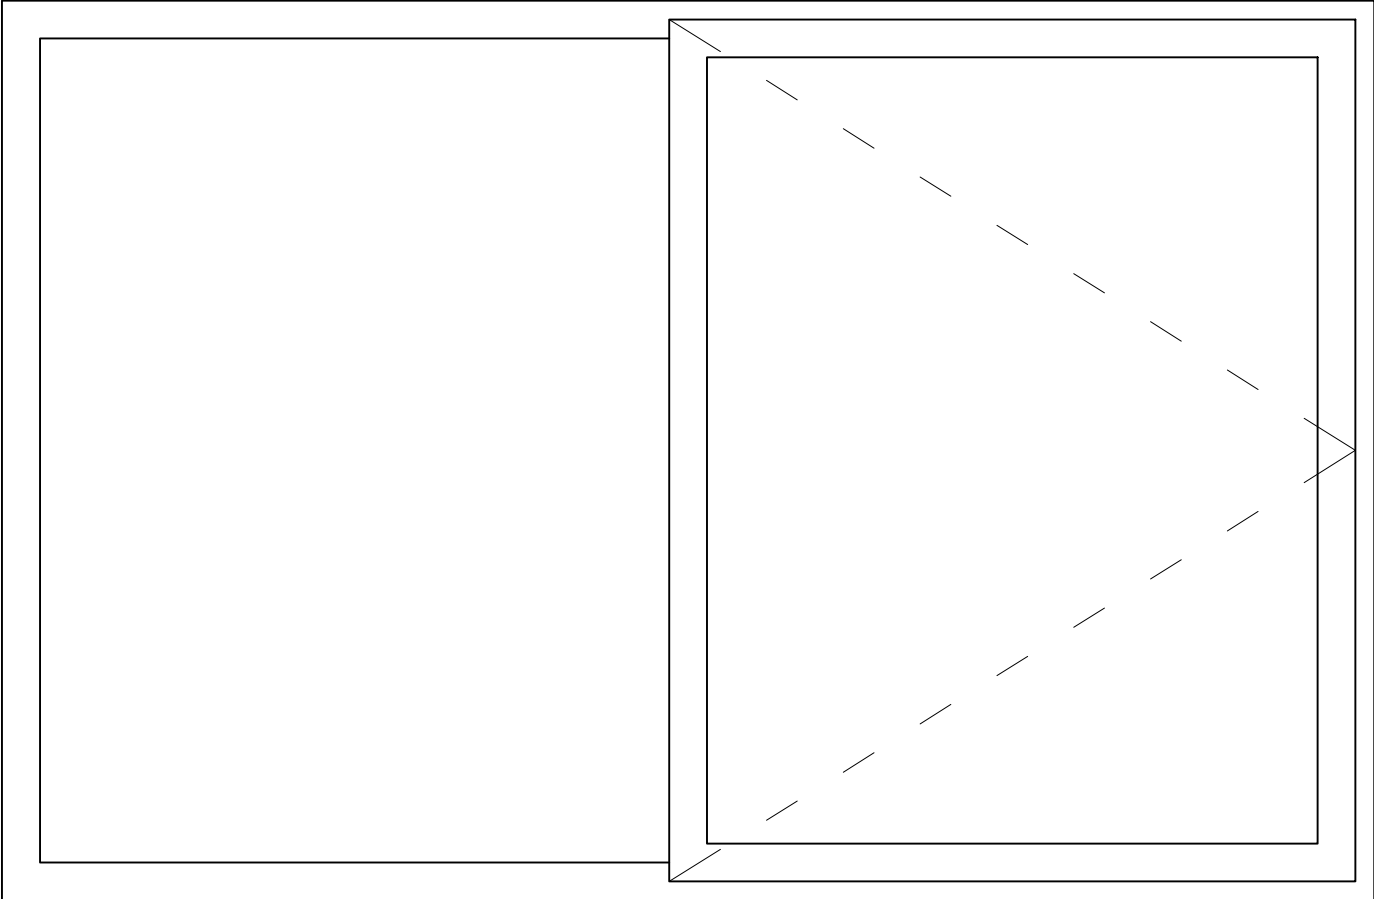


Flush Casement Windows (1:10)


- Notes - D3:
- 1) 4:12:4 double glazed units
 - 2) Timber frames (colour 'White')
 - 3) Black 102 x 76 x 3 ball bearing hinges
 - 4) Multi point locking system
 - 5) Black Ironmongery

ED2 Door Detail (1:10)

Vertical Section

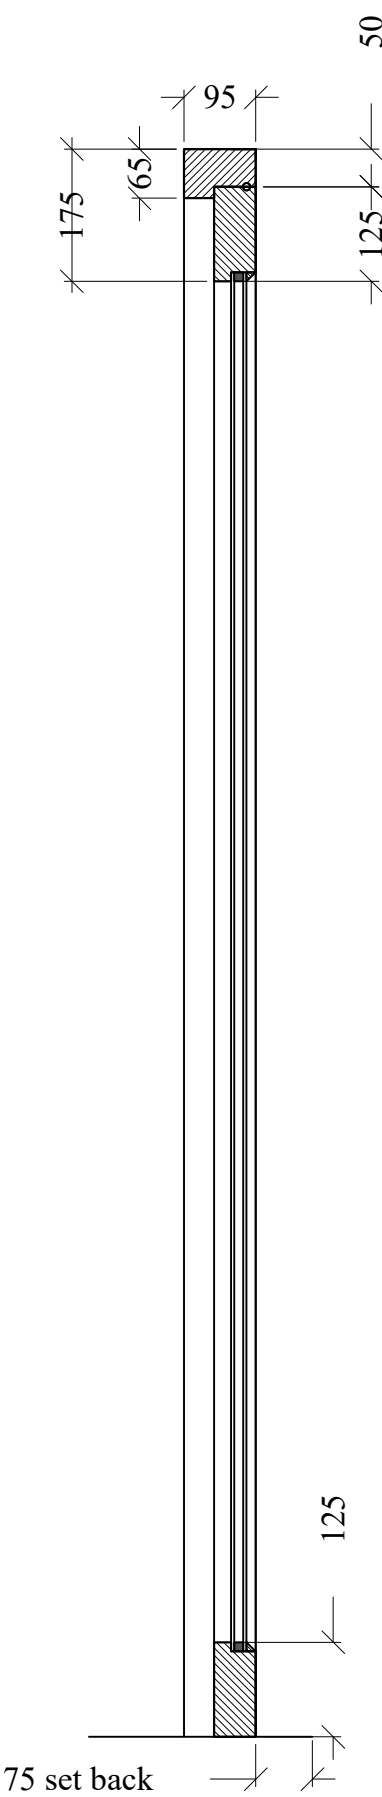

Elevation

 

- Notes:
- 1) 4:24:4 double glazed units
 - 2) Aluminum frames (colour 'White' to match existing frames)

ED1 Door Detail (1:10)

Elevation

Section

