



EXISTING PLANS 1:100


GROUND FLOOR

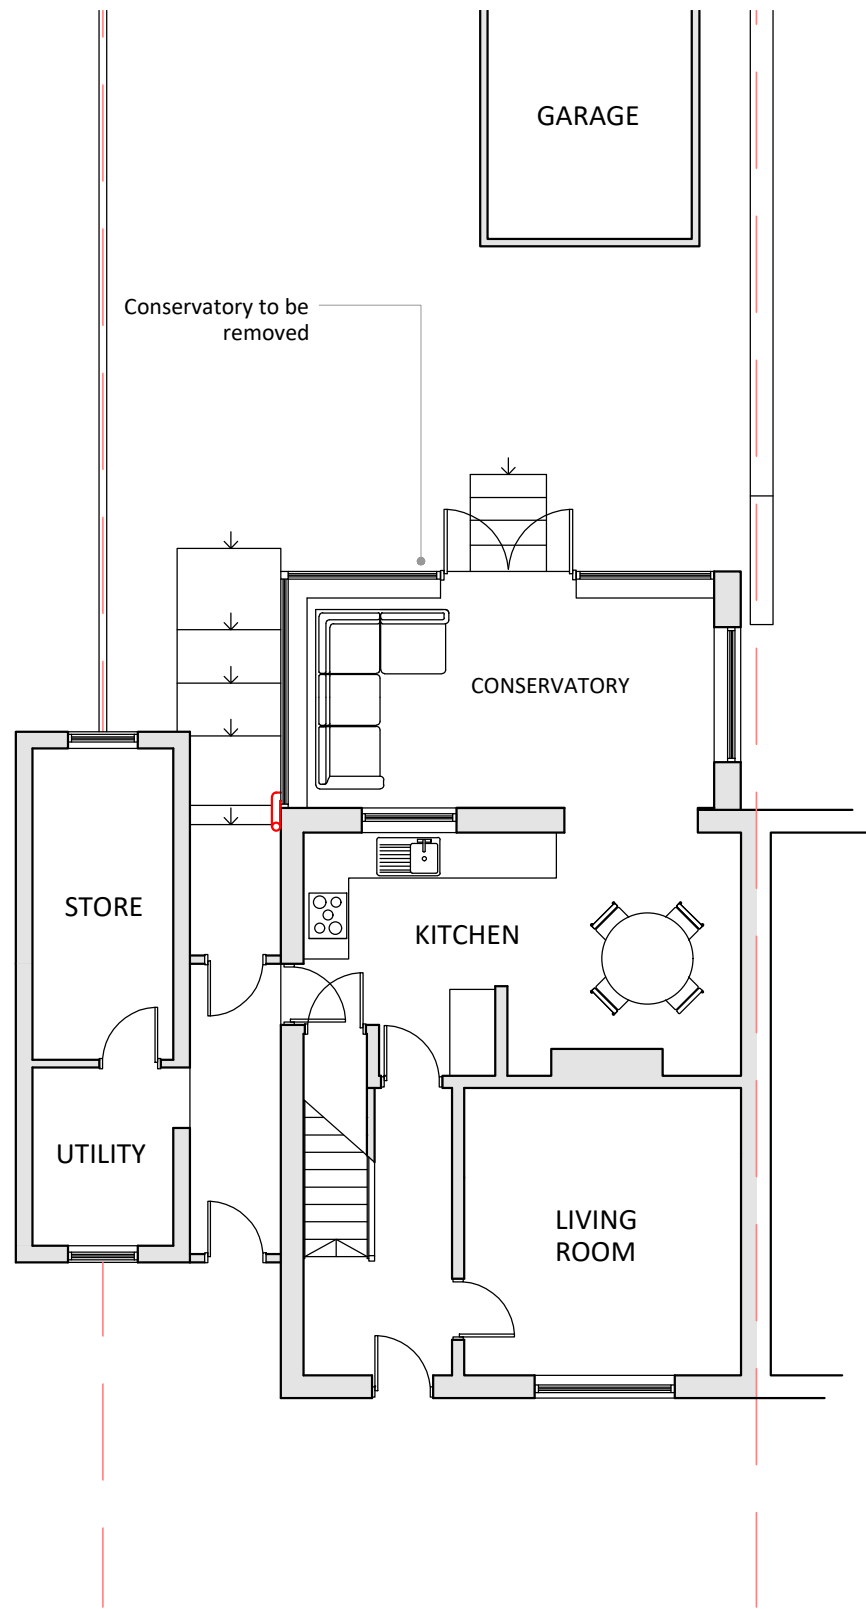

FIRST FLOOR

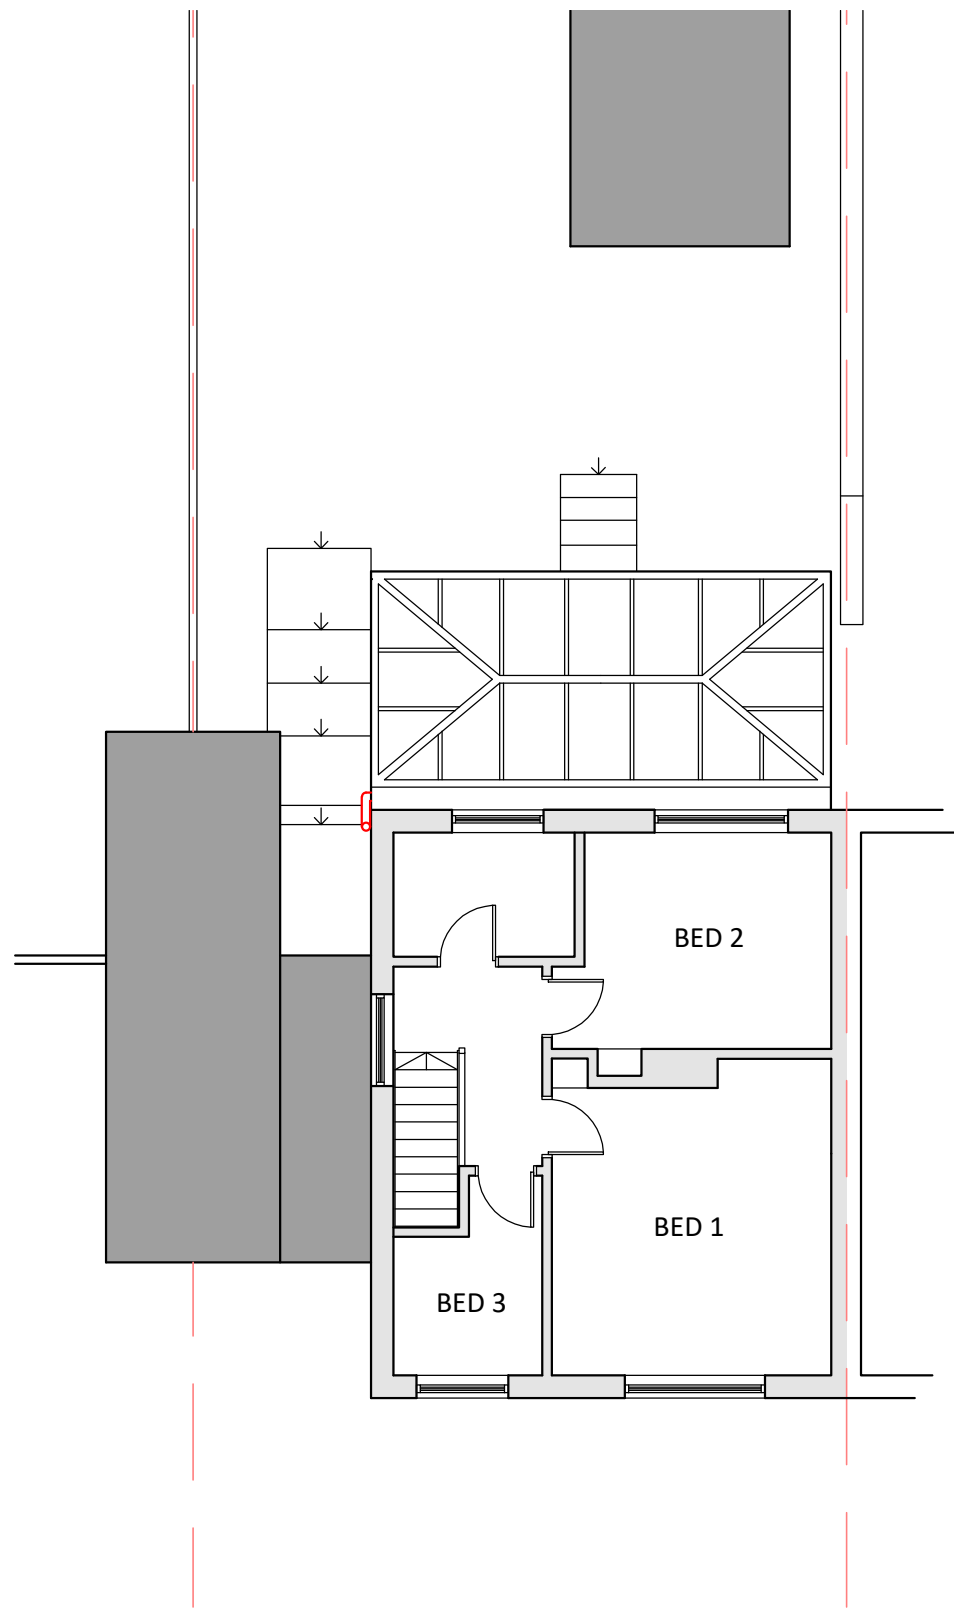


ROOF PLAN

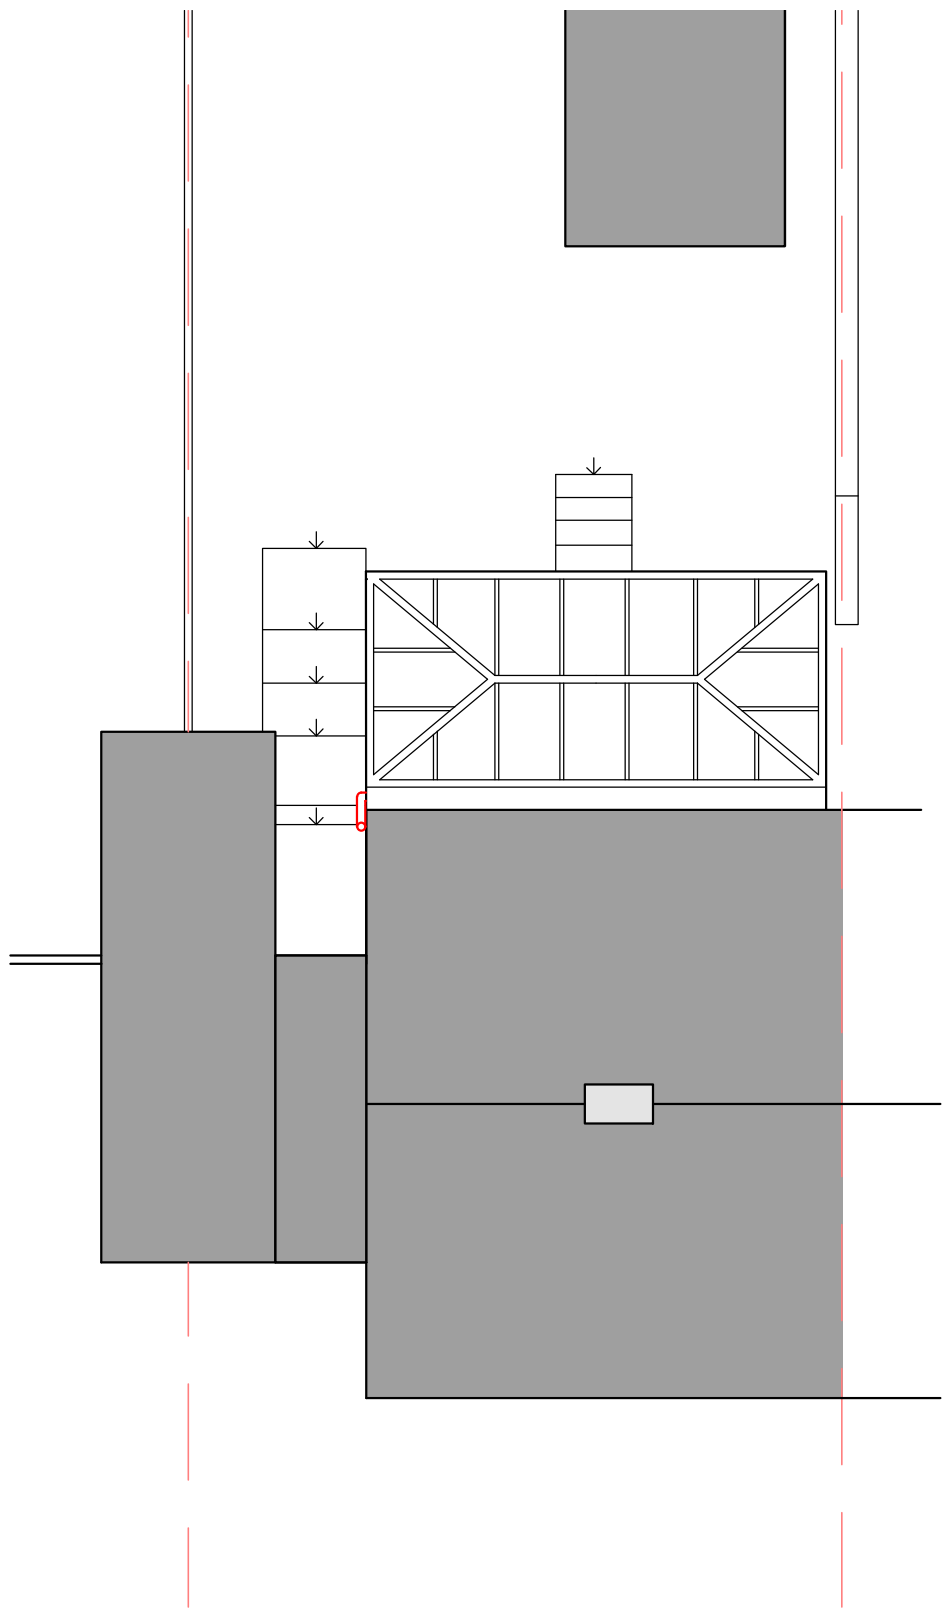

PROPOSED PLAN 1:100



ROOF PLAN

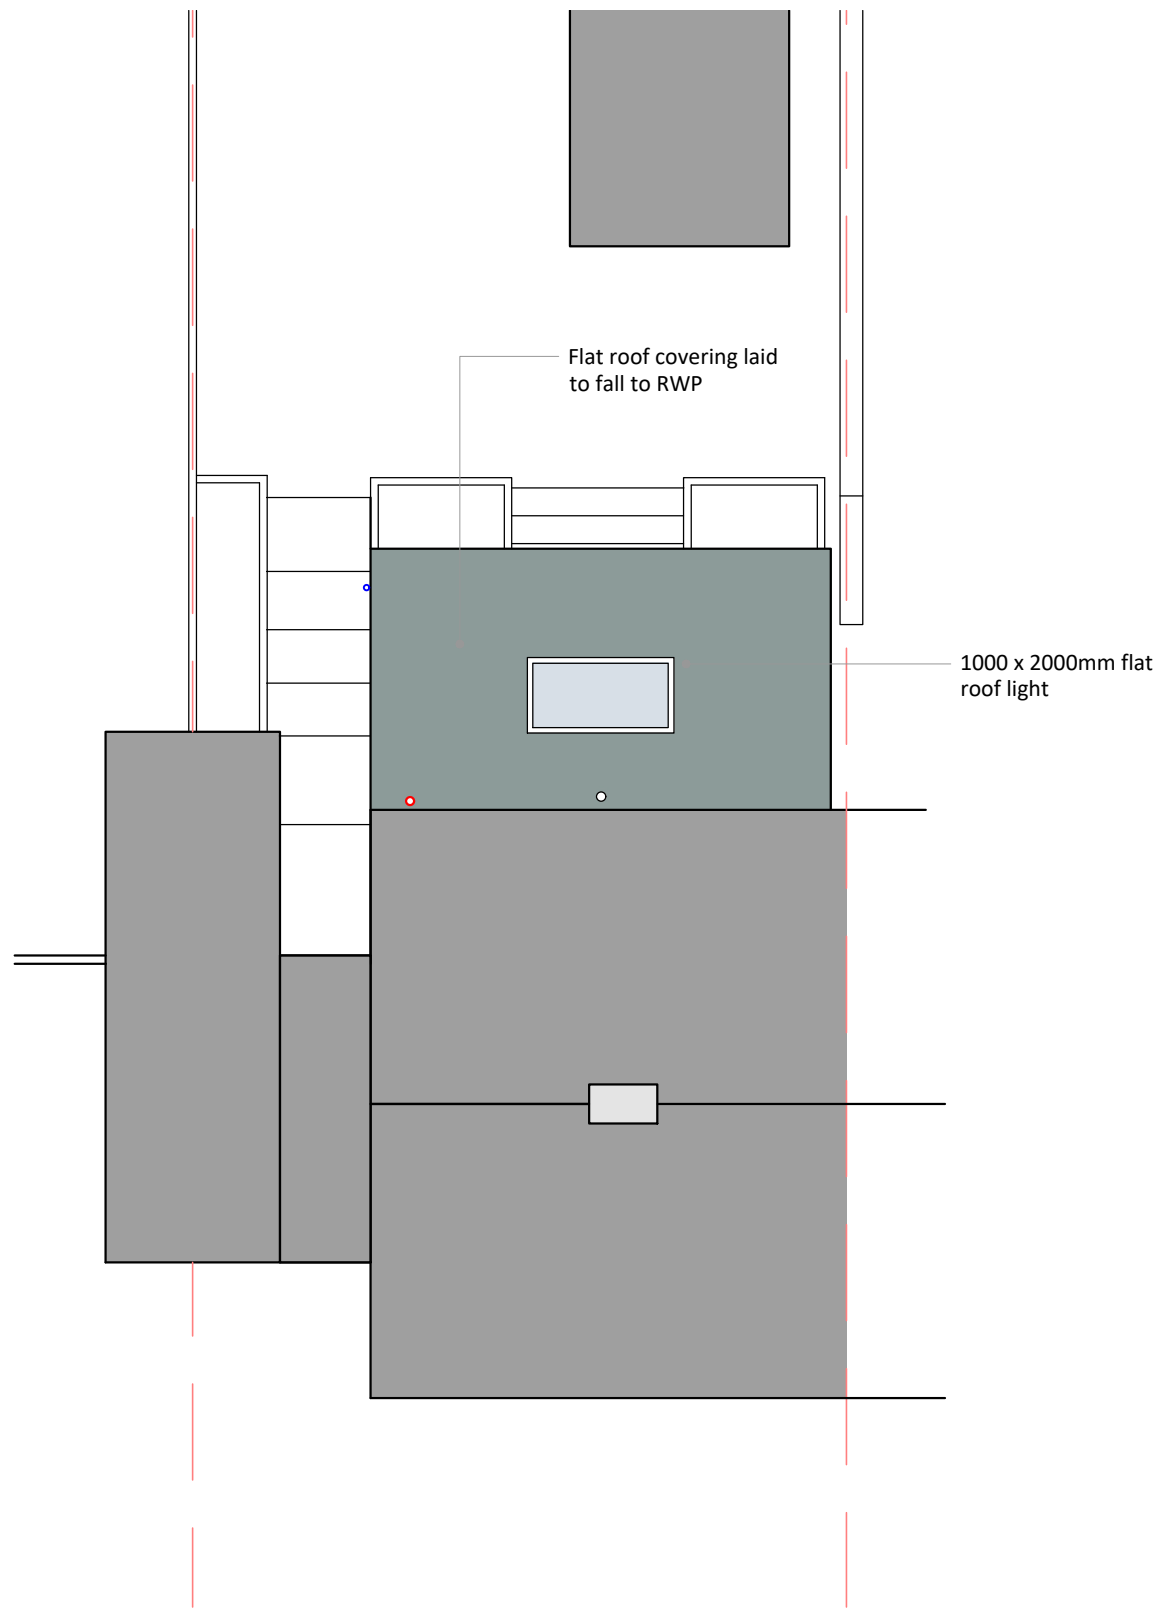

PROPOSED PLANS 1:50

GROUND FLOOR - See 1:20 for BREGS Notes

ROOF CONSTRUCTION

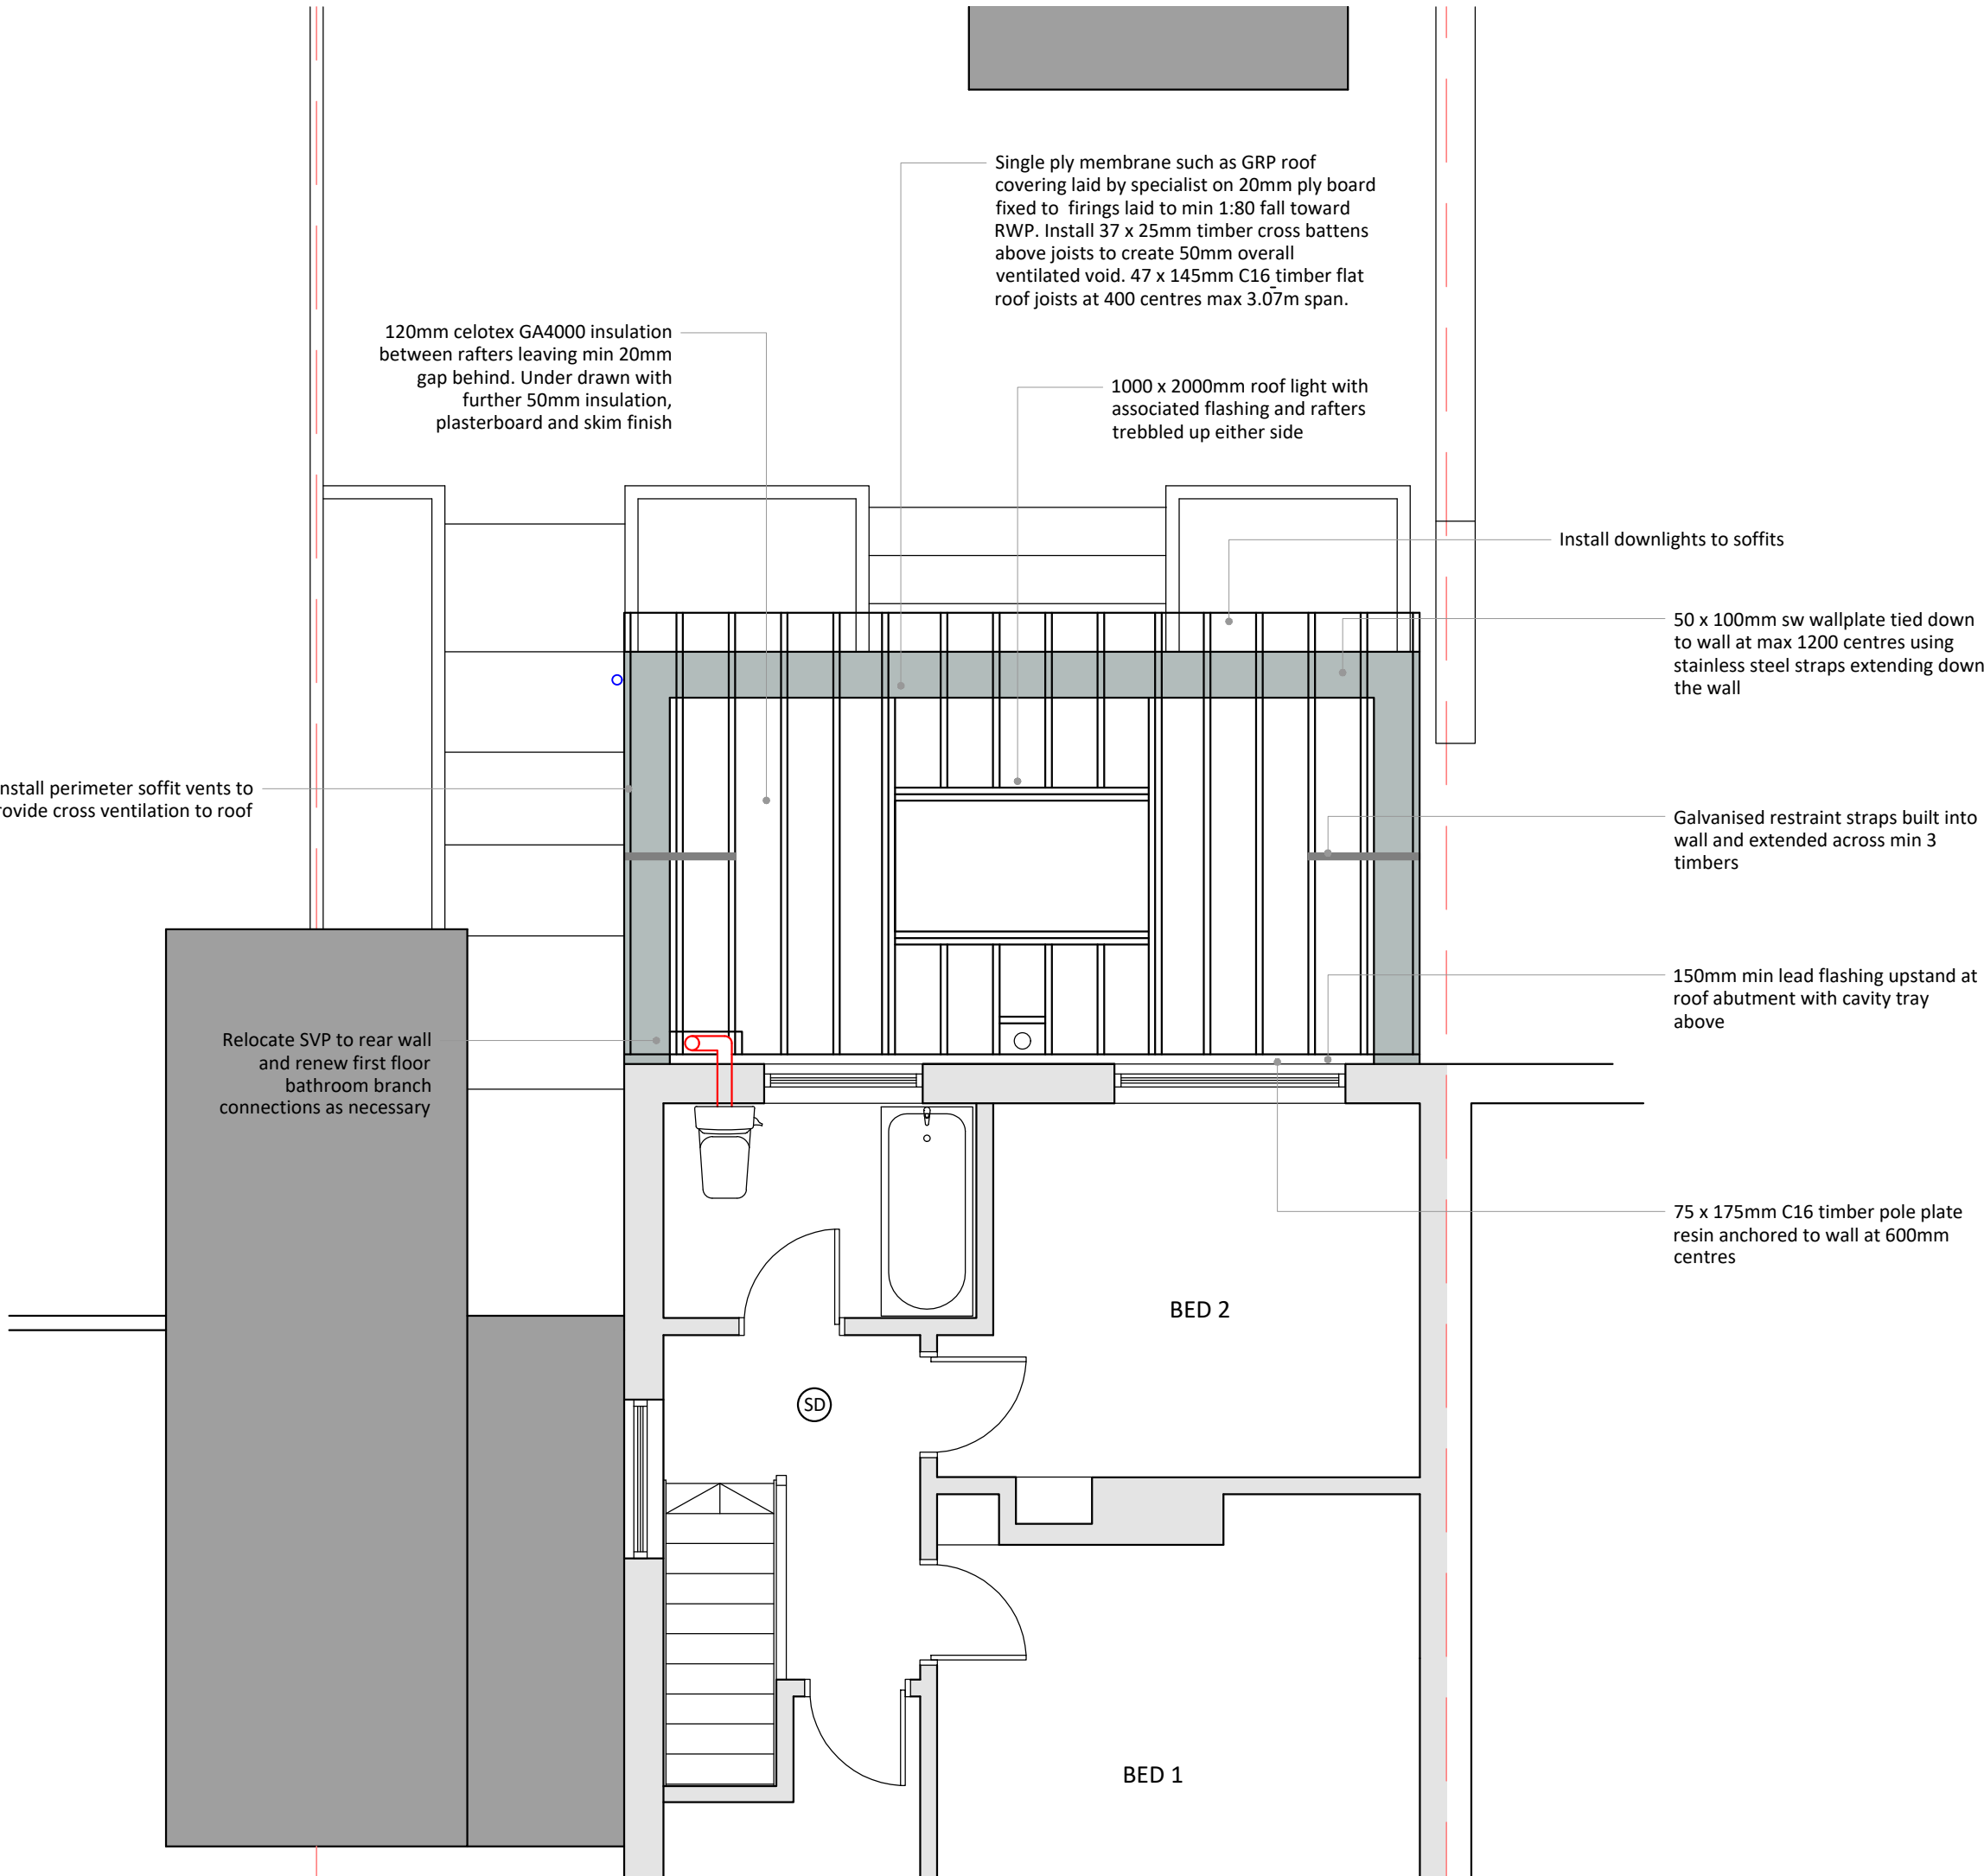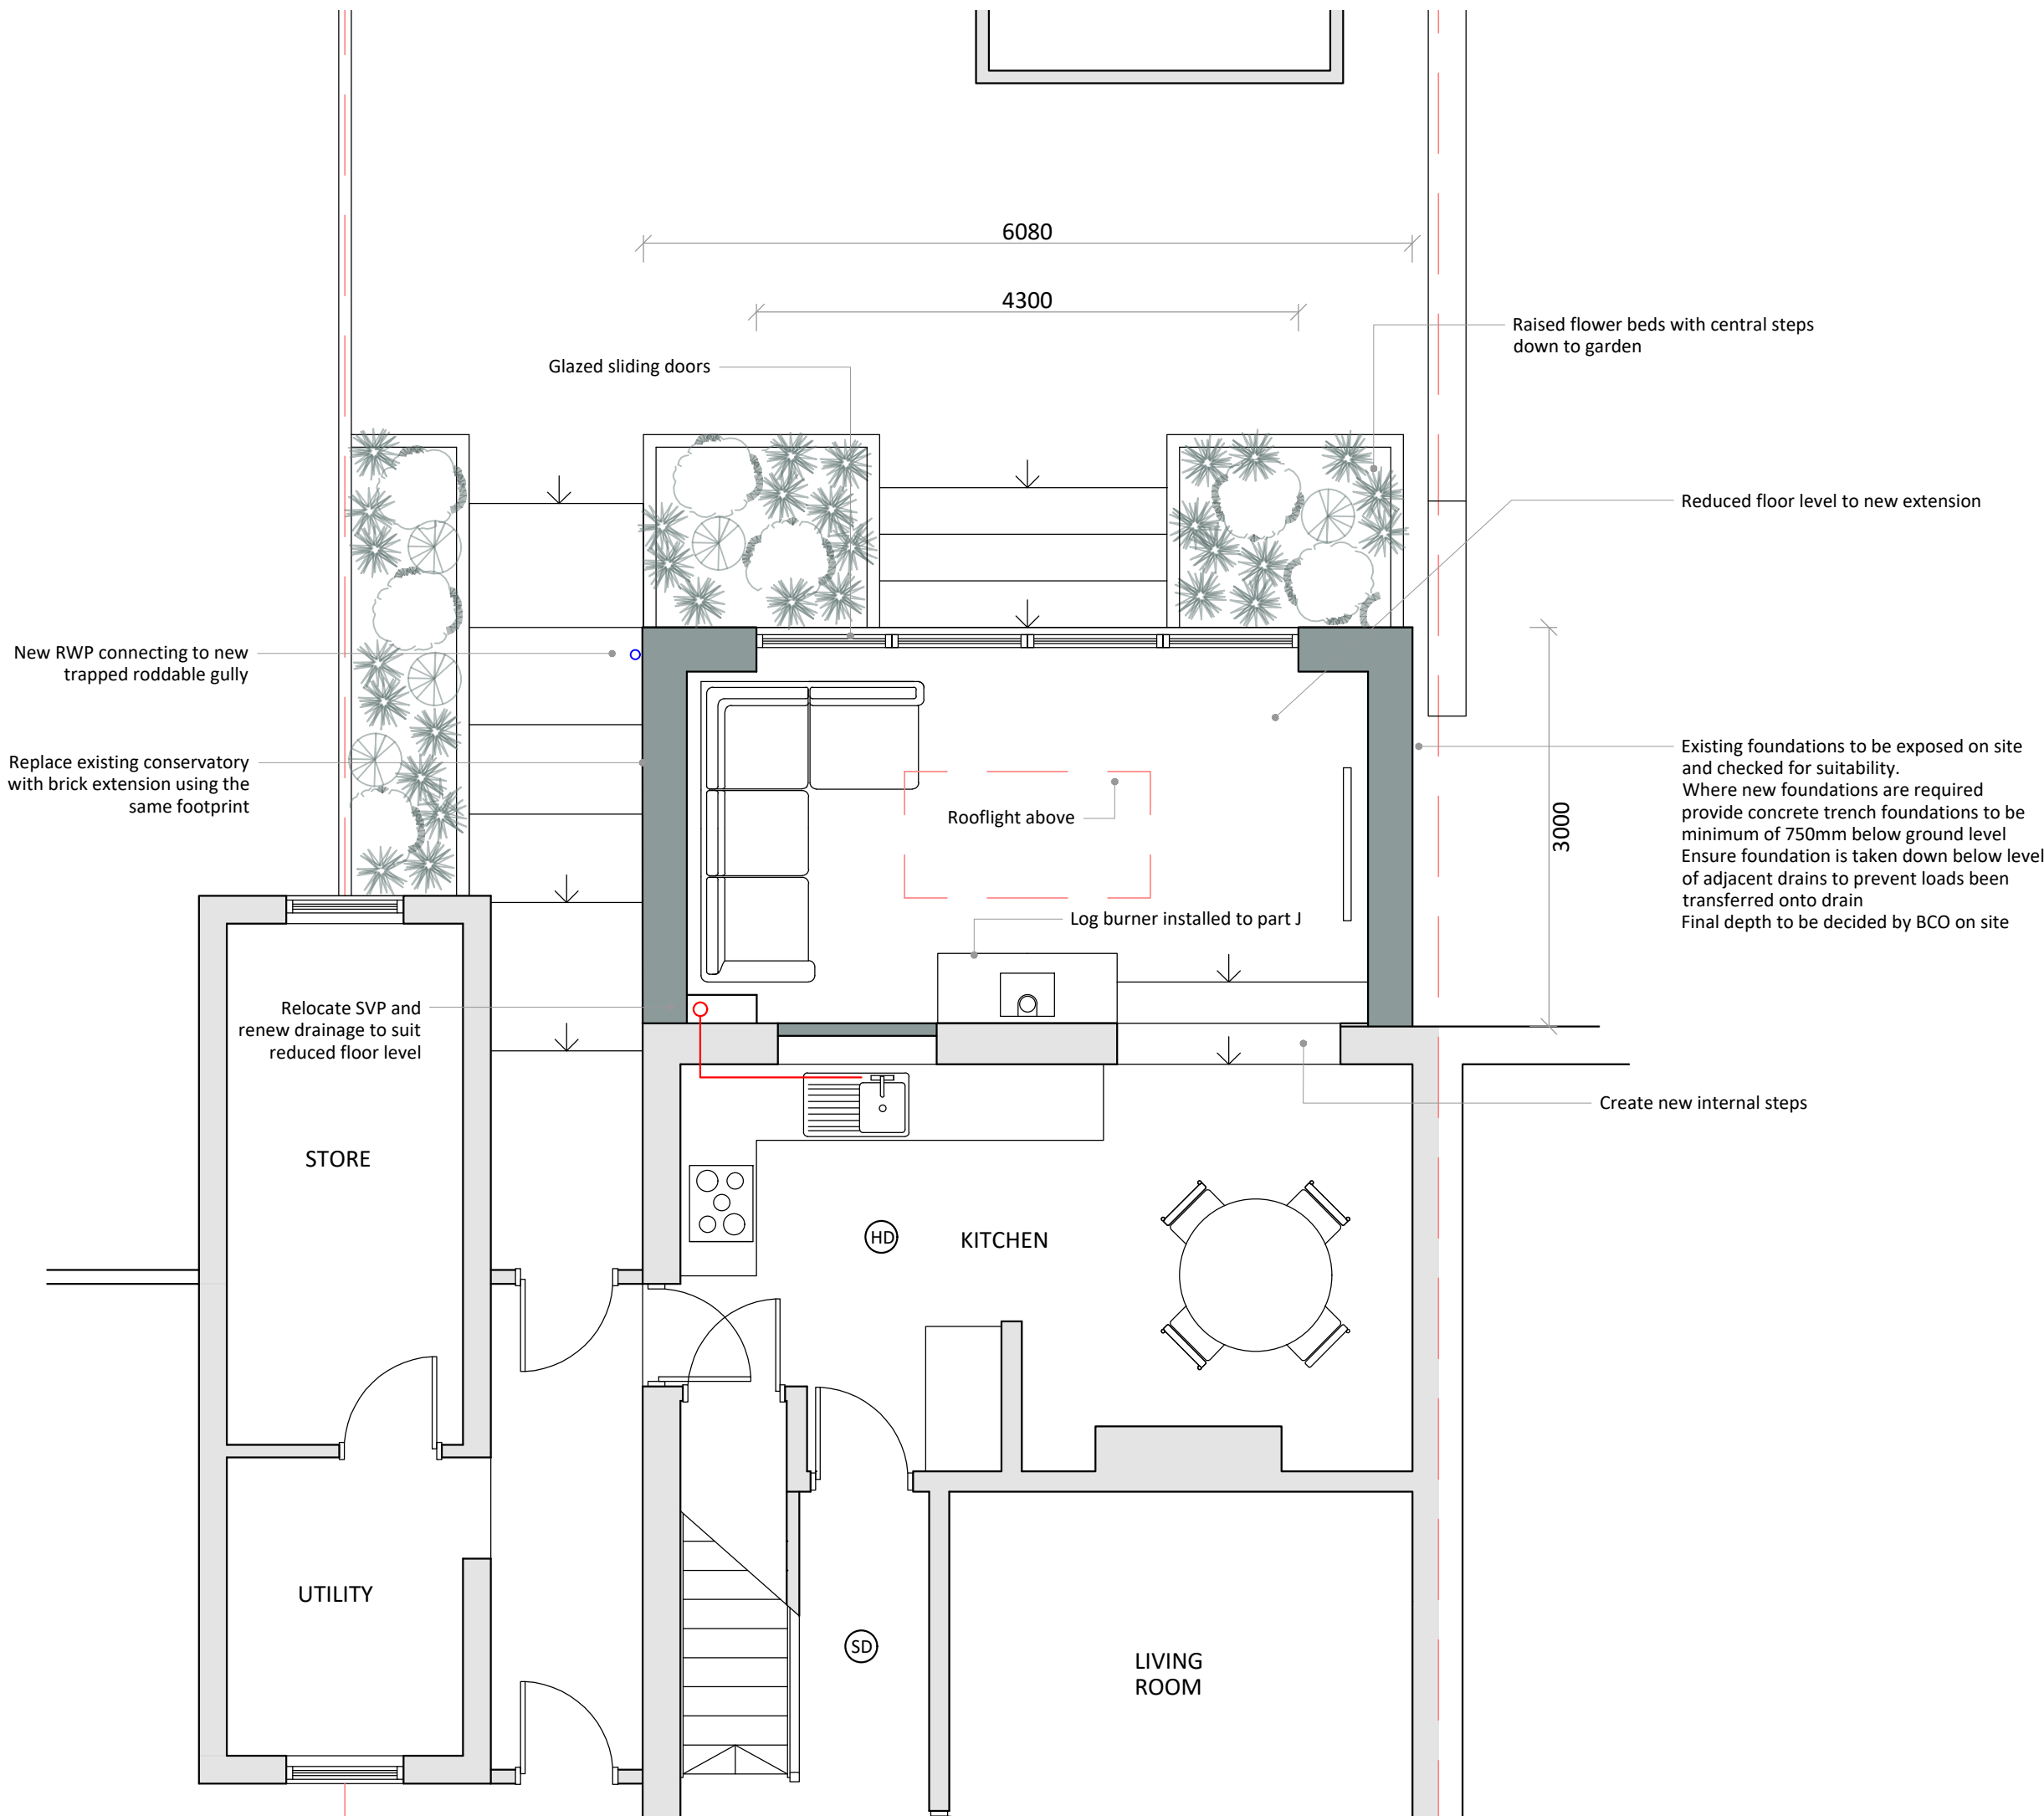

- SD Interlinked smoke detection hardwired with battery back up to circulation spaces as all floors
- HD Interlinked heat detection hardwired with battery back up to kitchen

BUILDING REGULATION DRAWINGS

27 Hockerley Lane
Whaley Bridge
High Peak
SK237 AU

Single Storey Rear Extension

Revision	Date
----------	------

Drawing Ref 27HL/BR/02	Date May 2026
---------------------------	------------------

PLANS ARE TO BE READ IN CONJUNCTION WITH STRUCTURAL ENGINEERS DETAILS. IT IS THE RESPONSIBILITY OF THE CONTRACTOR TO CHECK ALL MEASUREMENTS ON SITE PRIOR TO WORK COMMENCING. IT IS THE RESPONSIBILITY OF THE OWNER TO ENSURE ALL ASPECTS OF THE PARTY WALL ETC ACT 1996 ARE MET. PLEASE CONTACT PLAN DRAWER IF ANY ON SITE AMENDMENTS ARE TO BE MADE.

PLANS + DESIGN
Architectural Drawing

18 Eccles Road
Chapel en le Frith
High Peak
SK23 9RG

07912 845 210
info@plansanddesign.co.uk

