


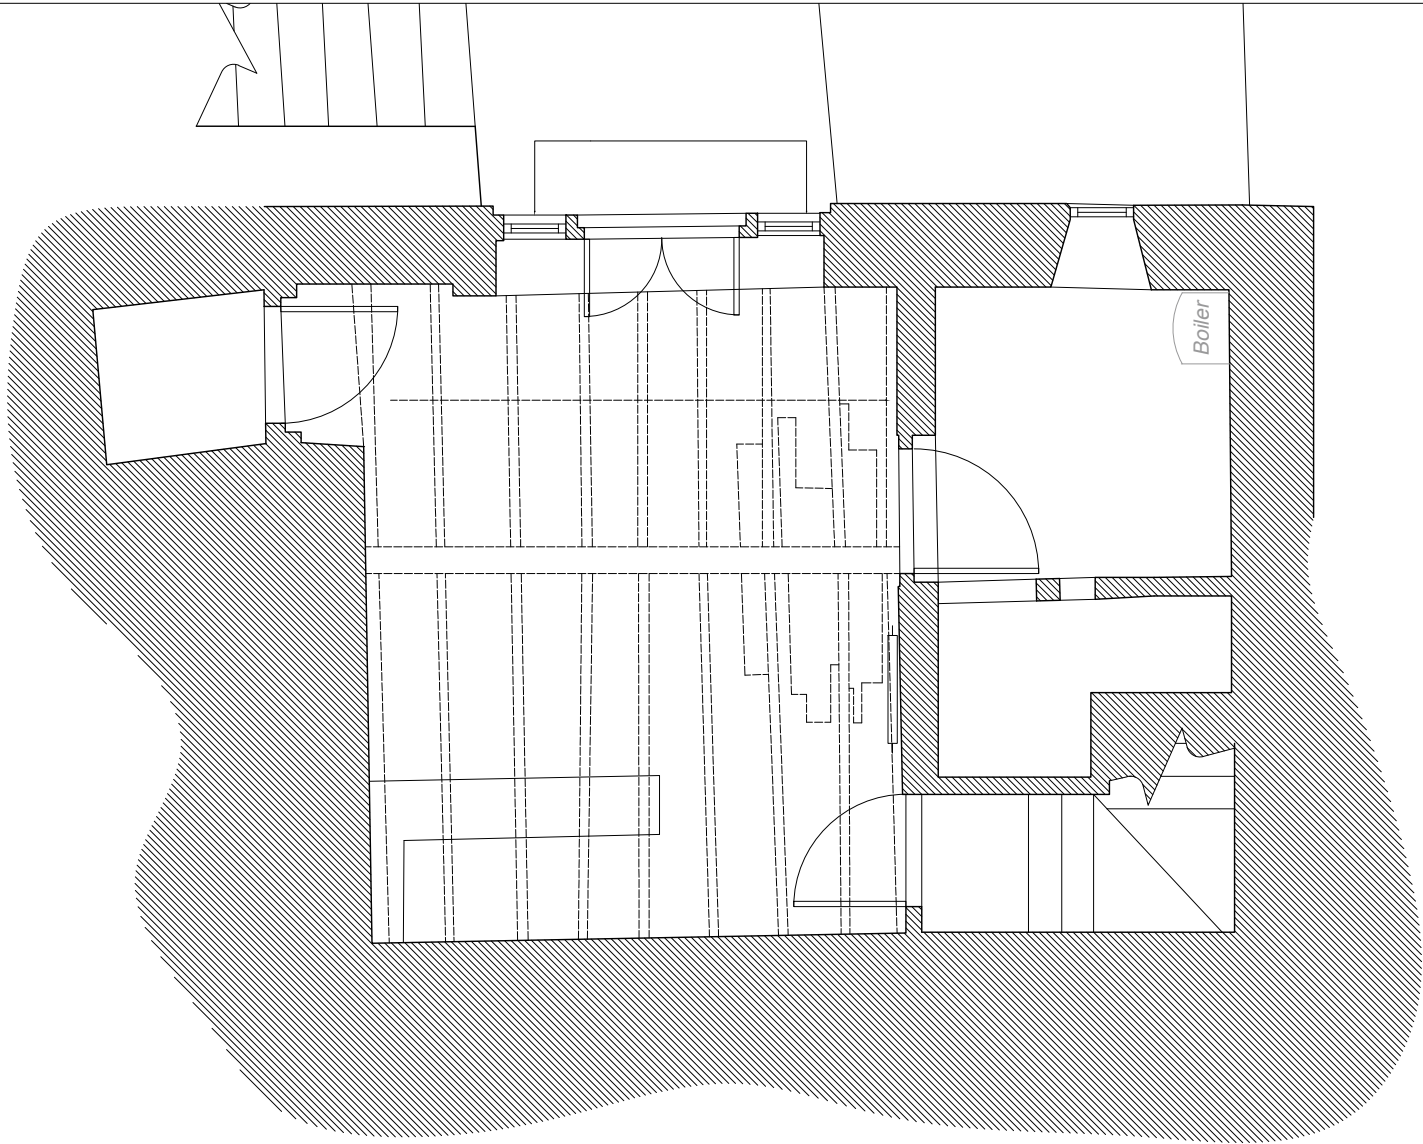

Swofo Architects

07884183625
studio@swofo.co.uk
www.swofo.co.uk

© SWOFO ARCHITECTS LTD - REGISTERED COMPANY 10241323
This drawing are the copyright of the Architect and may not be reproduced without written permission. Written dimensions should be followed and checked before construction on site by the contractor.

REVISION	DATE	NOTES
A	02.03.2026	A - Draft Issue
B	06.07.2026	B - Draft LBC Issue
C	30.09.2026	C - LBC Issue
D	12.10.2026	D LBC Issue
-	-	-
-	-	-

EXISTING



A_OSH_E_300				
LOWER GROUND FLOOR PLAN				
Old School House				
Hague Street Glossop SK13 8NR				
Nathy Connolly				
D	1:50 @ A3			



Swofo Architects

07884183625
studio@swofo.co.uk
www.swofo.co.uk


© SWOFO ARCHITECTS LTD - REGISTERED COMPANY 10241323
This drawing are the copyright of the Architect and may not be reproduced without written permission. Written dimensions should be followed and checked before construction on site by the contractor.

REVISION	DATE	NOTES
A	02.03.2026	A - Draft Issue
B	06.07.2026	B - Draft LBC Issue
C	30.09.2026	C - LBC Issue
D	12.10.2026	D LBC Issue
-	-	-
-	-	-

EXISTING



A_OSH_E_301				
UPPER GROUND FLOOR PLAN				
Old School House				
Hague Street Glossop SK13 8NR				
Nathy Connolly				
D	1:50 @ A3			

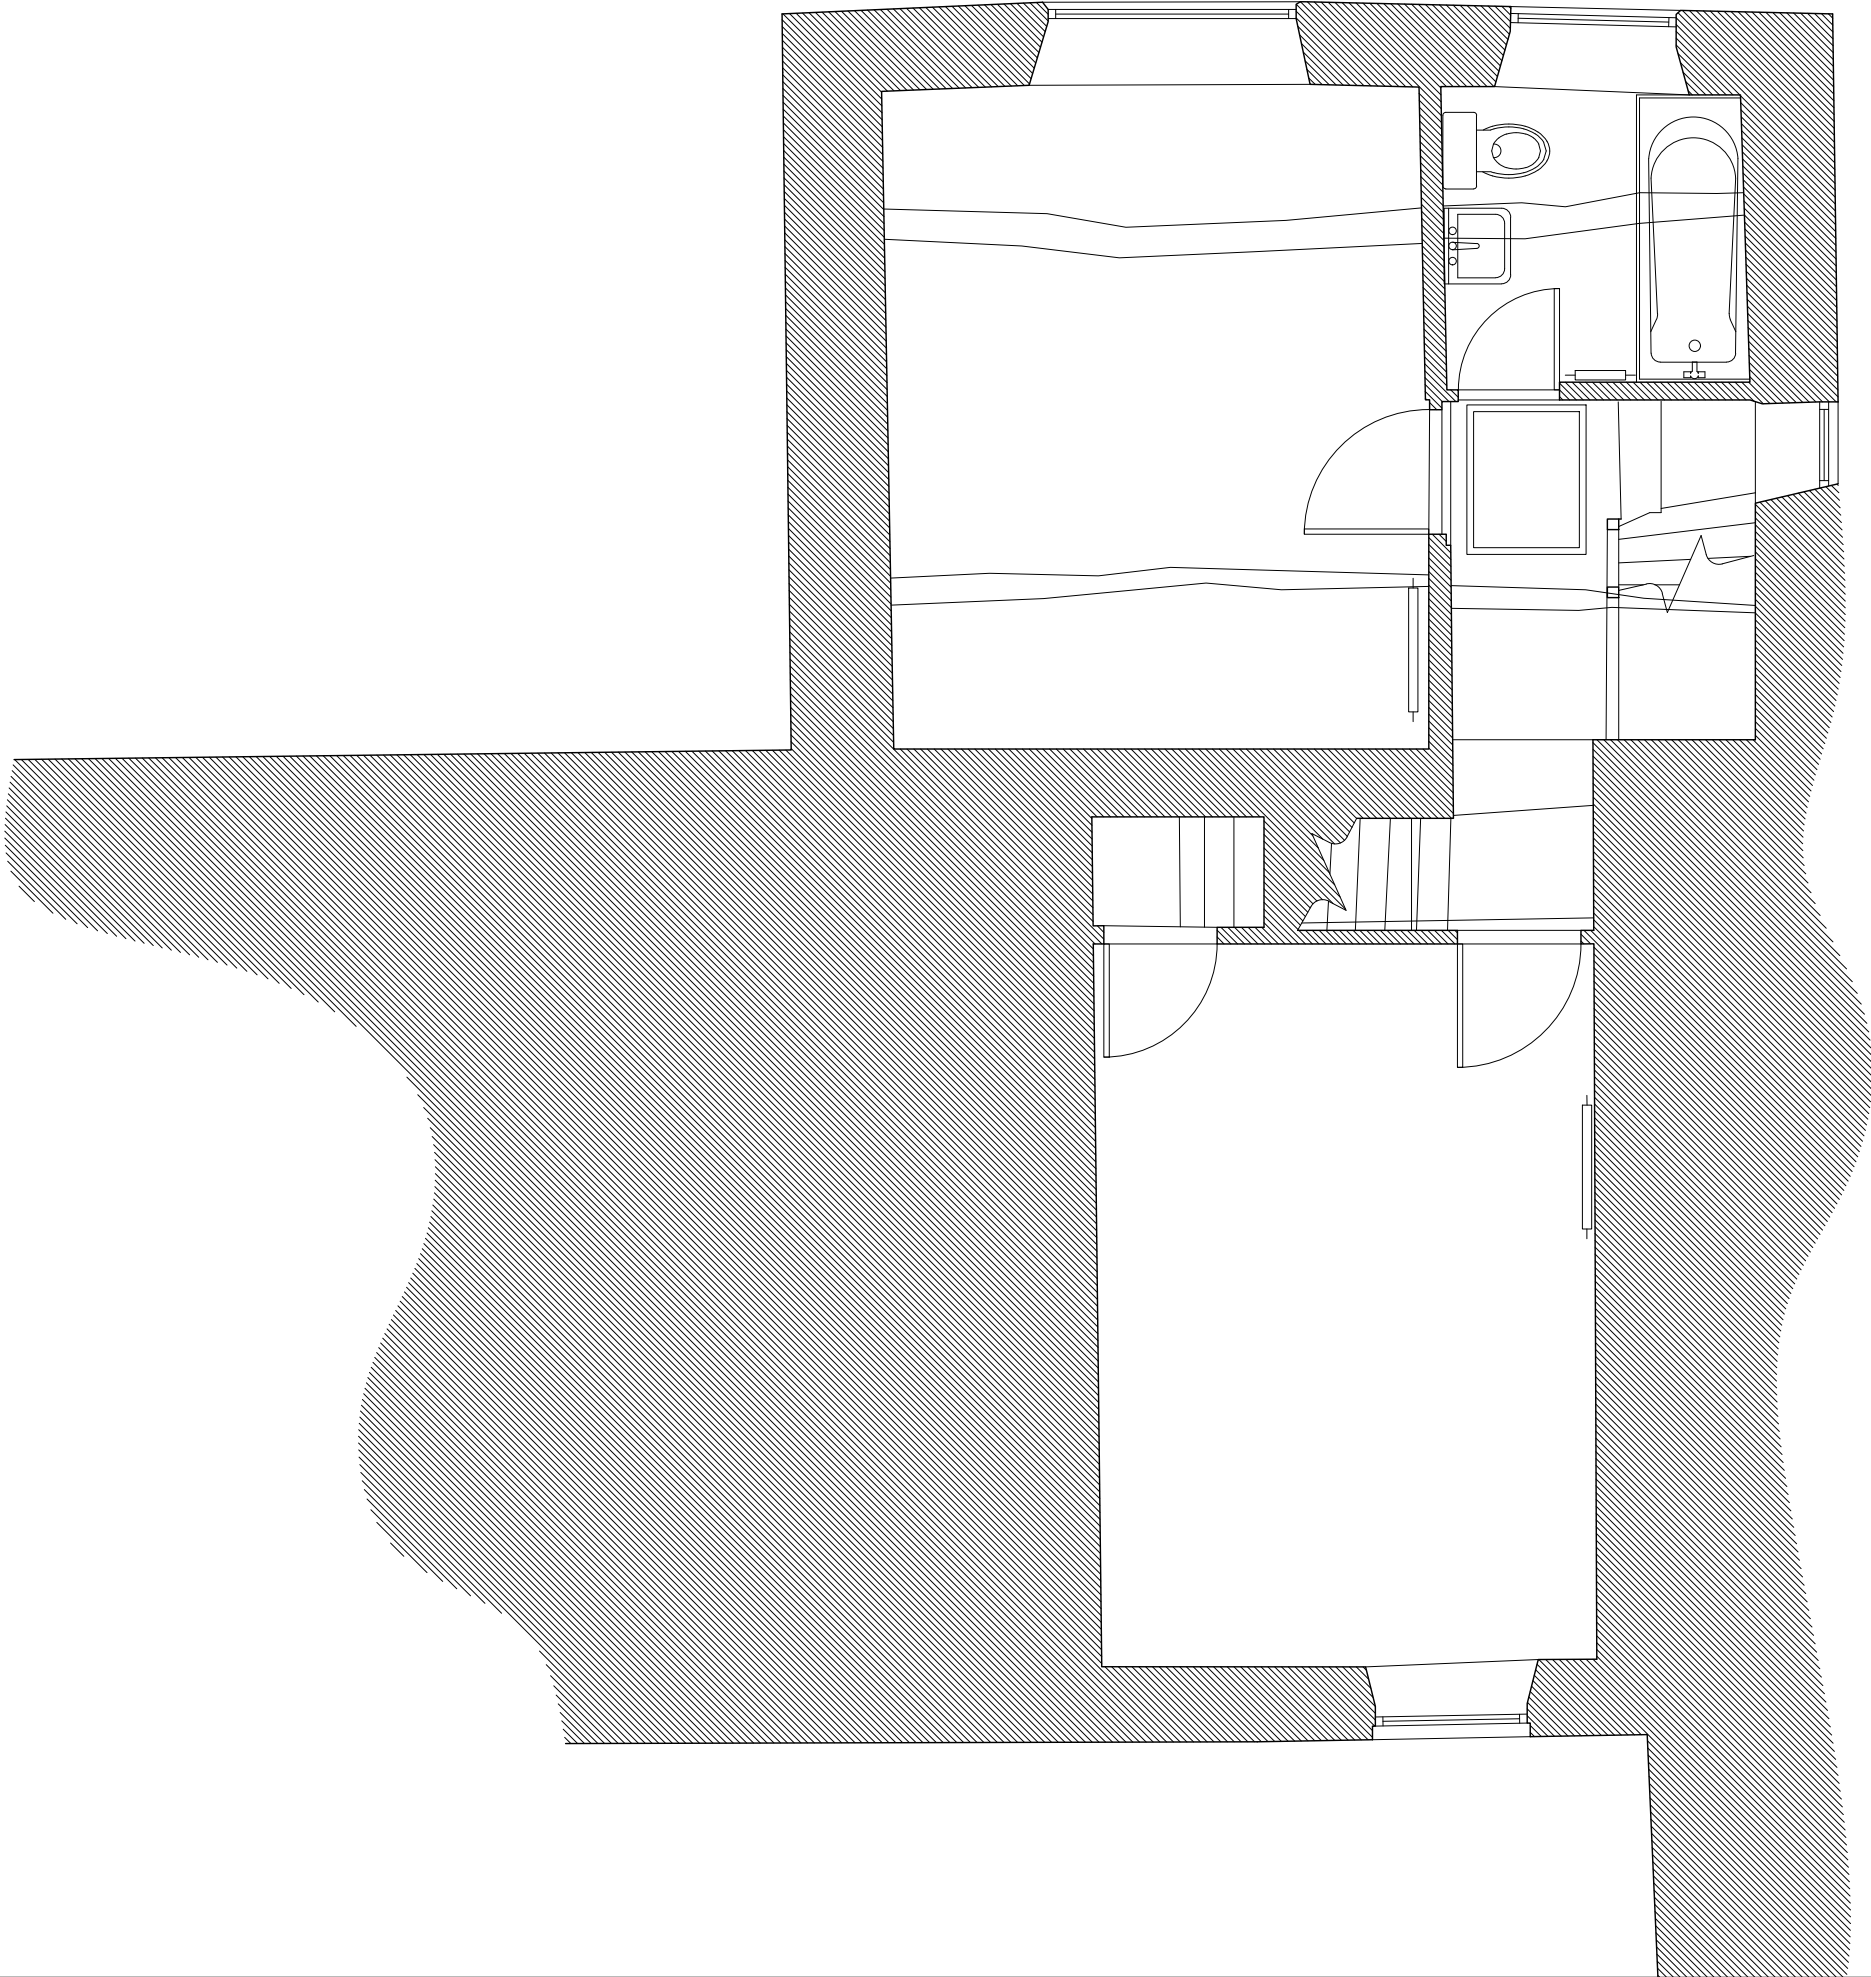

Swofo Architects

07884183625
studio@swofo.co.uk
www.swofo.co.uk

© SWOFO ARCHITECTS LTD - REGISTERED COMPANY 10241323
This drawing are the copyright of the Architect and may not be reproduced without written permission. Written dimensions should be followed and checked before construction on site by the contractor.

REVISION	DATE	NOTES
A	02.03.2026	A - Draft Issue
B	06.07.2026	B - Draft LBC Issue
C	30.09.2026	C - LBC Issue
D	12.10.2026	D LBC Issue
-	-	-
-	-	-

EXISTING




A_OSH_E_302				
FIRST FLOOR PLAN				
Old School House				
Hague Street Glossop SK13 8NR				
Nathy Connolly				
D	1:50 @ A3			

Swofo Architects

07884183625
studio@swofo.co.uk
www.swofo.co.uk

© SWOFO ARCHITECTS LTD - REGISTERED COMPANY 10241323
This drawing are the copyright of the Architect and may not be reproduced without written permission. Written dimensions should be followed and checked before construction on site by the contractor.


REVISION	DATE	NOTES
A	02.03.2026	A - Draft Issue
B	06.07.2026	B - Draft LBC Issue
C	30.09.2026	C - LBC Issue
D	12.10.2026	D LBC Issue
-	-	-
-	-	-

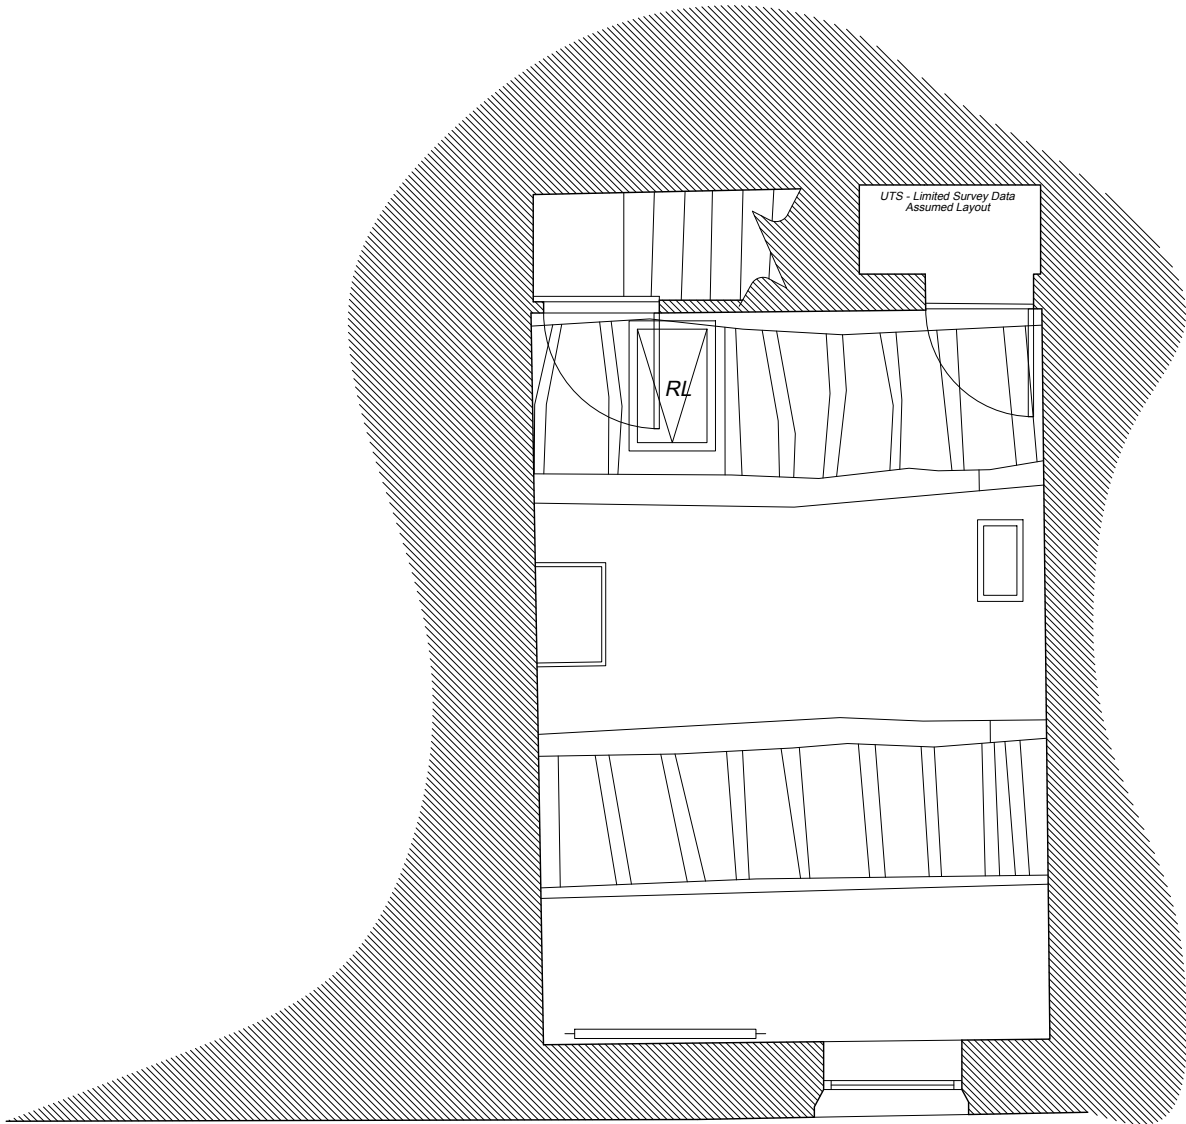

EXISTING



A_OSH_E_303				
SECOND FLOOR PLAN				
Old School House				
Hague Street Glossop SK13 8NR				
Nathy Connolly				
D	1:50 @ A3			

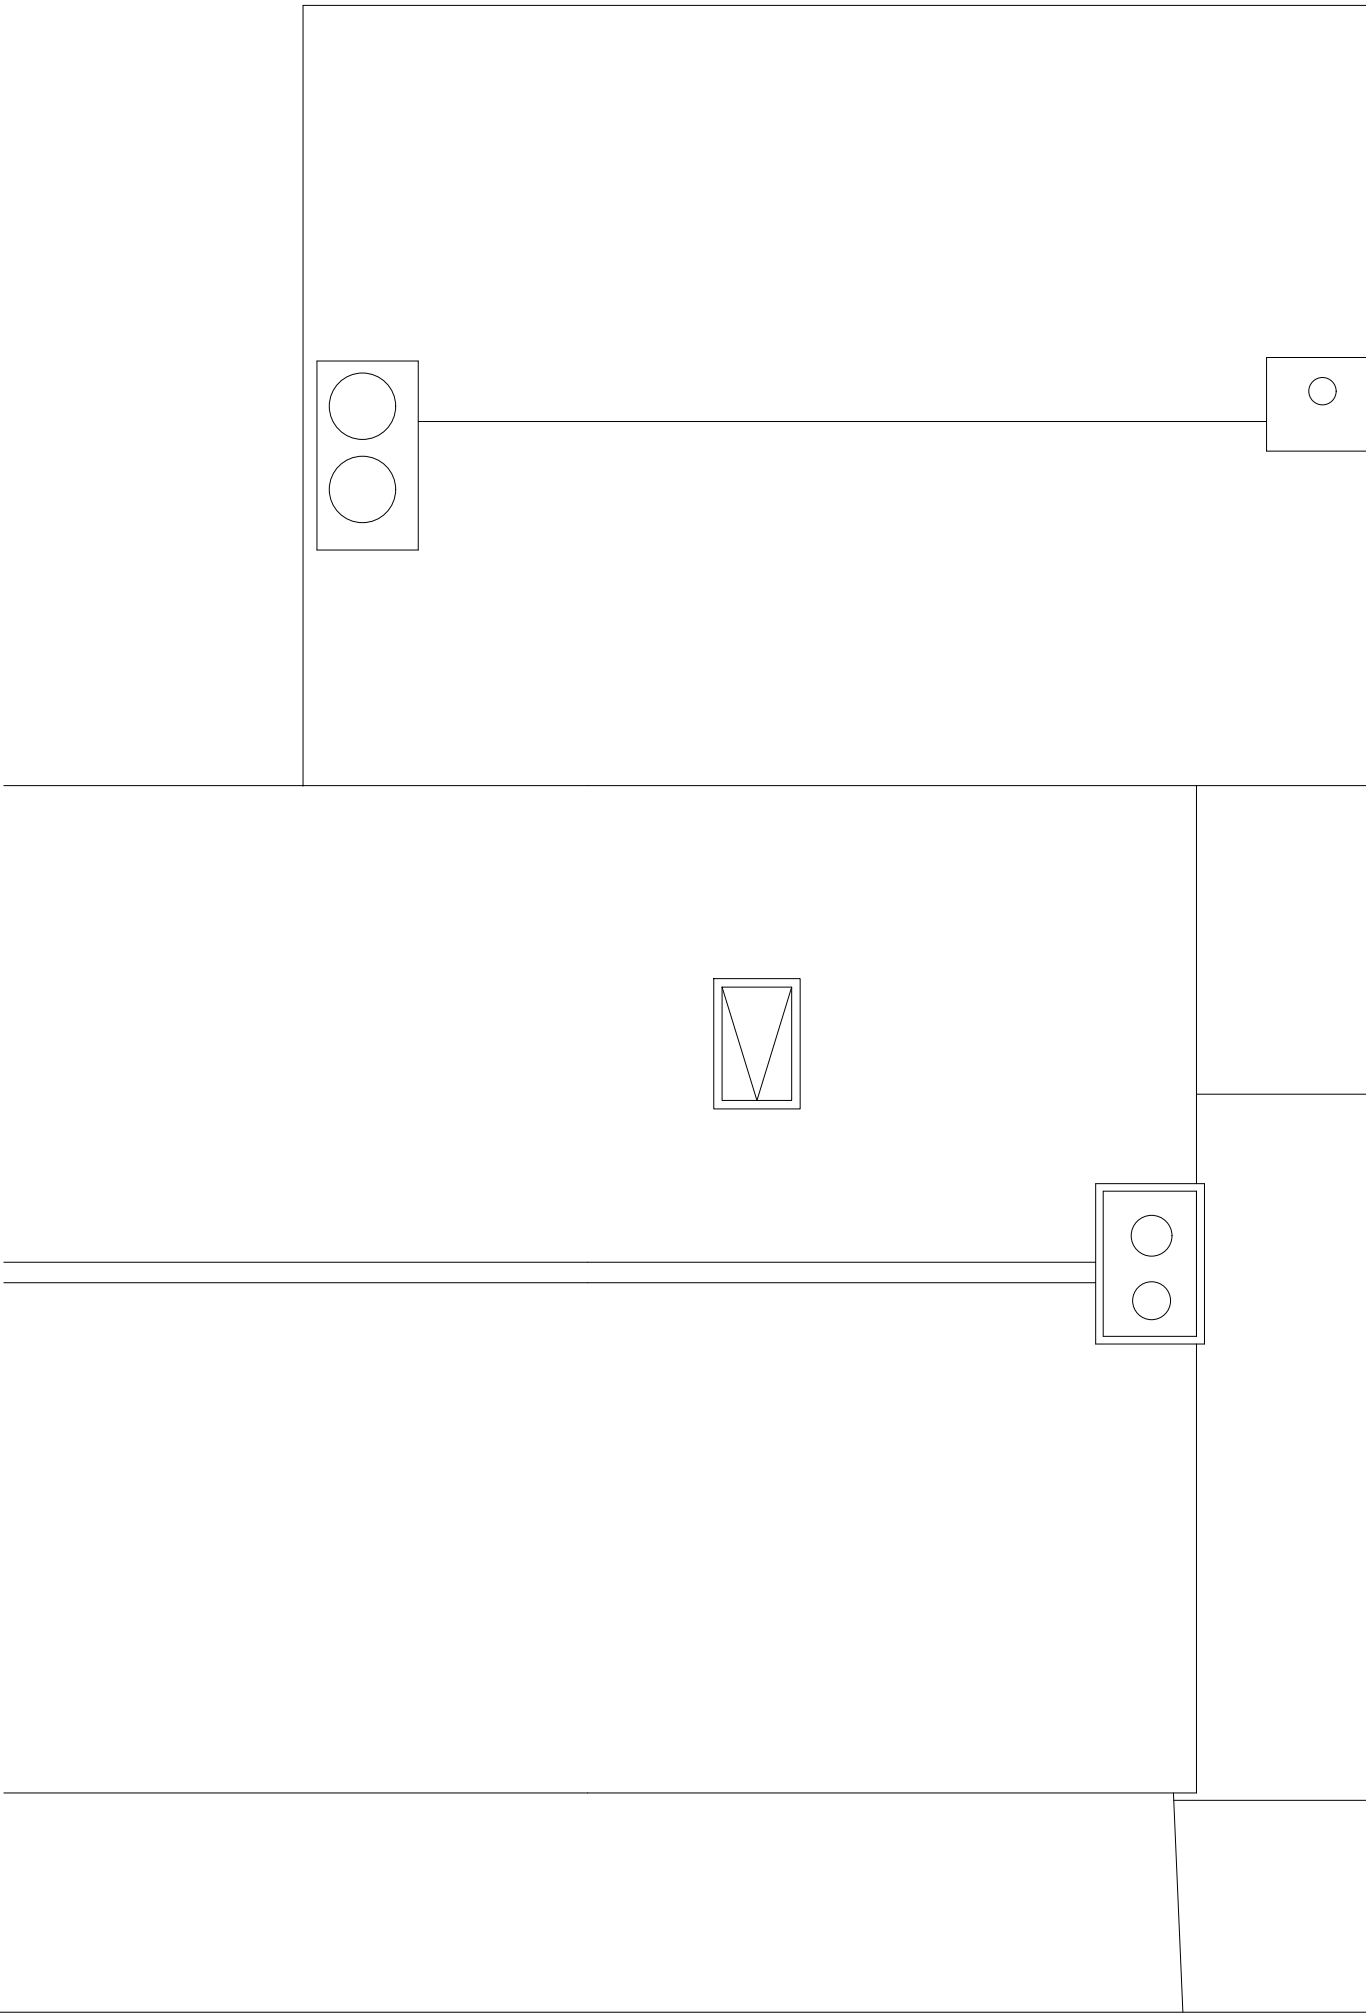

Swofo Architects

07884183625
studio@swofo.co.uk
www.swofo.co.uk

© SWOFO ARCHITECTS LTD - REGISTERED COMPANY 10241323
This drawing are the copyright of the Architect and may not be reproduced without written permission. Written dimensions should be followed and checked before construction on site by the contractor.

REVISION	DATE	NOTES
A	02.03.2026	A - Draft Issue
B	06.07.2026	B - Draft LBC Issue
C	30.09.2026	C - LBC Issue
D	12.10.2026	D LBC Issue
-	-	-
-	-	-

EXISTING




A_OSH_E_304				
ROOF PLAN				
Old School House				
Hague Street Glossop SK13 8NR				
Nathy Connolly				
D	1:50 @ A3			

Swofo Architects

07884183625
studio@swofo.co.uk
www.swofo.co.uk

© SWOFO ARCHITECTS LTD - REGISTERED COMPANY 10241323
This drawing are the copyright of the Architect and may not be reproduced without written permission. Written dimensions should be followed and checked before construction on site by the contractor.

REVISION	DATE	NOTES
A	02.03.2026	A - Draft Issue
B	06.07.2026	B - Draft LBC Issue
C	30.09.2026	C - LBC Issue
D	12.10.2026	D LBC Issue
-	-	-
-	-	-

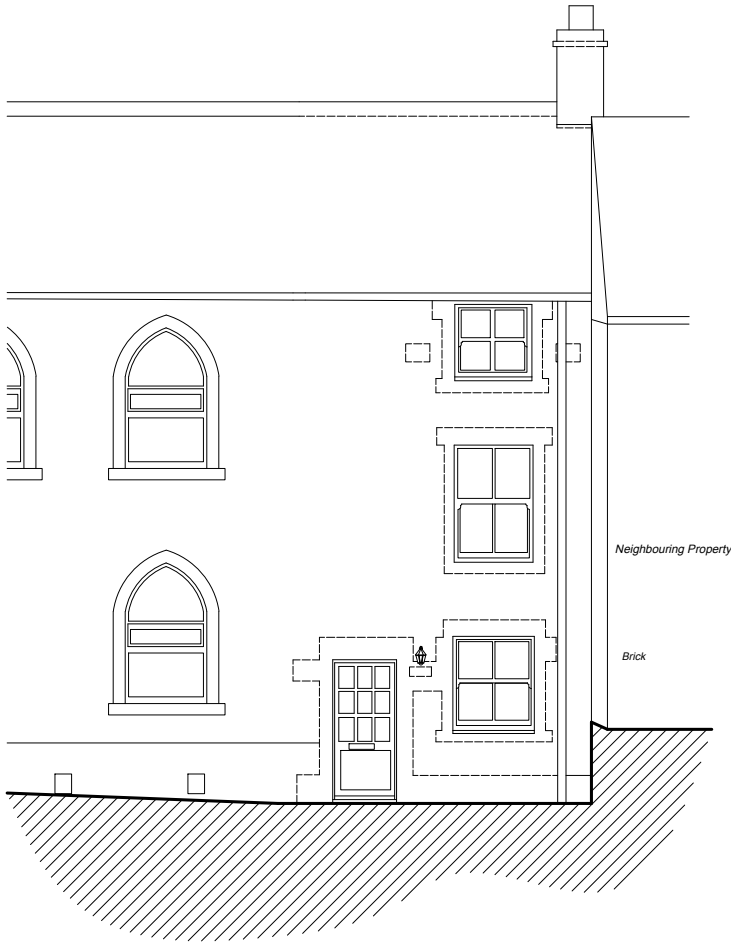

EXISTING



A_OSH_E_400				
FRONT ELEVATION				
Old School House				
Hague Street Glossop SK13 8NR				
Nathy Connolly				
D	1:100 @ A3			

Swofo Architects

07884183625
studio@swofo.co.uk
www.swofo.co.uk

© SWOFO ARCHITECTS LTD - REGISTERED COMPANY 10241323
This drawing are the copyright of the Architect and may not be reproduced without written permission. Written dimensions should be followed and checked before construction on site by the contractor.

REVISION	DATE	NOTES
A	02.03.2026	A - Draft Issue
B	06.07.2026	B - Draft LBC Issue
C	30.09.2026	C - LBC Issue
D	12.10.2026	D LBC Issue
-	-	-
-	-	-



EXISTING




A_OSH_E_401				
REAR ELEVATION				
Old School House				
Hague Street Glossop SK13 8NR				
Nathy Connolly				
D	1:100 @ A3			

Swofo Architects

07884183625
studio@swofo.co.uk
www.swofo.co.uk

© SWOFO ARCHITECTS LTD - REGISTERED COMPANY 10241323
This drawing are the copyright of the Architect and may not be reproduced without written permission. Written dimensions should be followed and checked before construction on site by the contractor.

REVISION	DATE	NOTES
A	02.03.2026	A - Draft Issue
B	06.07.2026	B - Draft LBC Issue
C	30.09.2026	C - LBC Issue
D	12.10.2026	D LBC Issue
-	-	-
-	-	-

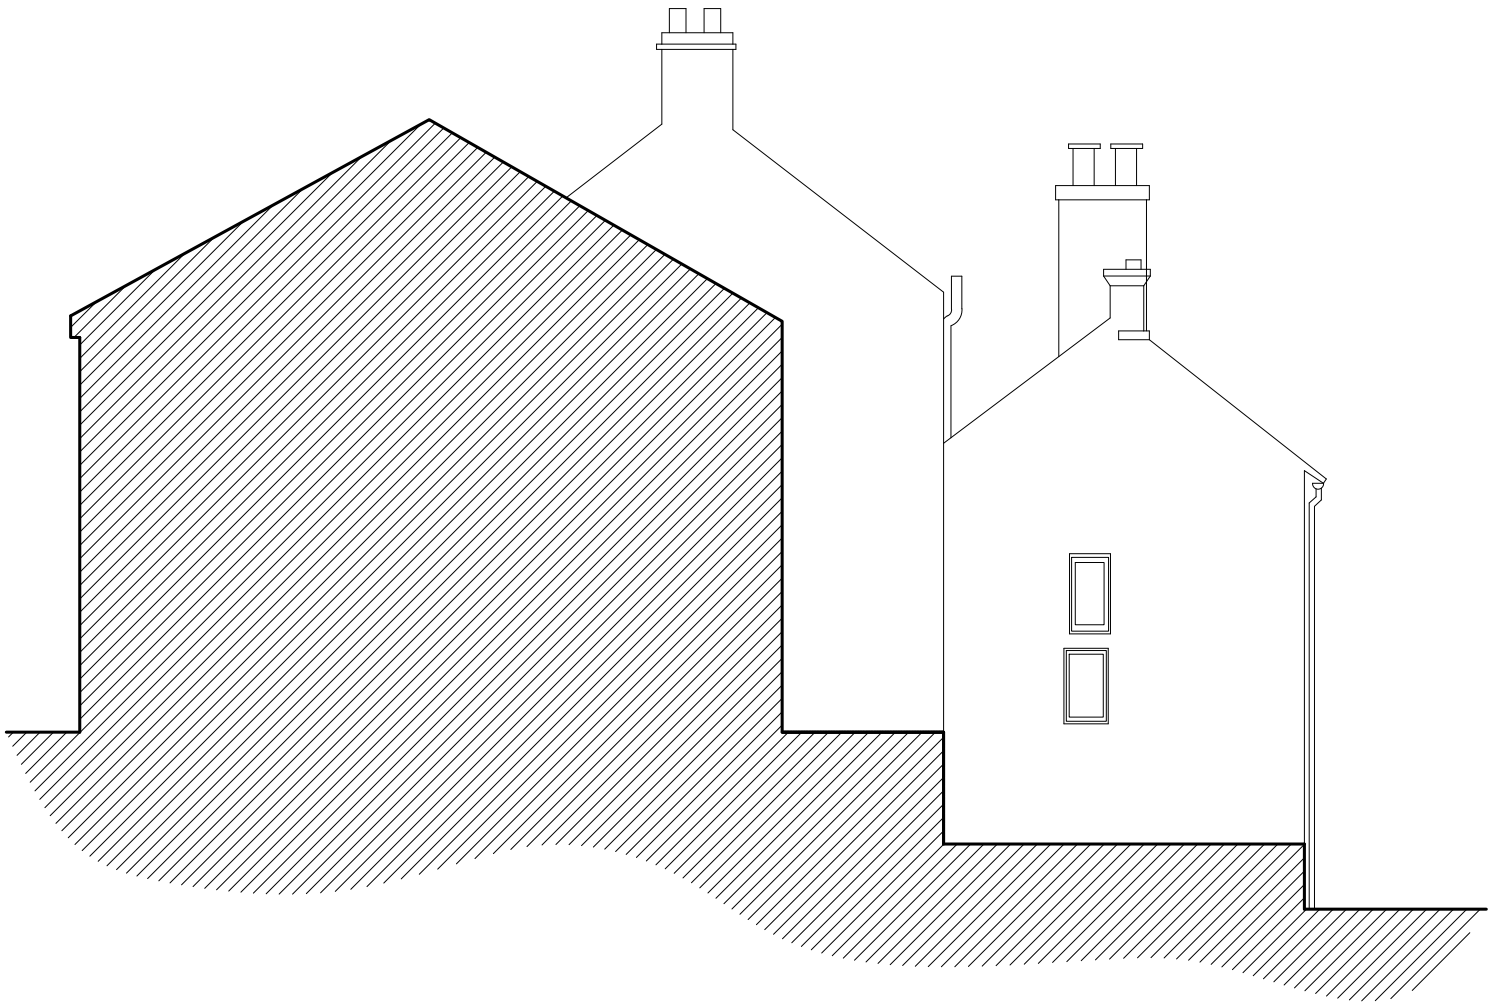

EXISTING




A_OSH_E_402				
SIDE ELEVATION				
Old School House				
Hague Street Glossop SK13 8NR				
Nathy Connolly				
D	1:100 @ A3			

Swofo Architects

07884183625
studio@swofo.co.uk
www.swofo.co.uk


© SWOFO ARCHITECTS LTD - REGISTERED COMPANY 10241323.
This drawing are the copyright of the Architect and may not be reproduced without written permission. Written dimensions should be followed and checked before construction on site by the contractor.

REVISION	DATE	NOTES
A	02.03.2026	A - Draft Issue
B	06.07.2026	B - Draft LBC Issue
C	30.09.2026	C - LBC Issue
D	12.10.2026	D LBC Issue
-	-	-
-	-	-

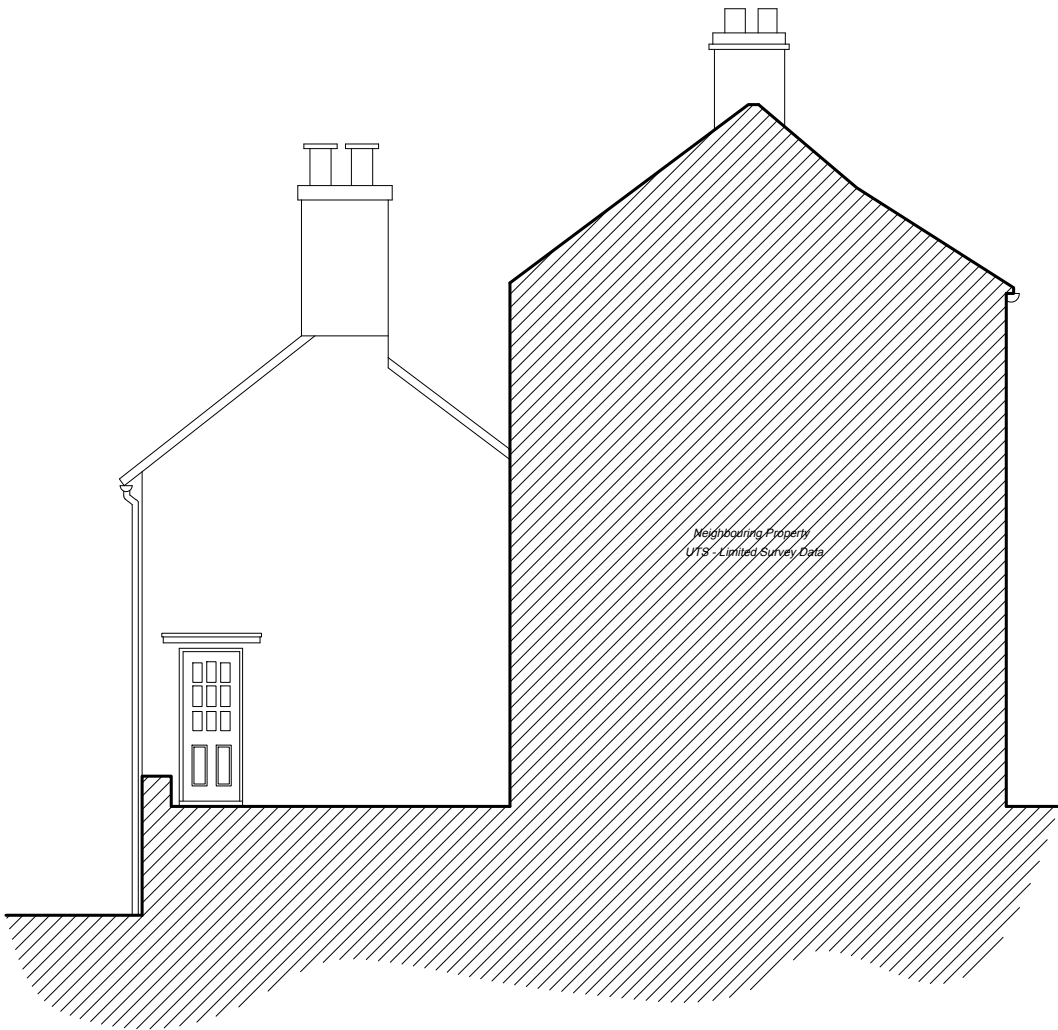

Datum = 200.00m

EXISTING

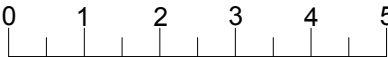

A_OSH_E_403				
SIDE ELEVATION				
Old School House				
Hague Street Glossop SK13 8NR				
Nathy Connolly				
D	1:100 @ A3			