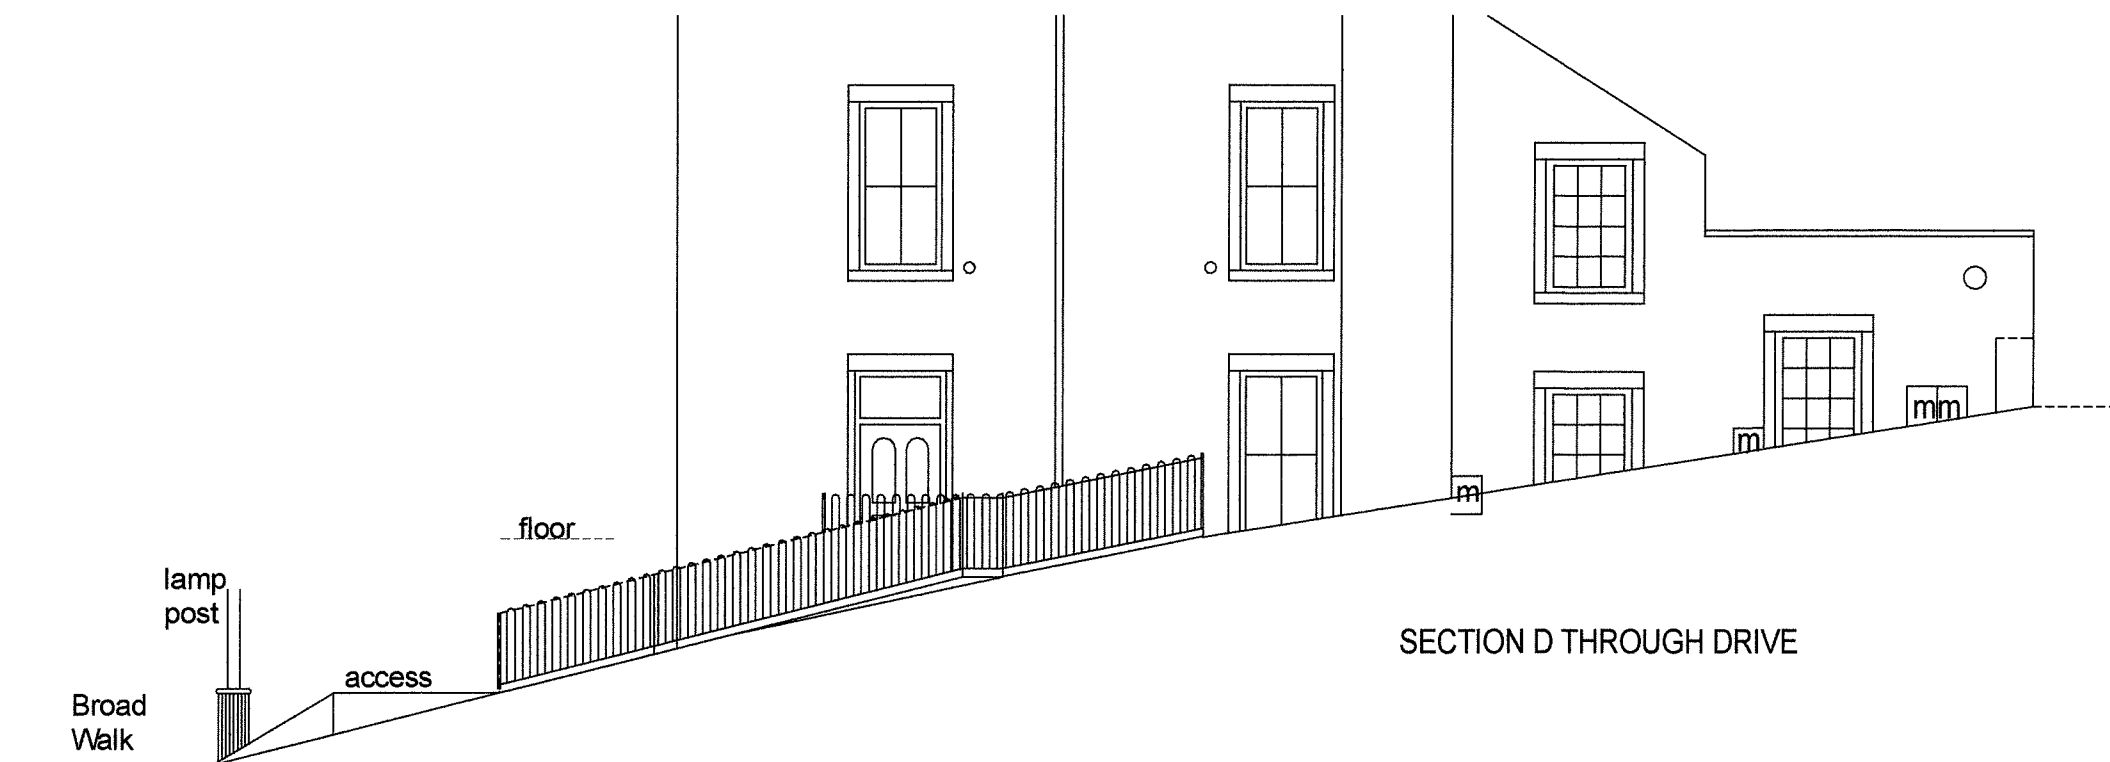


NOTE

Measurements to be checked on site.
IF IN DOUBT - ASK!

For position of Sections see Sheet 1

			PROPOSED WORK AT 3A, BROAD WALK, BUXTON FOR MR & MRS M SPENCER, PRESENT SECTIONS AND ELEVATIONS.	Trevor Gilman Design 2, Roseneath, 4 Hardwick Mount, Buxton, Derbyshire SK17 6PP 07773 381824 gilmantrevor@gmail.com	Scale 1/100 at A3 sheet	1.6.26
Rev	Details	Date			Drg No SPENCER 03	Rev