




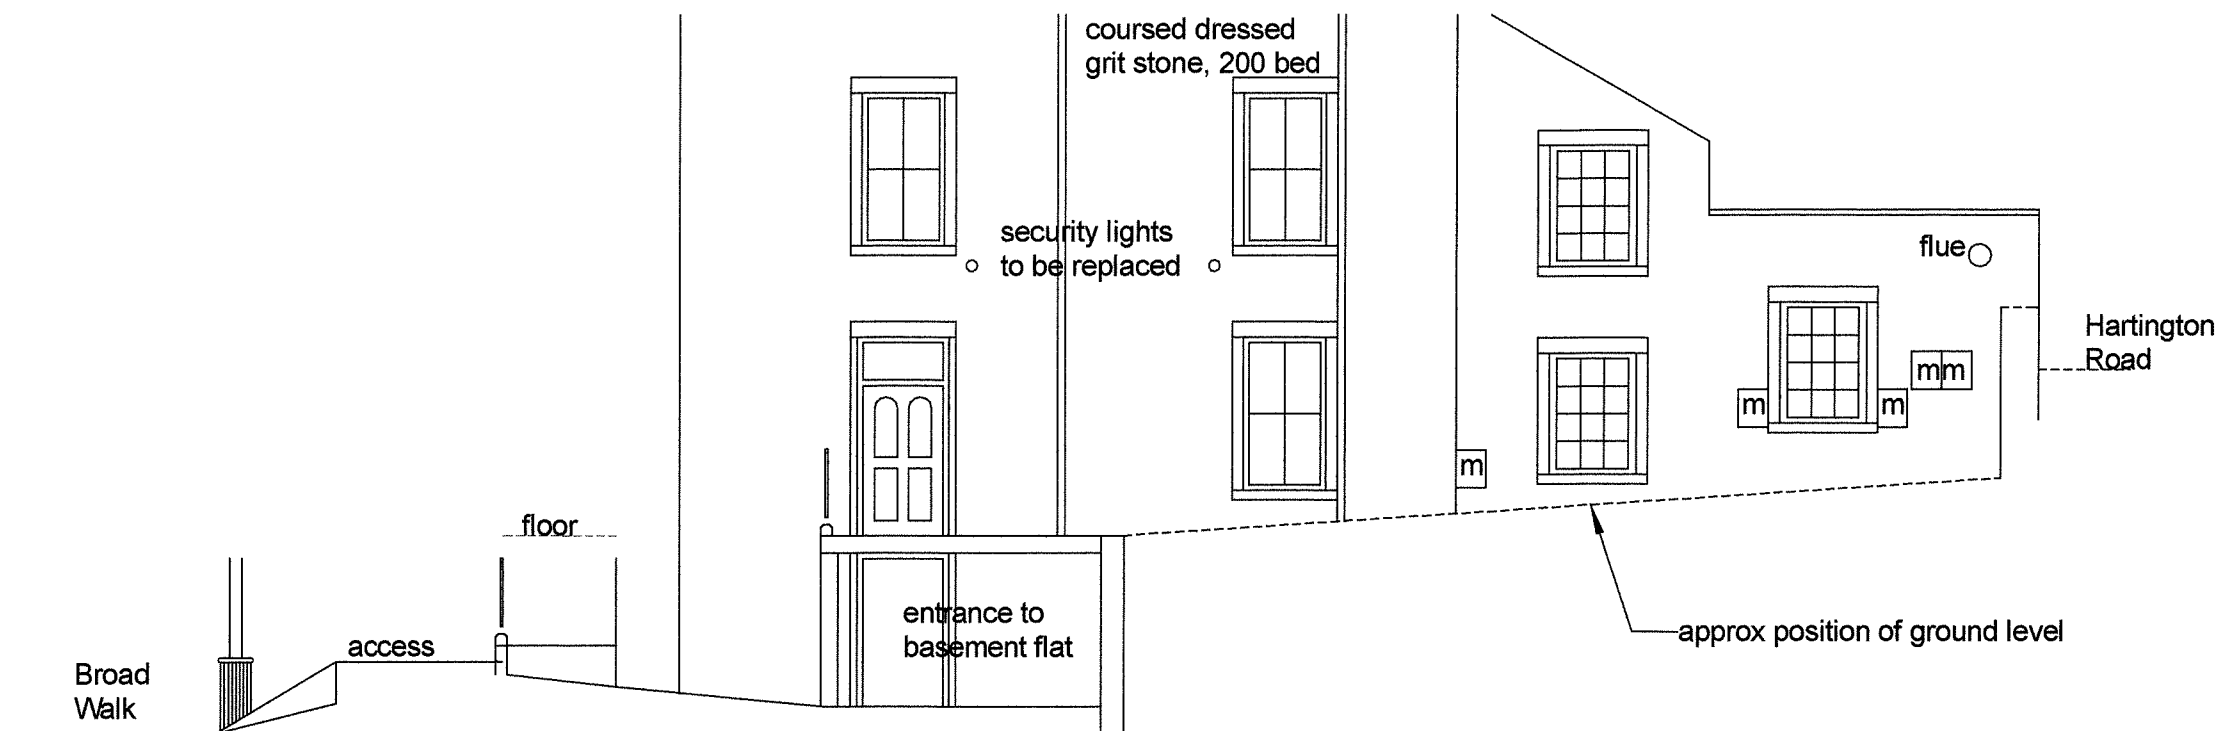

SECTION A - ADJACENT TO HOUSE

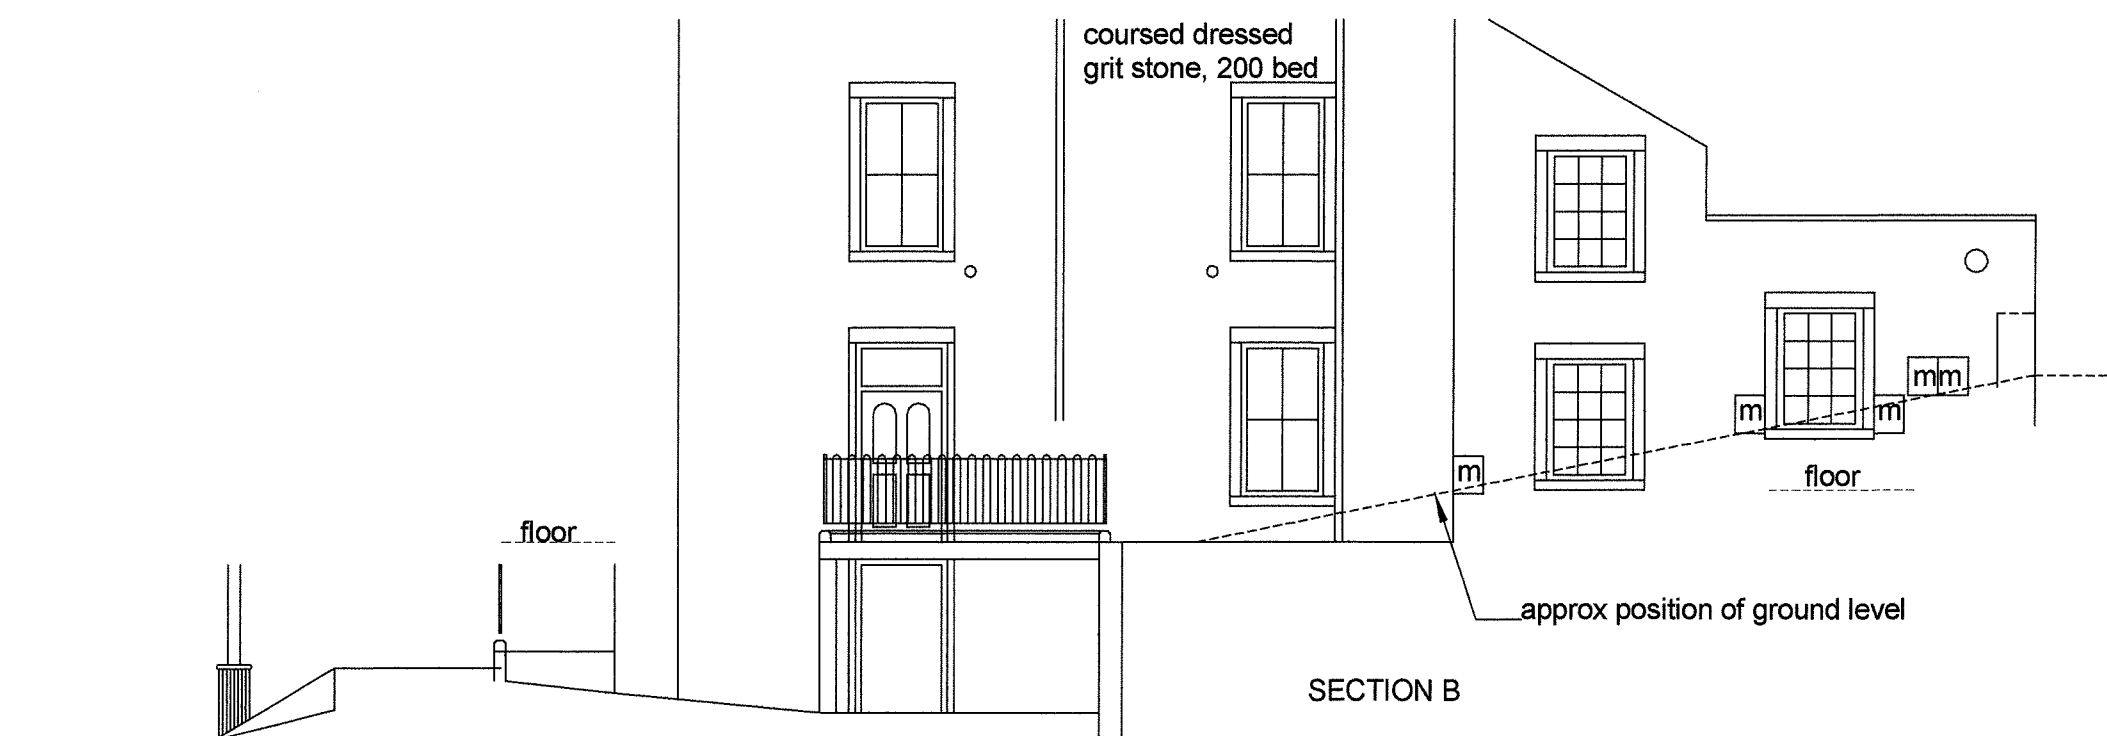

SECTION B

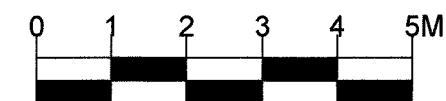

NOTE

Measurements to be checked on site.
IF IN DOUBT - ASK!

For position of Sections see Sheet 1

PROPOSED WORK AT
3A, BROAD WALK, BUXTON
FOR MR & MRS M SPENCER,
PROPOSED SECTIONS AND ELEVATIONS.

Trevor Gilman Design
2, Roseneath, 4 Hardwick Mount, Buxton,
Derbyshire SK17 6PP
07773 381824 gilmantrevor@gmail.com



Scale 1/100 at A3 sheet

Drg No SPENCER 02

22.6.26

Rev

Rev

Details

Date