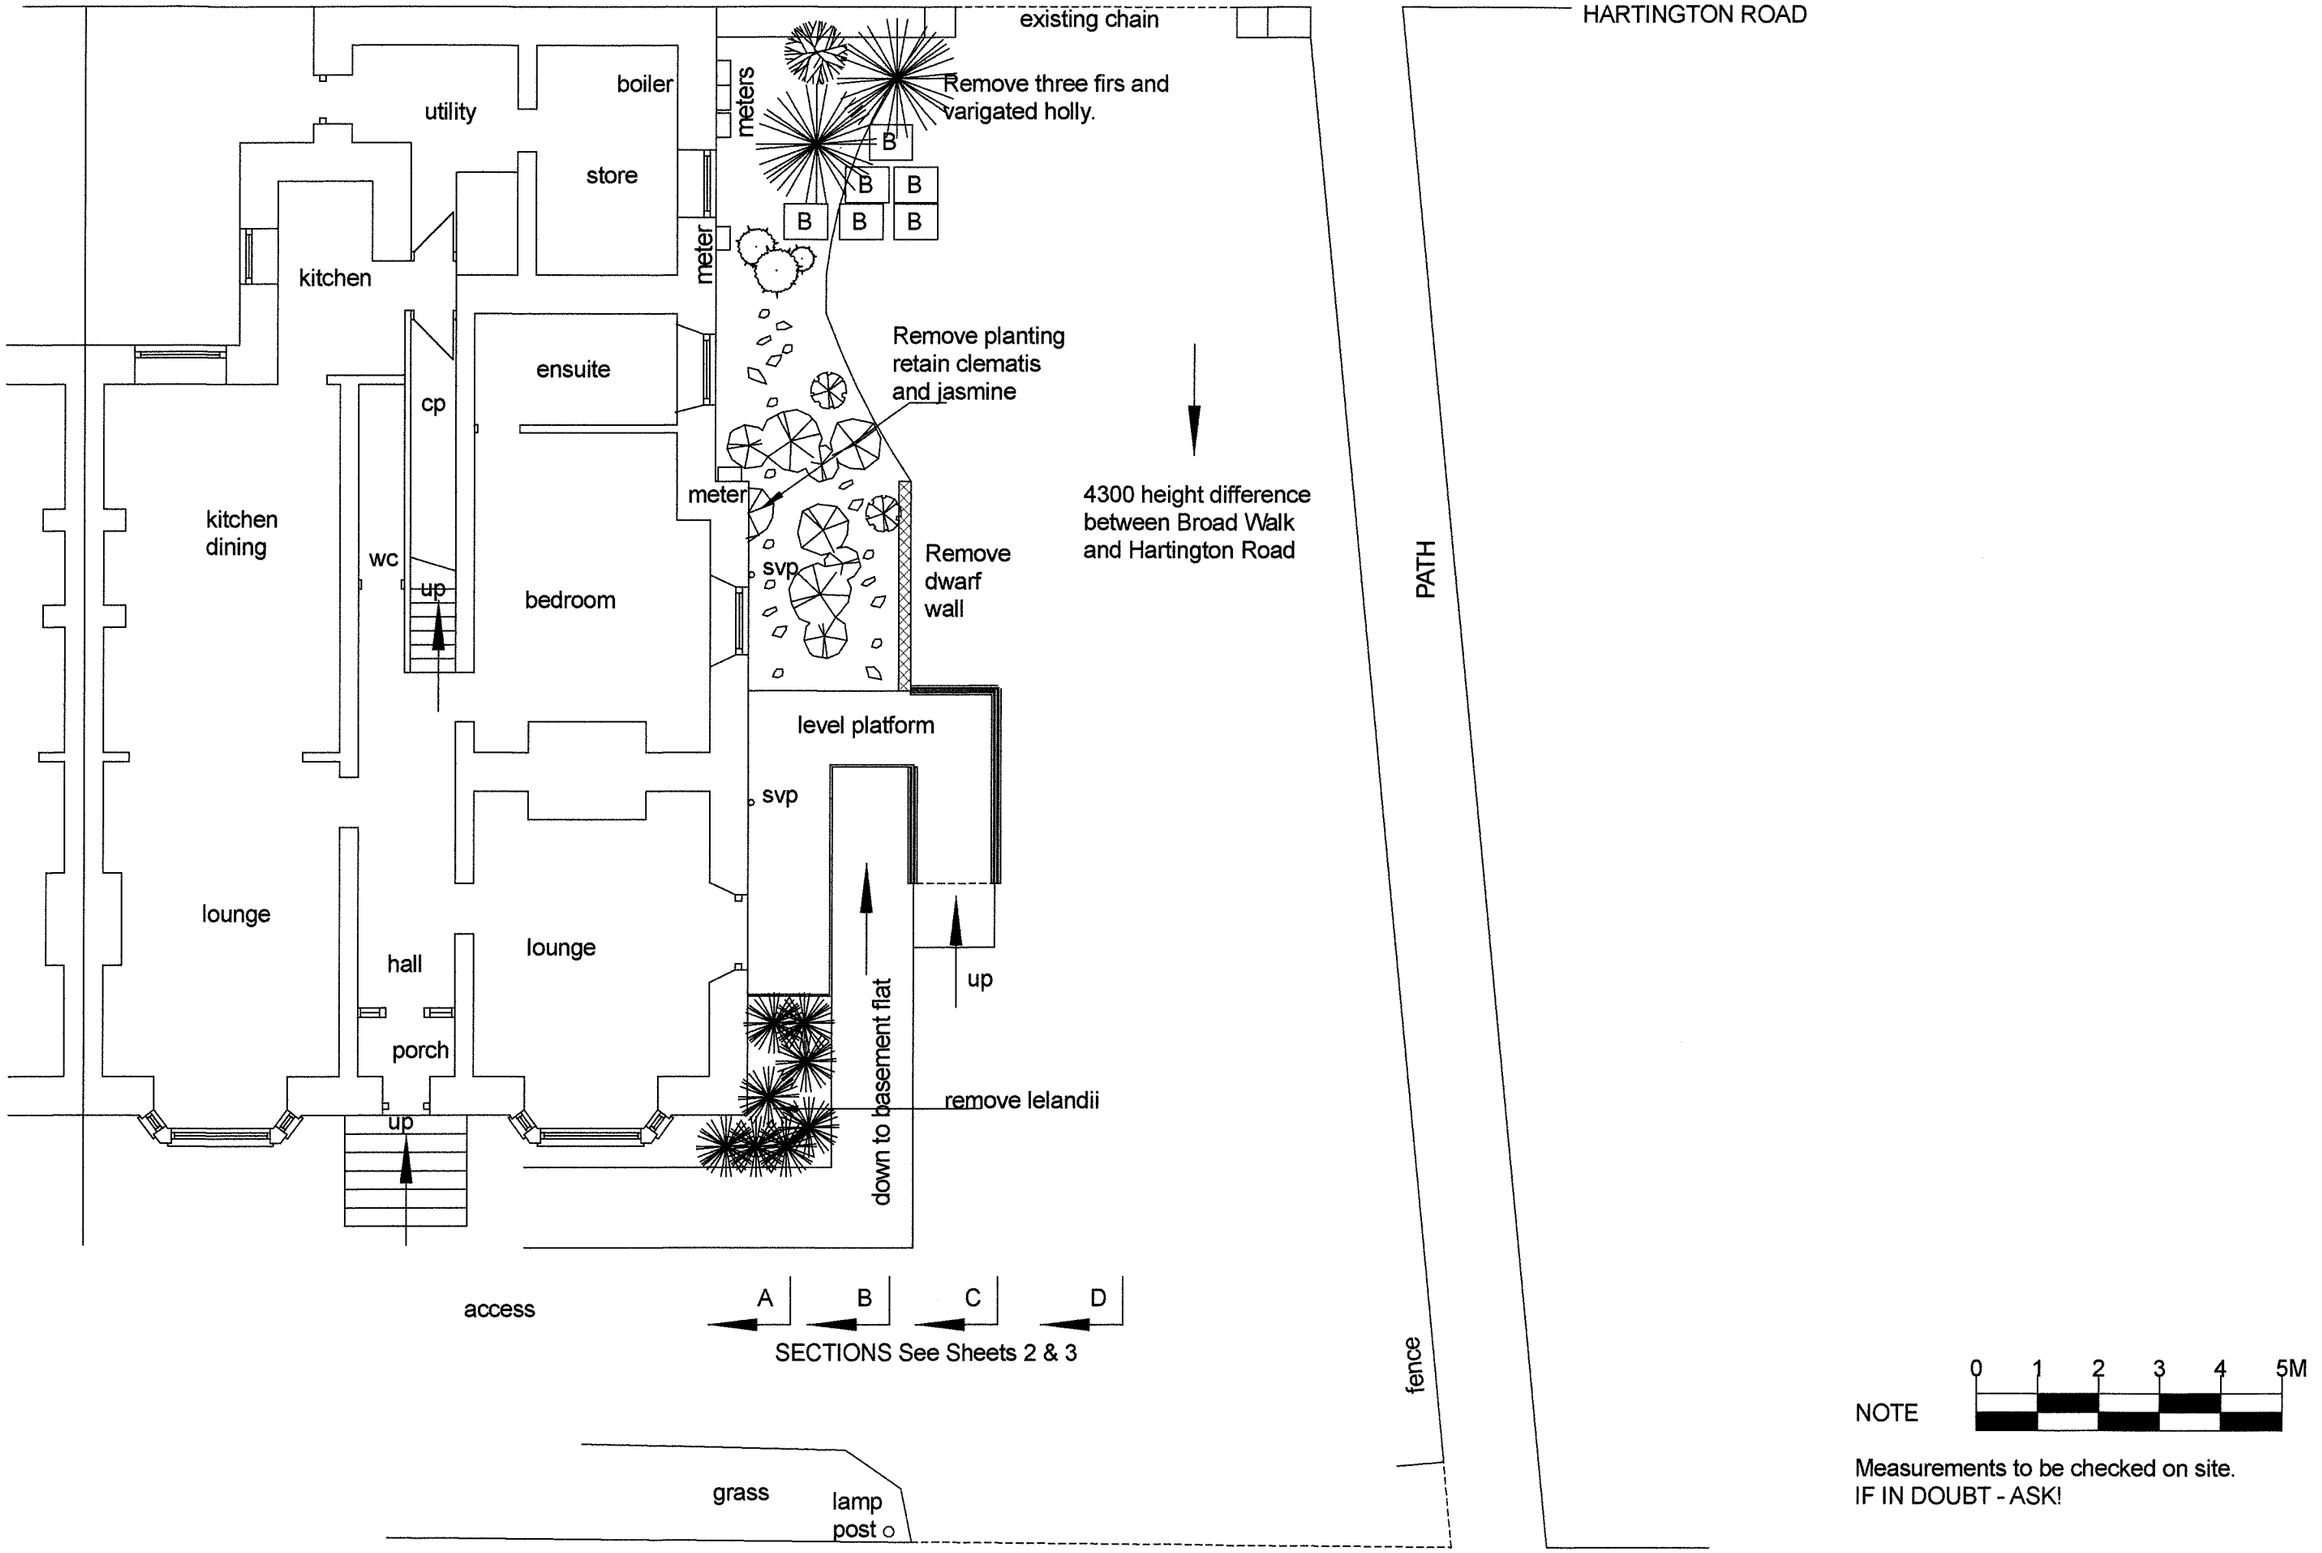

Rev	Details	Date
C	Grass verge	5.10.26
B	Fire door	20.7.26
A	Plan completed	18.6.26

PROPOSED WORK AT
3A, BROAD WALK, BUXTON
FOR MR & MRS M SPENCER,
PRESENT PLAN.

Trevor Gilman Design
2, Roseneath, 4 Hardwick Mount, Buxton,
Derbyshire SK17 6PP
07773 381824 gilmantrevor@gmail.com

Scale 1/100 at A3 sheet

11.5.26

Drg No SPENCER 01

Rev C