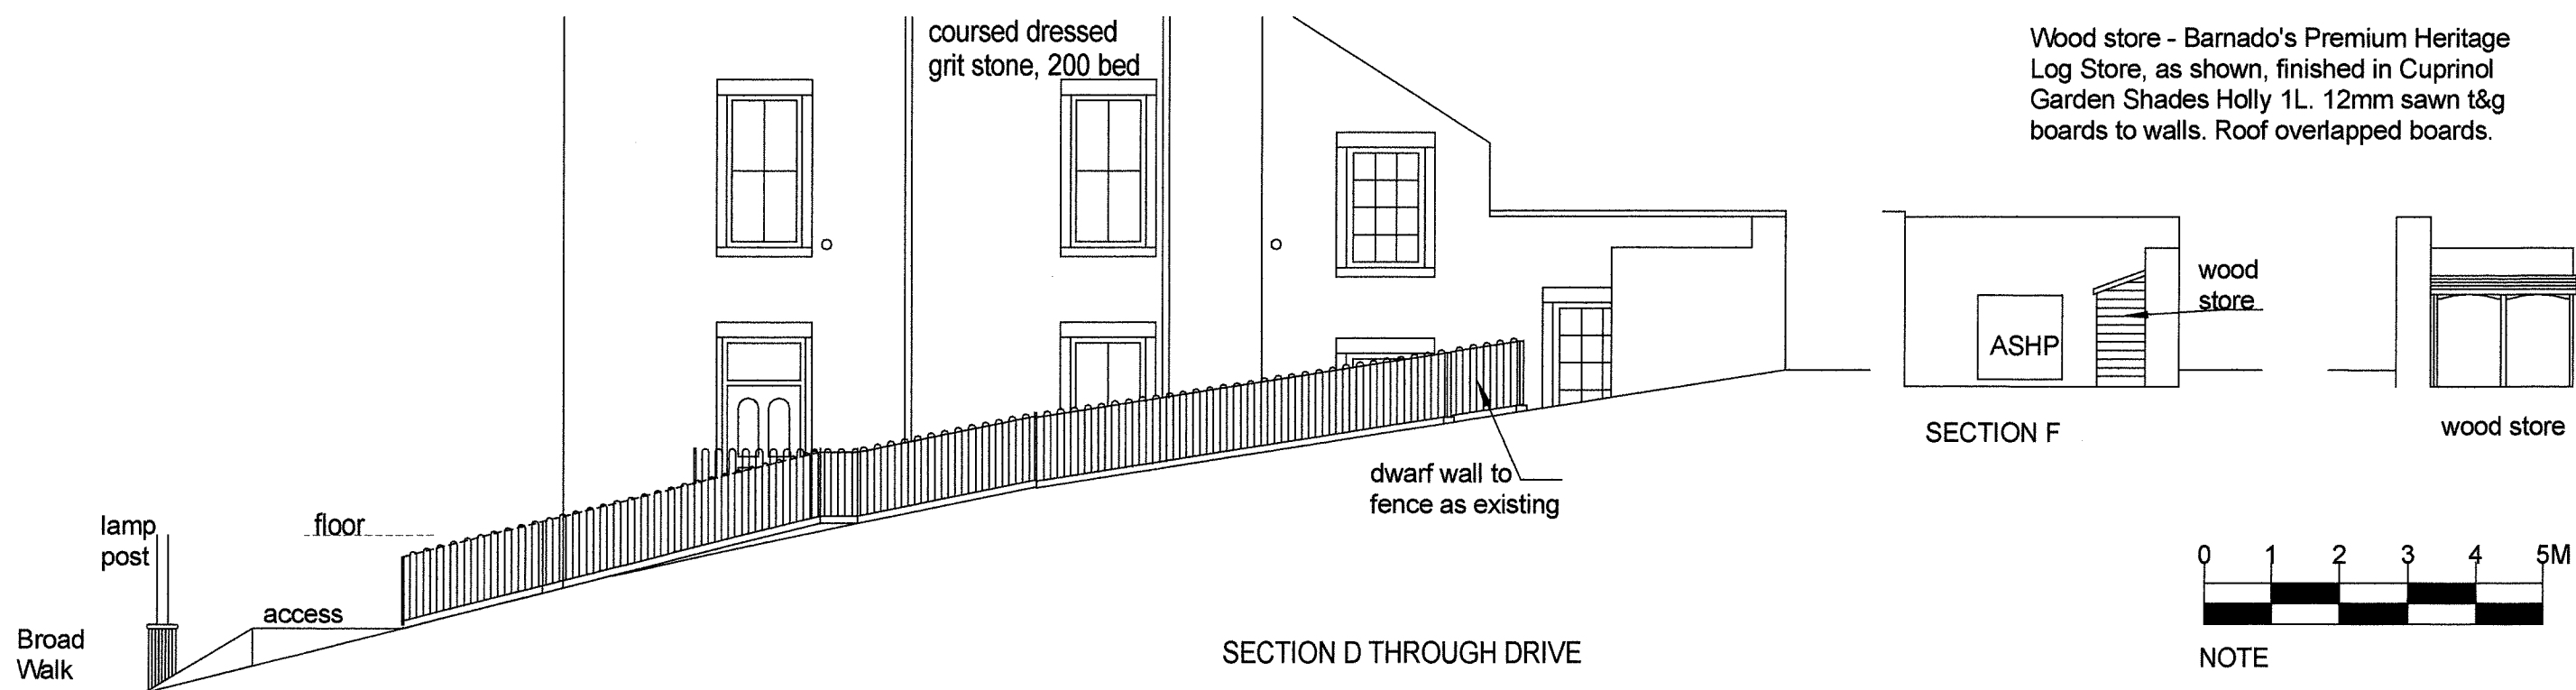
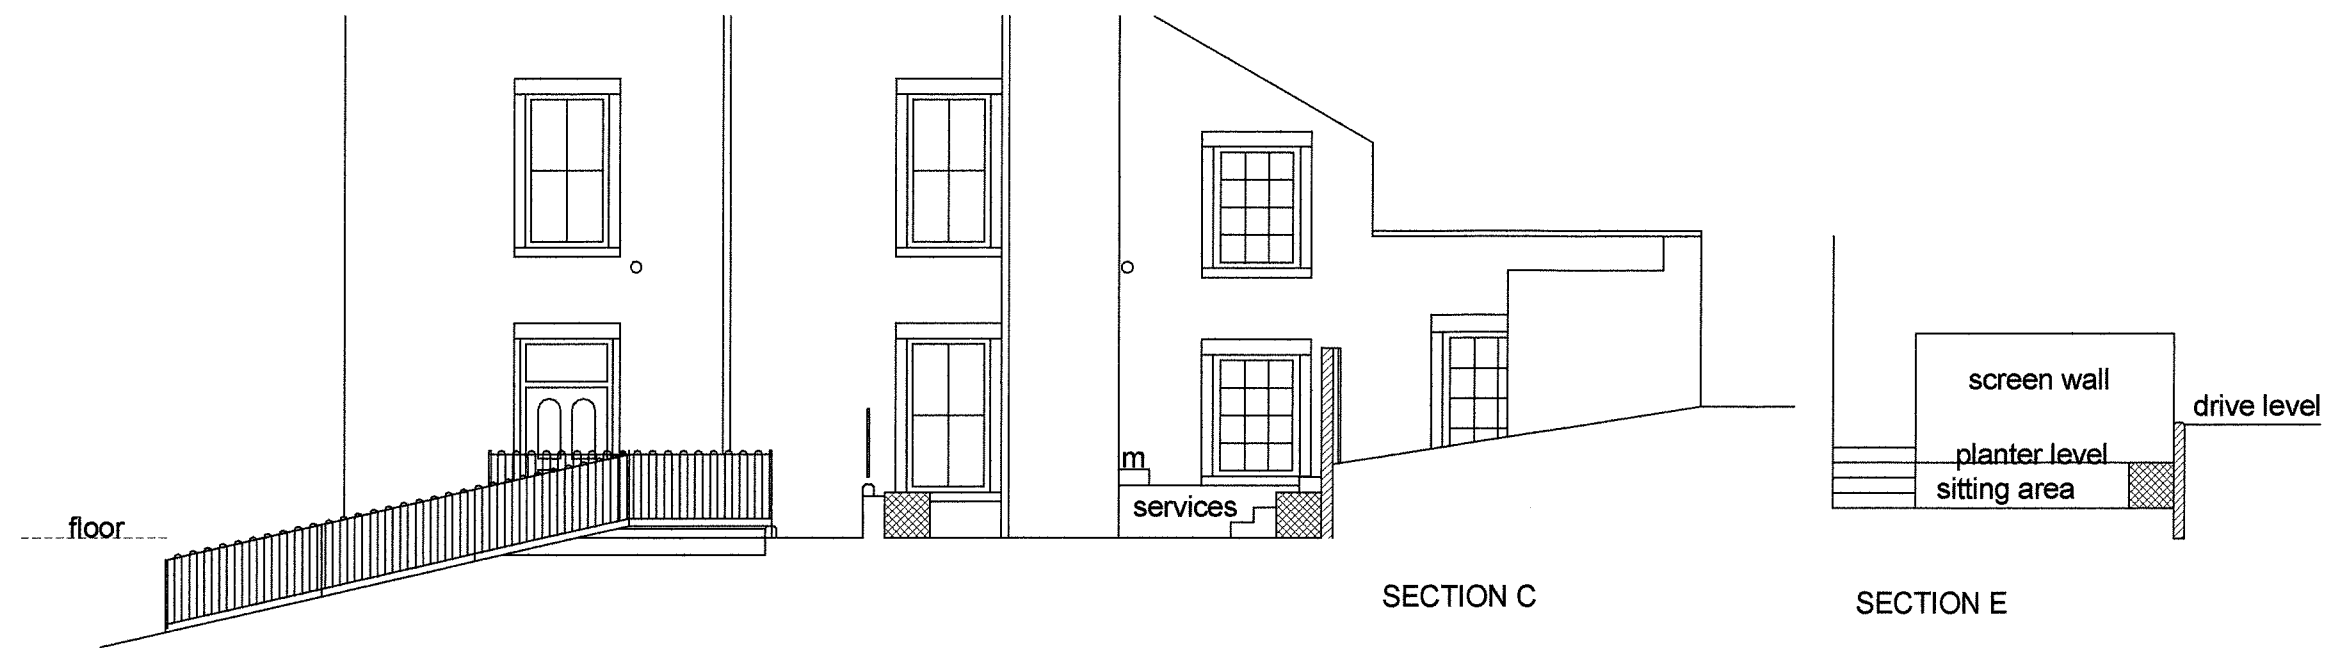


NOTE

Measurements to be checked on site.
IF IN DOUBT - ASK!

For position of Sections see Sheet 4

B	Wall, Section F, etc	6.10.26	PROPOSED WORK AT 3A, BROAD WALK, BUXTON FOR MR & MRS M SPENCER, PROPOSED SECTIONS AND ELEVATIONS.	Trevor Gilman Design 2, Roseneath, 4 Hardwick Mount, Buxton, Derbyshire SK17 6PP 07773 381824 gilmantrevor@gmail.com	Scale 1/100 at A3 sheet Drg No SPENCER 06	30.6.26 Rev B
A	Levels, materials, etc	20.7.26				
Rev	Details	Date				