

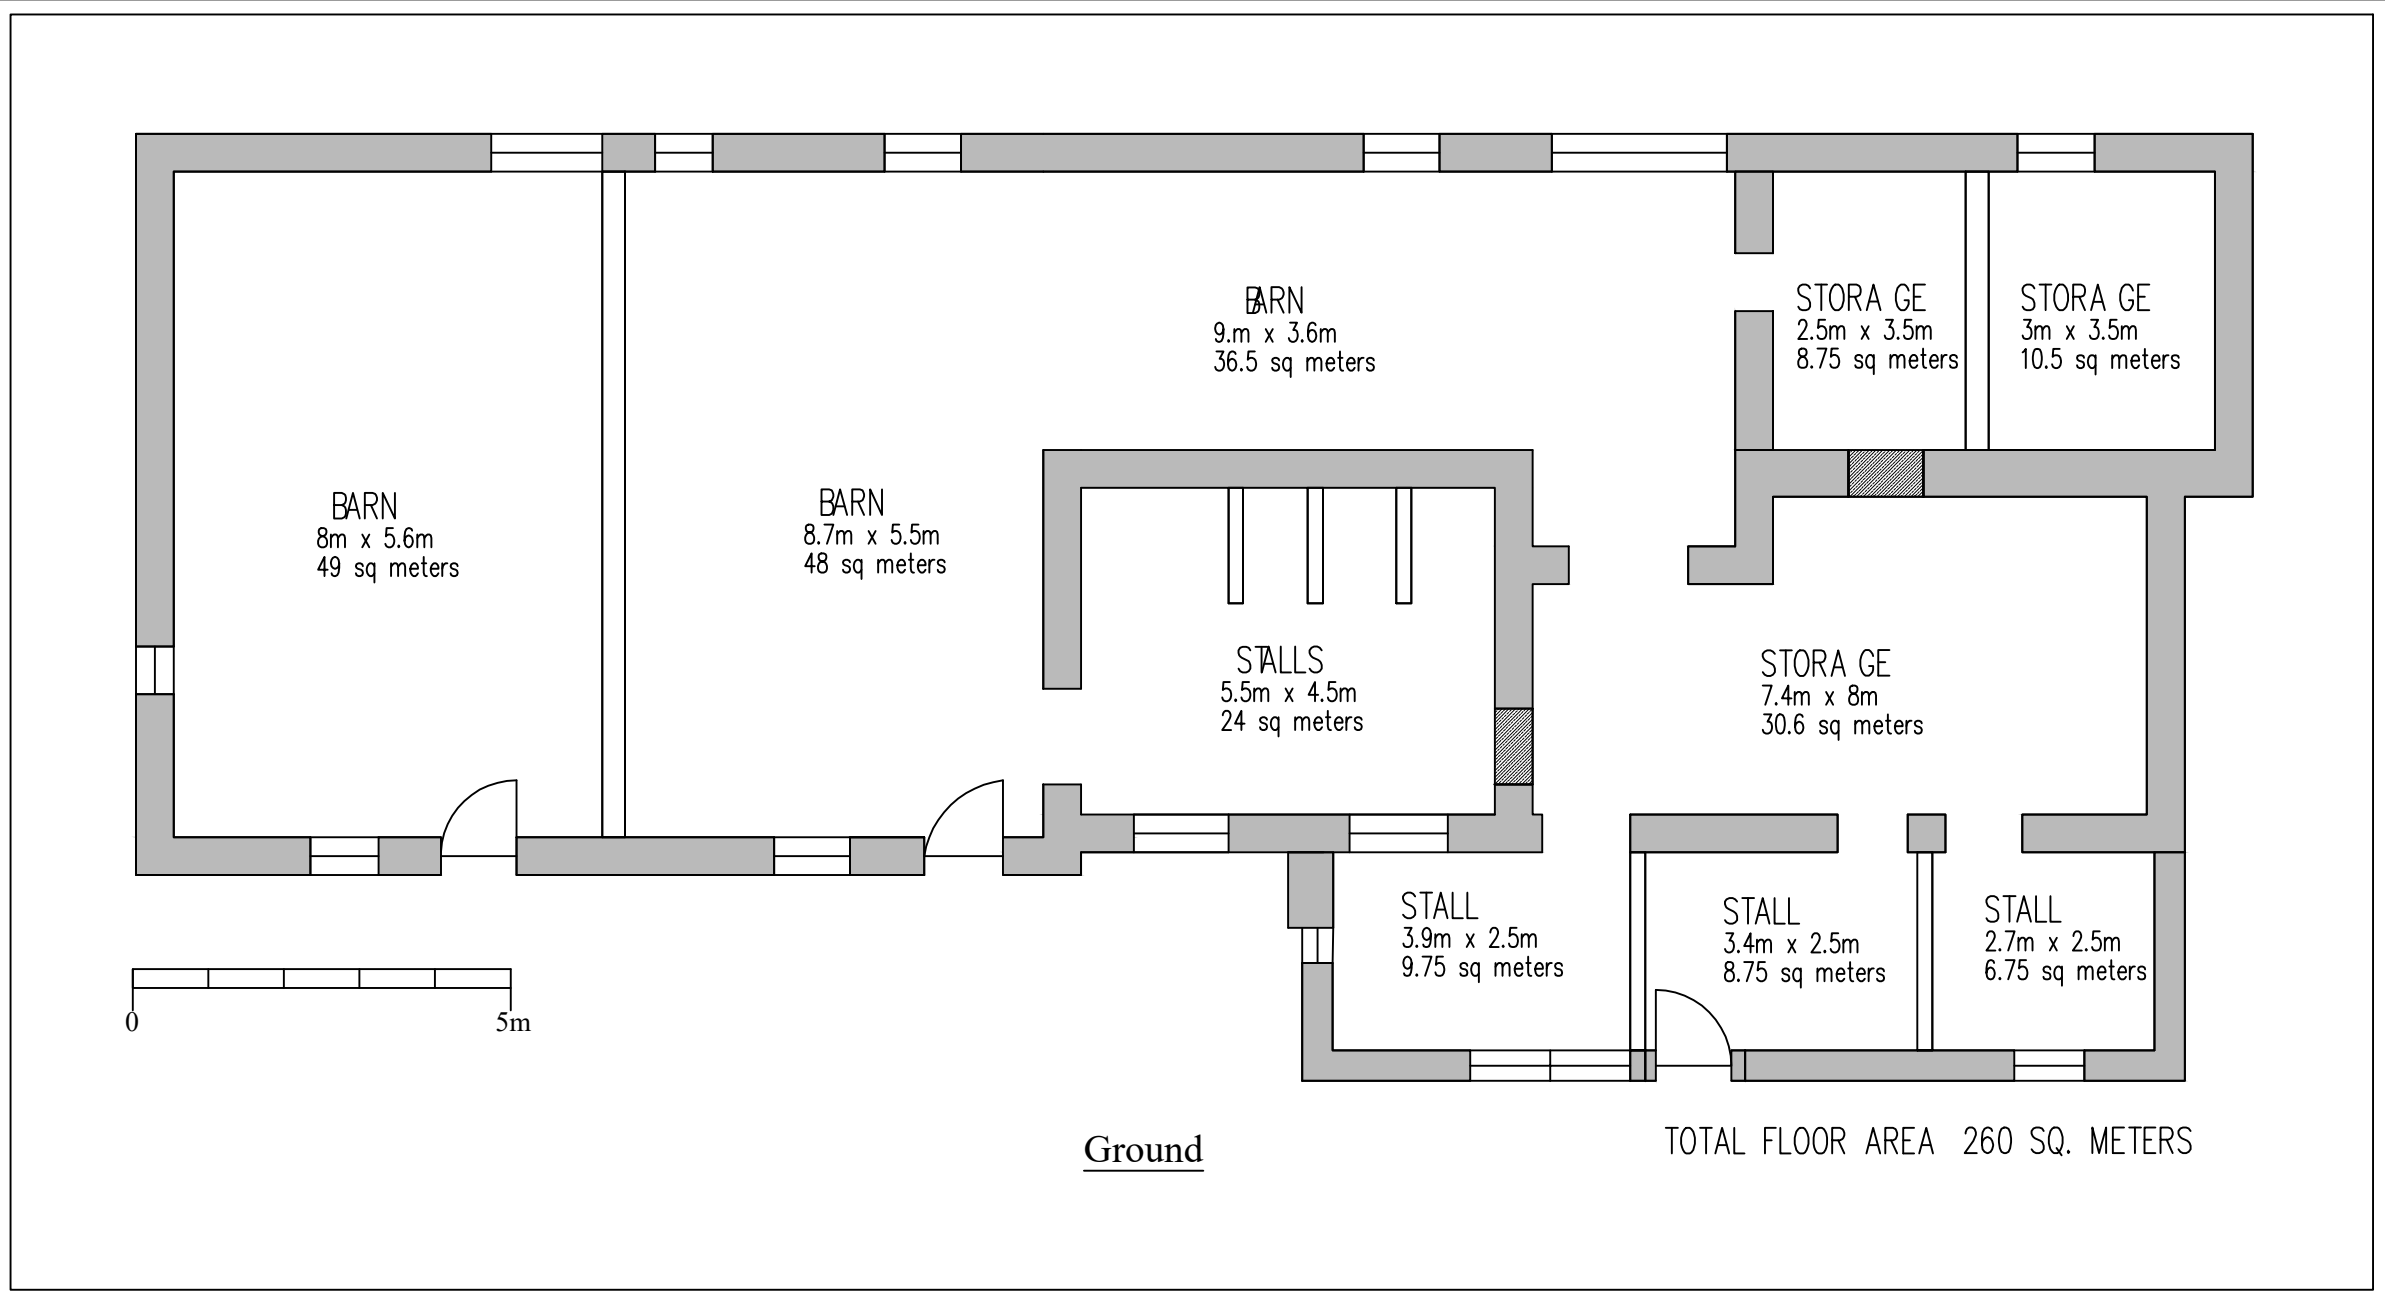


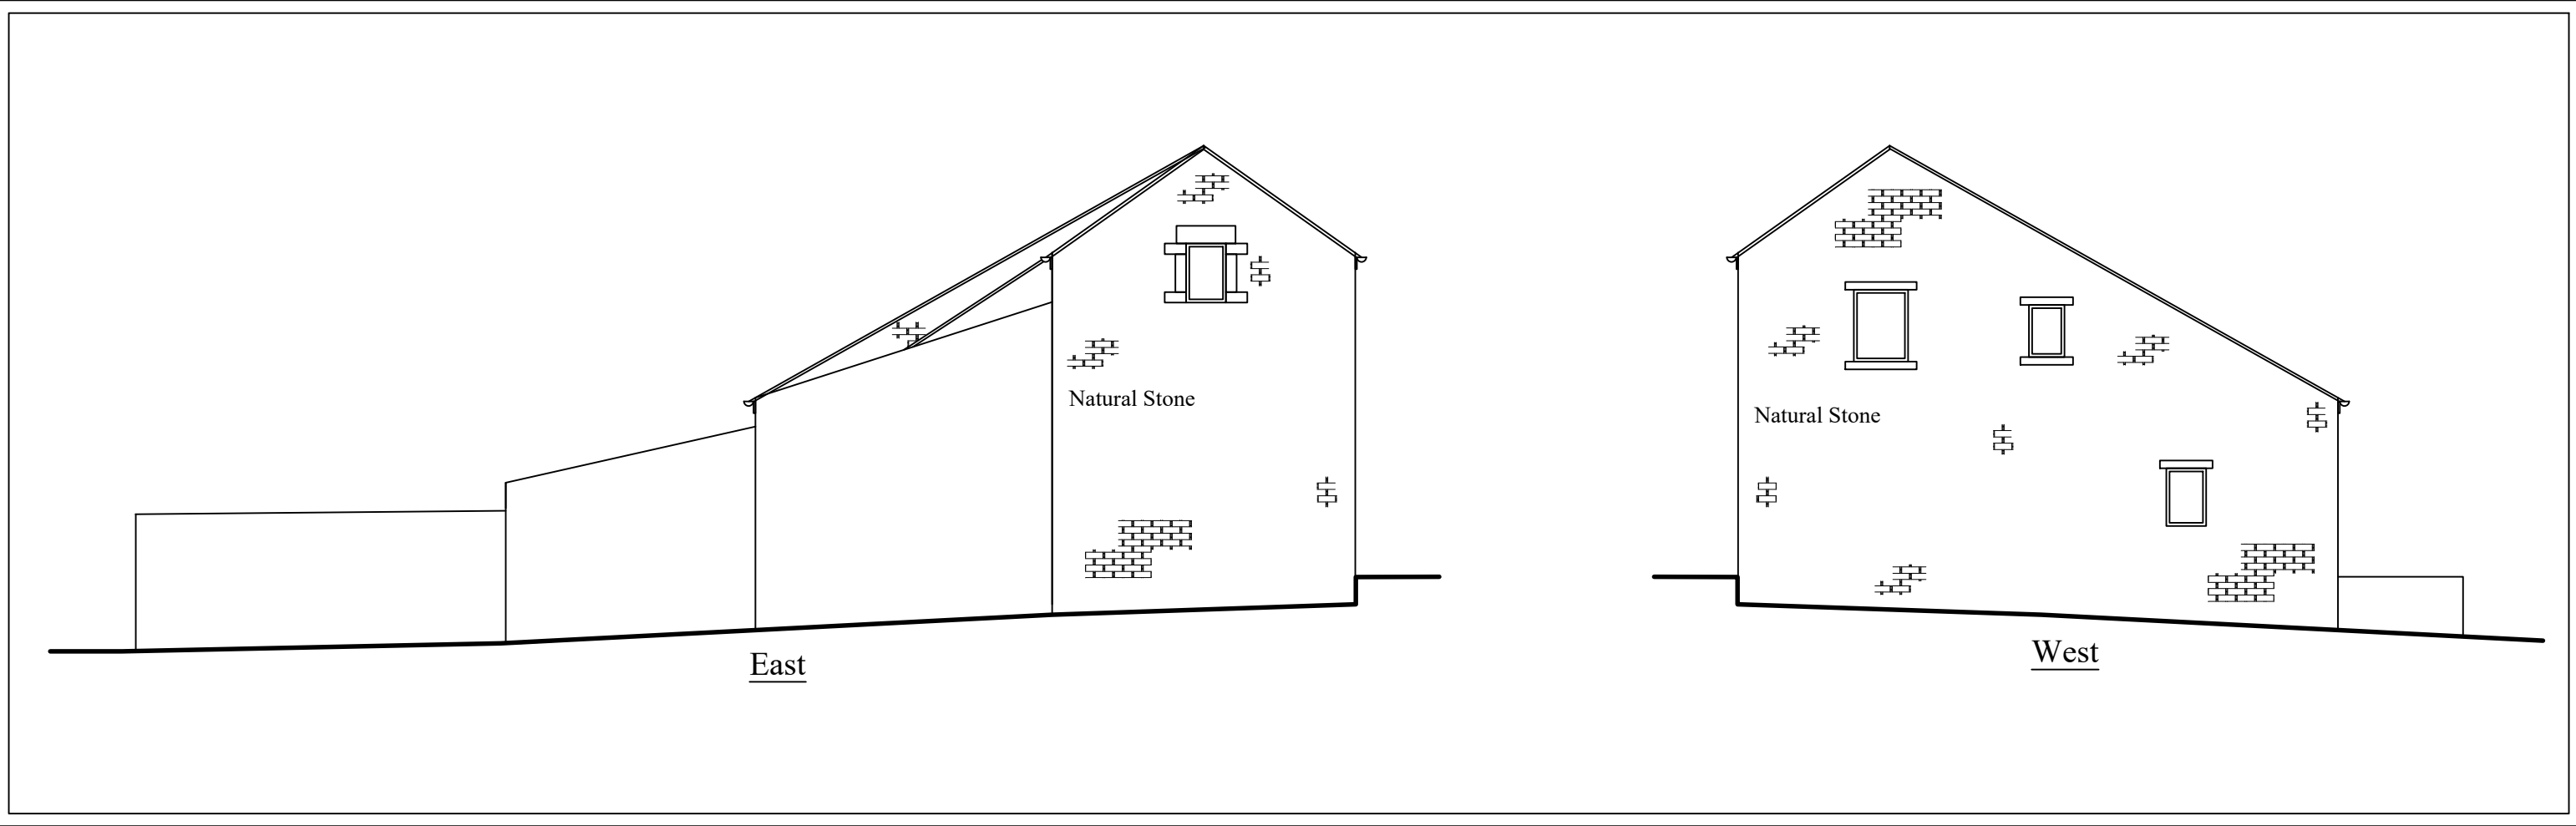

This drawing is the Copyright of SJ Design Limited.
All dimensions must be checked on site.
All materials and workmanship are to be in accordance with prevailing British Standards, Codes of Practice, Building Regulations, manufacturers and fabricator recommendations and all to the complete satisfaction of SJ Design Limited.

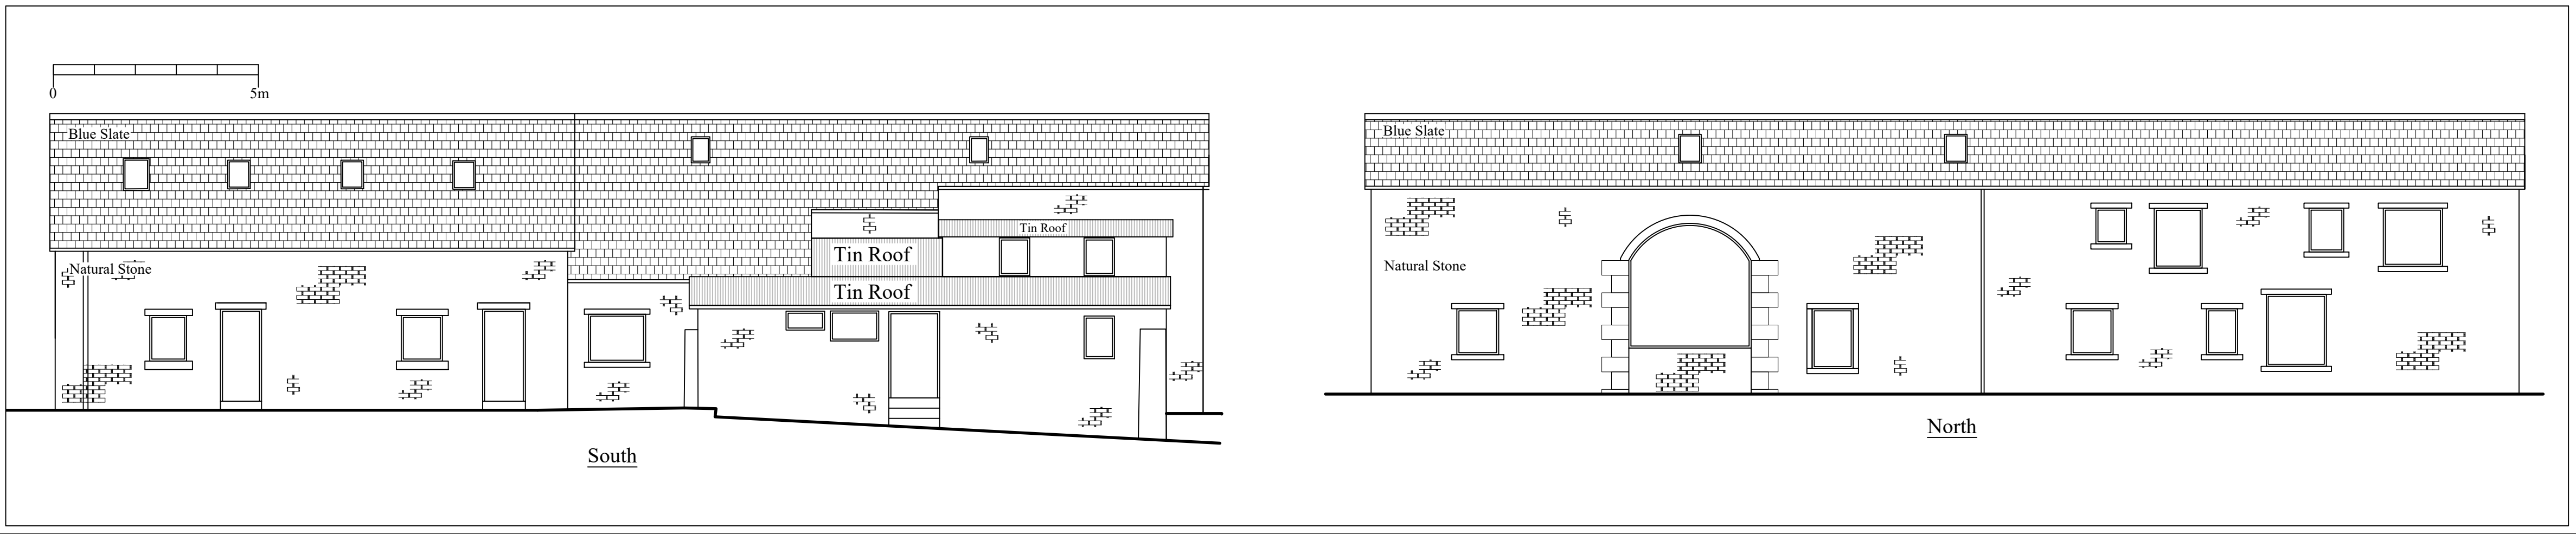

Building Design & Surveying Consultants
The Old Co-Op Building, Church Street,
Hayfield, High Peak SK22 2JE
Tel:01663 742903 Fax:01663 731247
Mobile: 07984 007 007 Email: info@sjdesign.net
www.sjdesign.net

Client: **Chris Bush**
Job Title:
Proposed Barn Conversion at
Highwood Barn
Mellor Road
New Mills
High Peak
SK22 4QG

Drawing Title
**Plans and Elevations
As Existing**

Scale:
1:100; @A1 unless marked
Date: September 2020 Drawn by: SJ

Drawing No. 101	Rev. -
--------------------	-----------