HPK/2007/0981

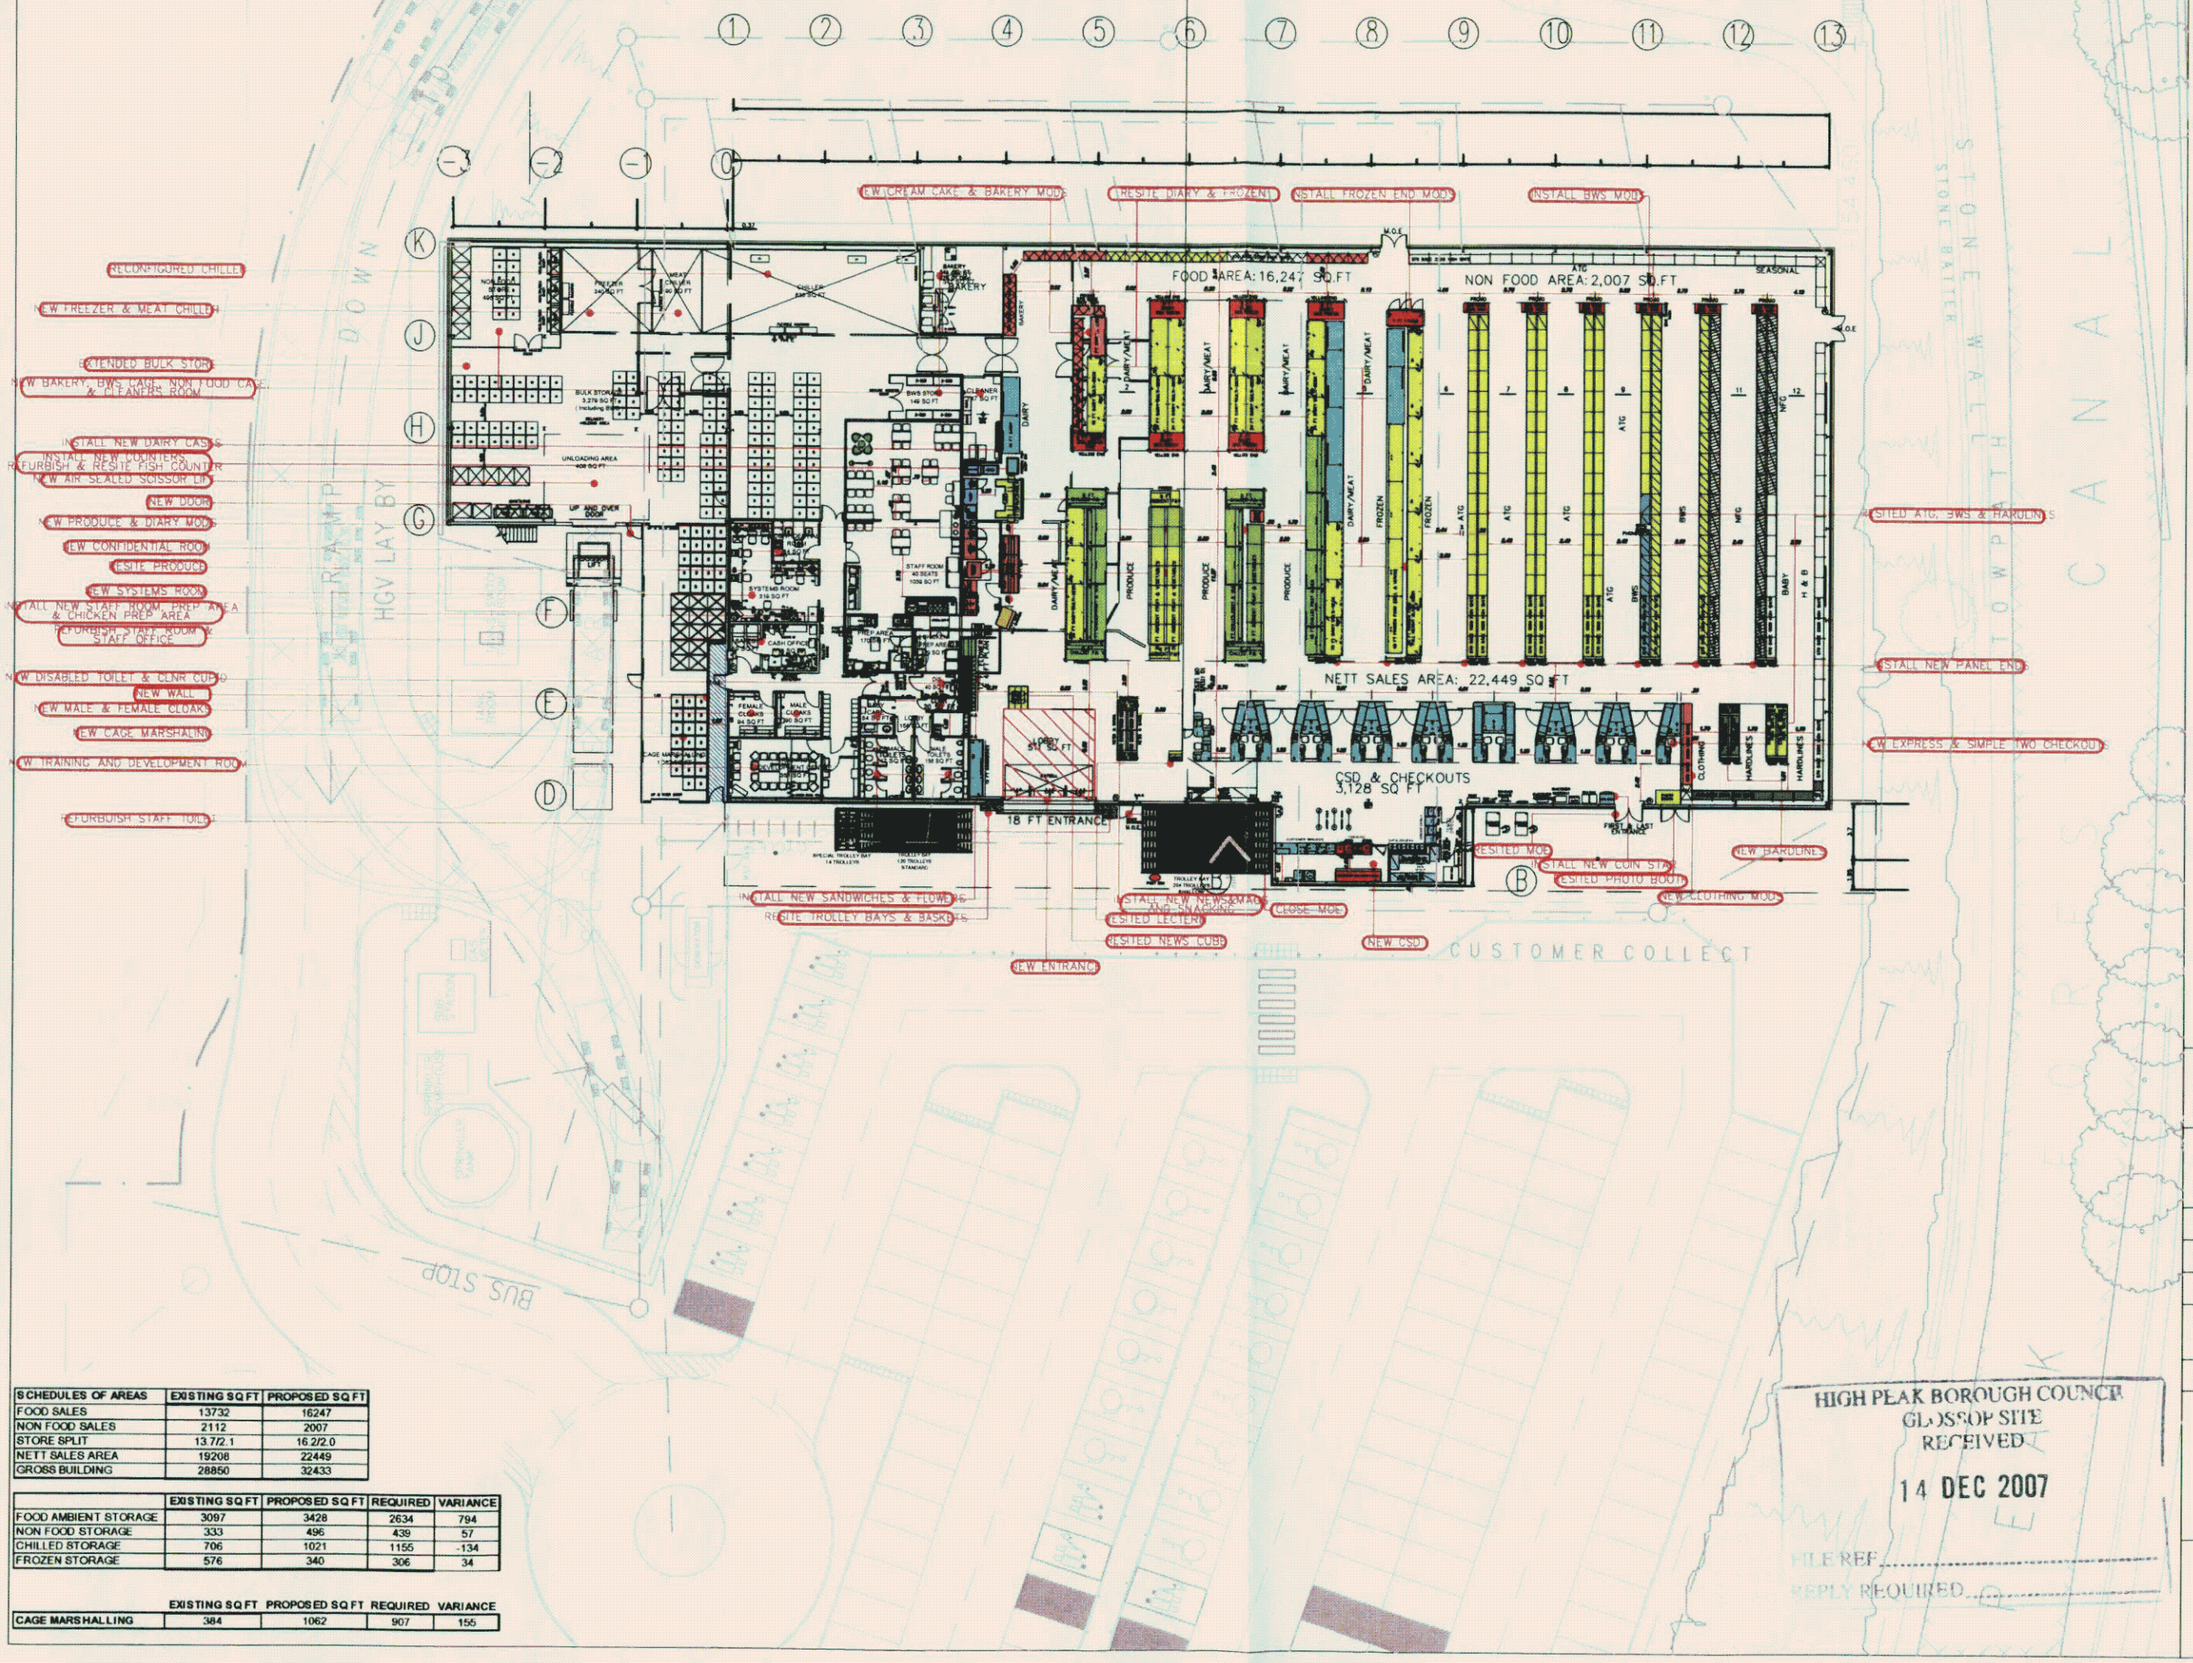

SCHEDULES OF AREAS	EXISTING SQ FT	PROPOSED SQ FT
FOOD SALES	13732	16247
NON FOOD SALES	2112	2007
STORE SPLIT	13.7/2.1	16.2/2.0
NETT SALES AREA	19208	22449
GROSS BUILDING	28850	32433

	EXISTING SQ FT	PROPOSED SQ FT	REQUIRED	VARIANCE
FOOD AMBIENT STORAGE	3097	3428	2634	794
NON FOOD STORAGE	333	496	439	57
CHILLED STORAGE	706	1021	1155	-134
FROZEN STORAGE	576	340	306	34

	EXISTING SQ FT	PROPOSED SQ FT	REQUIRED	VARIANCE
CAGE MARSHALLING	384	1062	907	155

REV	DATE	AMENDMENTS	BY
1A	27.08.07	NEW BAKERY, BWS CAGE, NON FOOD CAGE, CLEANERS ROOM & FREEZER NEW WALL. NEW FROZEN, NEW HARDLINES, NEW DAIRY, NEW CHECKOUTS, RESITED TOBBY, RESITED LECTERN, NEW FLOWERS, NEW CSD, RESITED SNACKING, NEW CHILLED CUBE, RESITED GENERATOR ROOM, RESITE PRODUCE SHELVING, RESITE PRODUCE, EXTENDED BULK STORE, REFURBISH TOILET, REFURBISH WASH UP, STAFF ROOM, WAGES & F & A OFFICE, INSTALL NEW CHILLER, INSTALL NEW BWS STORE	
	03.09.07	REFURBISH ALL EXISTING CHILLED AND EXISTING	
	04.09.07	FROZEN FIXTURES.	
1A	18.09.07	NEW 16 FT SANDWICH CASE, REFURBISH DELI COUNTERS, NEW FLOWERS, NEW BANKING, RESITED ATG, BWS & HARD LINES, INSTALL ATG & BWS MODS, NEW CLOTHING MODS, NEW RESITED, PRODUCE EXTENDED AND NEW CHILLER, STAFF ROOM EXTENDED & NEW WASH UP	
1B	26.09.07	PRODUCE AND DAIRY REPLANNED	
1C	30.10.07	PRODUCE AND DAIRY REPLANNED, NEW STAFF ROOM, NEW TRAINING & DEVELOPMENT ROOM, NEW PUBLIC TOILET & CLNR, NEW MALE & FEMALE CLOAKS, NEW SNIPPING & FLOWERS, NEW SNACKING, NEWS & MAGS, NEW 16FT SANDWICH CASE, NEW CAGE MARSHALLING, NEW AIR SEALED SCISSOR LIFT, NEW CONFIDENTIAL & SYSTEMS ROOM	Du
	02.11.07	NEW AIR SEALED SCISSOR LIFT, NEW WALL, RESITED, NEW CHILLED CUBE, NEW 8 FT FISH COUNTER, RELOCATE 8 FT SANDWICHES, INSTALL NEW DELI COUNTER, INSTALL NEW DOOR	Du
	07.11.07	DOORS DELETED	Du
	21.11.07	NEW WALL SHOWN AS HATCHED, INSTALL NEW COIN STAR, INSTALL NEW HARDLINES, RESITED NEW DAIRY CASE, INSTALL NEW DAIRY CASE, RESITE CHILLED PRODUCE, NEW WALL ADJUSTED, INSTALL NEW NEWS&MAGS AND SNACKING, INSTALL NEW LECTERN, INSTALL NEW FLOWERS, INSTALL NEW NEWS CUBE, INSTALL NEW SANDWICHES, INSTALL NEW STAFF ROOM, PREP AREA & CHICKEN PREP AREA, INSTALL NEW CLEANERS ROOM, INSTALL NEW 4 FT PACK HOT CHICKEN, INSTALL NEW 2 TIER DELI	Du
	28.11.07	CLOSE MOD, REPLANNED CAFE	Prc

PROJECT
3412 WHALEY BRIDG
F22.4 (16.2 / 2.0)

DESCRIPTION
FIVE YEAR REFRESH
PROPOSED STORE LAYC

DRAWING NO. 3412gag1C.dgn

PHASE 3 ISSUE 1C

SYSTEM ID. No. ~~\ Working \ 3412gag~~

SCALE 1:~~2~~4 00@A3 DATE 28.11.2007

DRAWN HARVEY PHIPSON

TESCO
STORE PLANNING

TESCO STORES LIMITED
STORE PLANNING DEPARTMENT
PROPERTY SERVICES
P.O. BOX 400, CIRRUS BUILDING, SHIRE P
WELWYN GARDEN CITY, HERTS. AL7 1AB
TELEPHONE : 01707 395150

THE COPYRIGHT AND ALL OTHER RIGHTS IN AND RELATING TO THIS PUBLICATI BELONG TO AND ARE THE SOLE PROPERTY OF TESCO STORES LIMITED. ALL RIGHTS ARE RESERVED. NEITHER THE WHOLE NOR ANY PART OF THIS PUBLICATION MAY BE REPRODUCED OR TRANSMITTED IN ANY FORM OR BY AN ELECTRONIC OR MECHANICAL MEANS, INCLUDING PHOTOCOPYING AND RECORDING OR FROM ANY RETRIEVAL SYSTEM WITHOUT THE PRIOR WRITTEN LICENCE FROM THE © 2005 TESCO STORES LIMITED

HIGH PEAK BOROUGH COUNCIL
GLOSSOP SITE
RECEIVED
14 DEC 2007
FILE REF
REPLY REQUIRED