CUSTOMER	VODAFONE
CUSTOMER REFERENCE NUMBER	51799
CUSTOMER NOMINAL REFERENCE	

ANTENNA DETAILS: PROPOSED

ITEM	DESCRIPTION	RET / VET	HEIGHT MEAN	HEIGHT BASE	BRG	MECH TILT	FUNC	FEEDER TYPE	APPROX LENGTH	LNA / MHA	No. OF FEEDERS
Vu1	RACAL 2291	–	15.72	15.05	60°	0°	Tx/Rx	LCF 78–50A	26m	1	2
Vu2	RACAL 2291	–	15.72	15.05	180°	0°	Tx/Rx	LCF 78–50A	26m	1	2
Vu3	RACAL 2291	–	15.72	15.05	300°	0°	Tx/Rx	LCF 78–50A	26m	1	2

ALL BEARINGS MEASURED EAST OF GRID NORTH
ALL SIZES IN METRES
DBPP = DUAL BAND PLANE POLAR

THESE DRAWINGS COMPLY WITH THE LATEST ISSUES OF VODAFONE DOCUMENTATION H&SP 450 & THE "CONTRACTORS ANTENNA BUILD GUIDELINES"

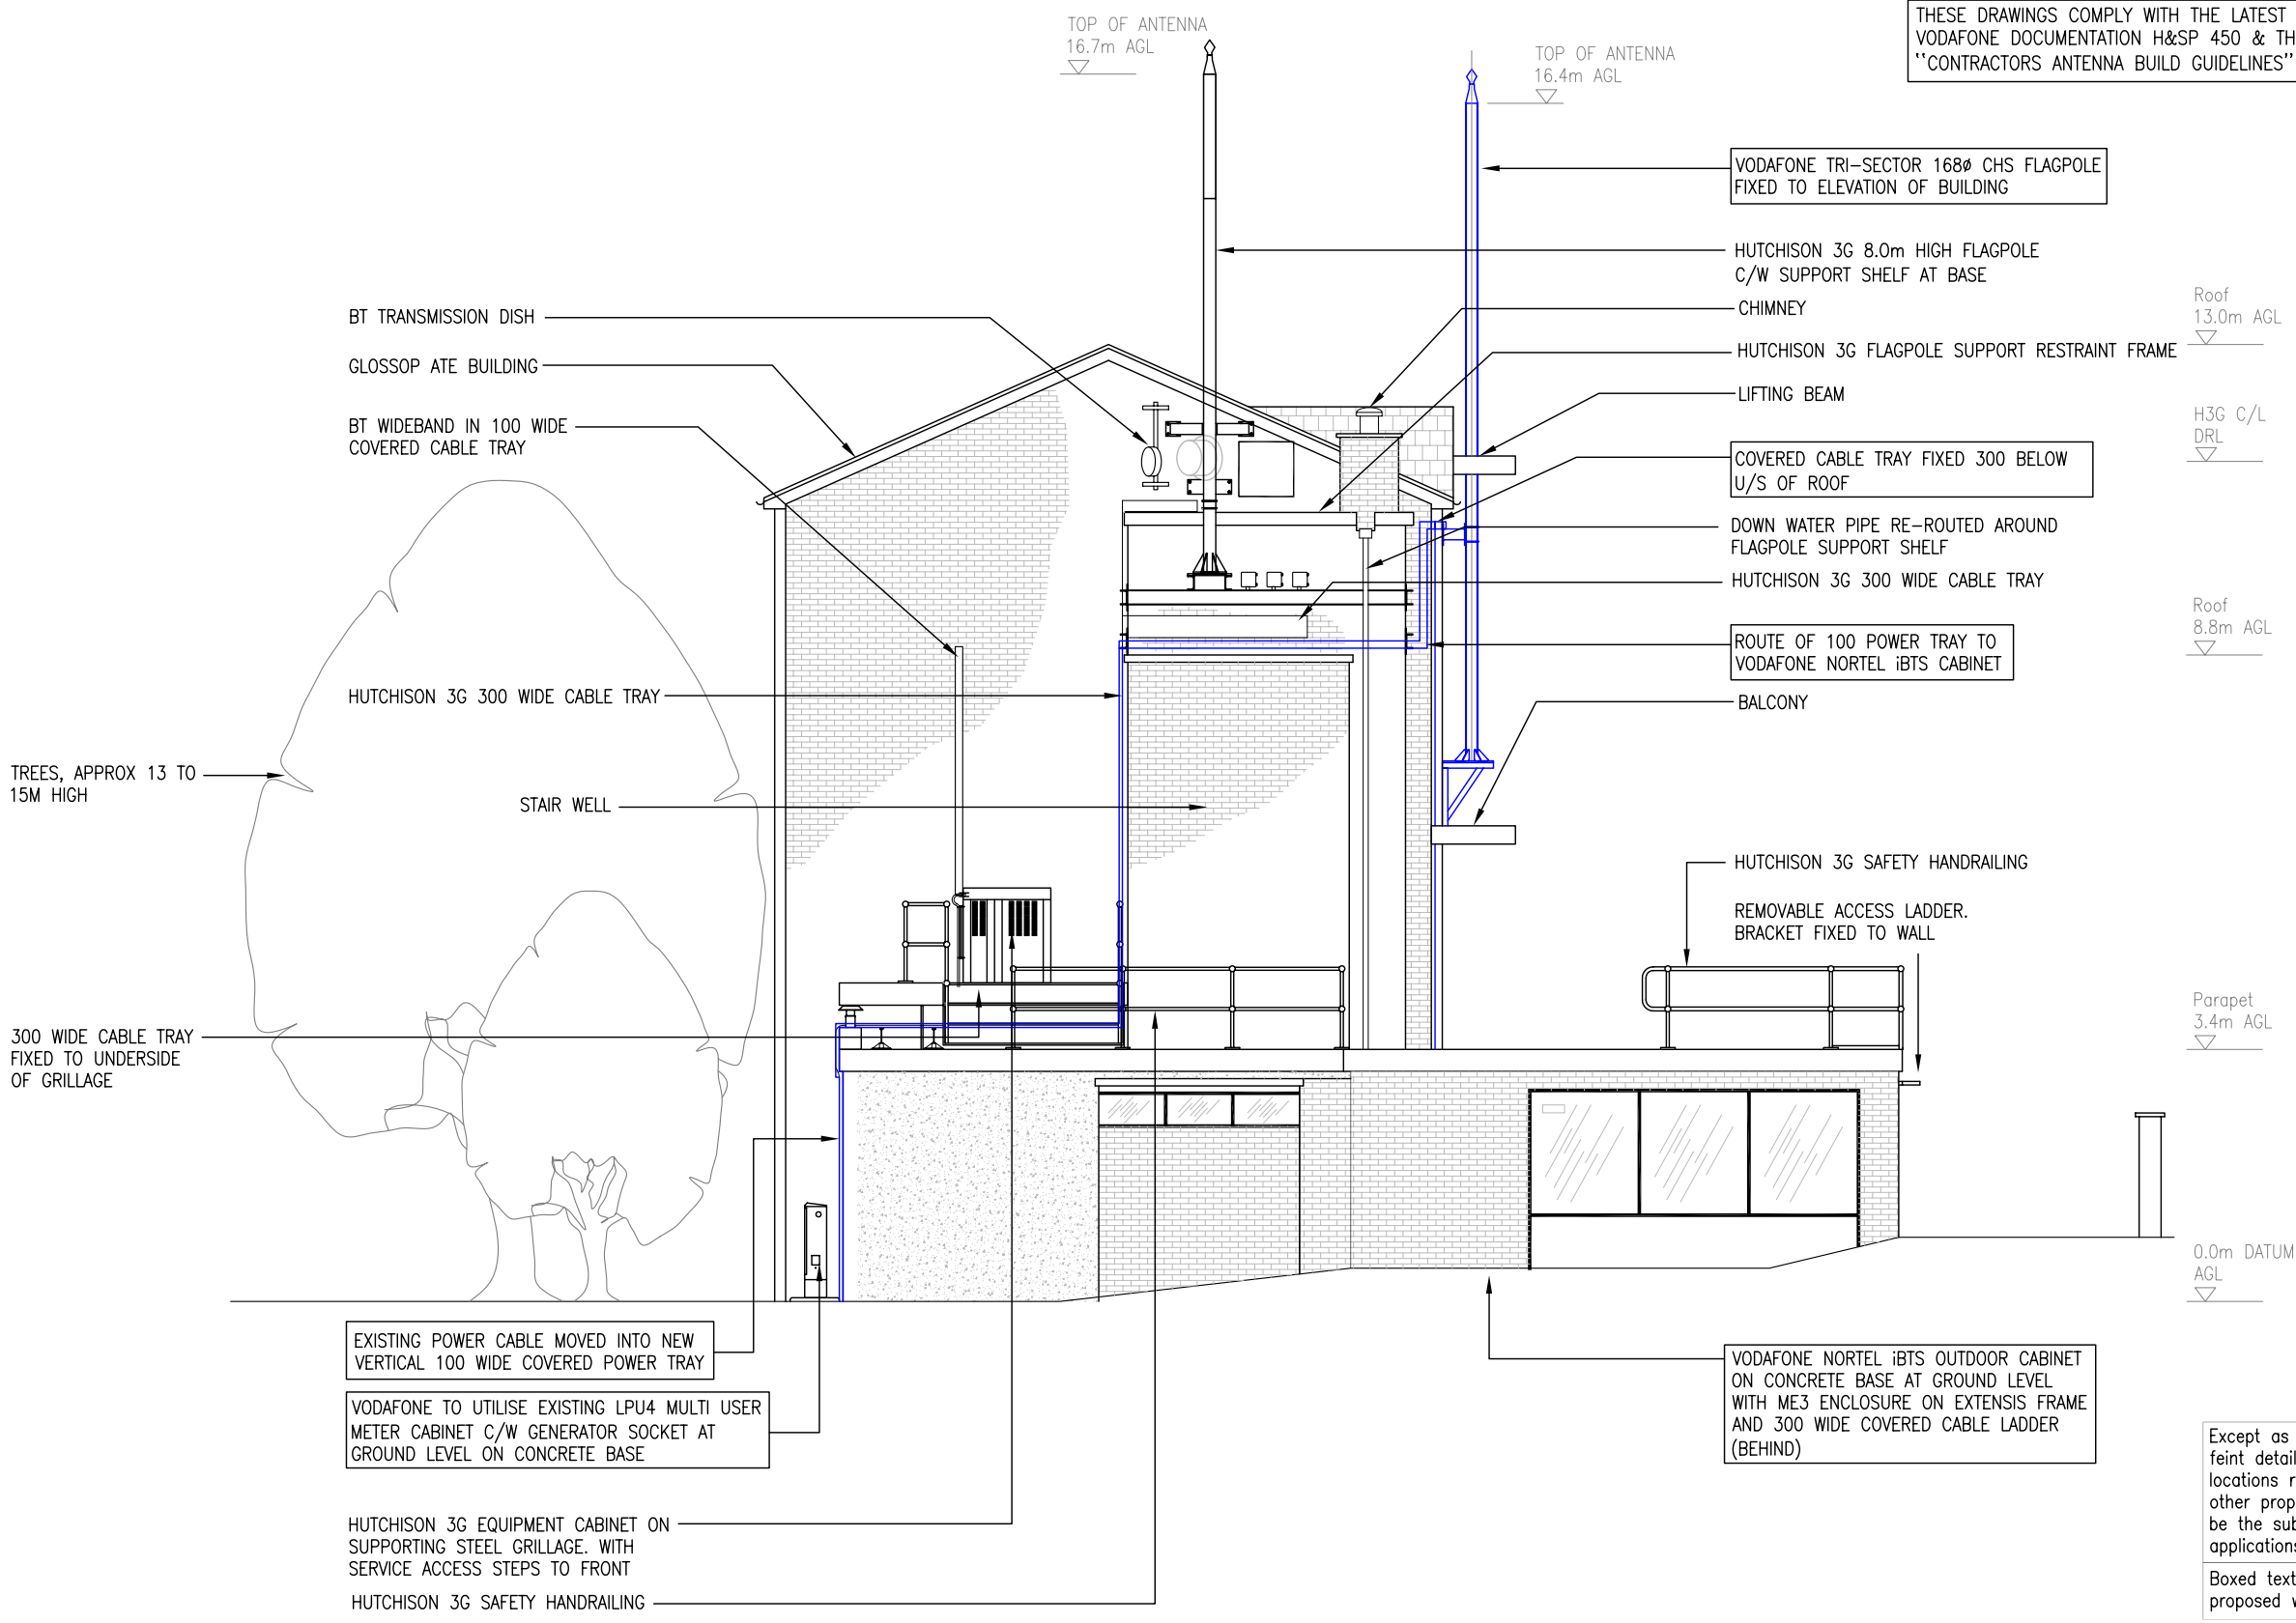

Except as otherwise noted, feint details indicate locations reserved for other proposals which may be the subject of separate applications.

Boxed text indicates proposed work

arqiva

NOTES

1) DO NOT SCALE DIMENSIONS EXCEPT FOR PLANNING PURPOSES
2) ALL DIMENSIONS IN MILLIMETRES UNLESS STATED OTHERWISE
3) ALL LEVELS ARE IN METRES AND RELATED TO A LOCAL DATUM
4) ACCESS TO SITE IS EXTERNAL

Contractor: ALAN CAMPBELL
Consultant: CAPITA SYMONDS
20 MELLOR ROAD,
CHEADLE HULME,
STOCKPORT,
CHESHIRE, SK8 5AU
Engineer: Neil Goodier
0161 4863950 Nick.Goodier@capita.co.uk
Drawing manager: Steven Pettit
0161 4863950 Steven.Pettit@capita.co.uk

Iss	Revision	Date	Drn	App
12	Project No. 80233 FLAGPOLE RE-LOCATED	02.10.08	PW	SP
11	Project No. 80233 ADDITIONAL ELEVATION	27.08.08	PW	SP
10	Project No. 80233 BEARING CHANGE	14.08.08	NA	CP
09	Project No. 80233 CABINET CHANGED	23.07.08	SP	NG
08	Project No. 67761 OPERATOR ADDED	12.04.06	NW	MM

This drawing is the property of Arqiva Limited and may not be reproduced or disclosed to a third party in any form without written permission

Arqiva Limited
Crawley Court
Winchester
Hampshire
SO21 2QA
TEL: 01962 823 434
FAX: 01962 822 378

BT skyline number
SK0003

VODA REF: 51799

VODAFONE

PROPOSED INSTALLATION WEST ELEVATION

Scale. 1:100

Site no. 167696

site name GLOSSOP ATE

PHILIP HOWARD ROAD
GLOSSOP
DERBYSHIRE
SK13 8DJ

Eastings and Northings
403400 393910

NGR: SK 0340 9391

Date: 17.10.03 Drn: BH

	TP/dir	client_type	No_issue	App
P	22736	_04_100	_M12_12	MM

A3

Version 6 issued: December 2007