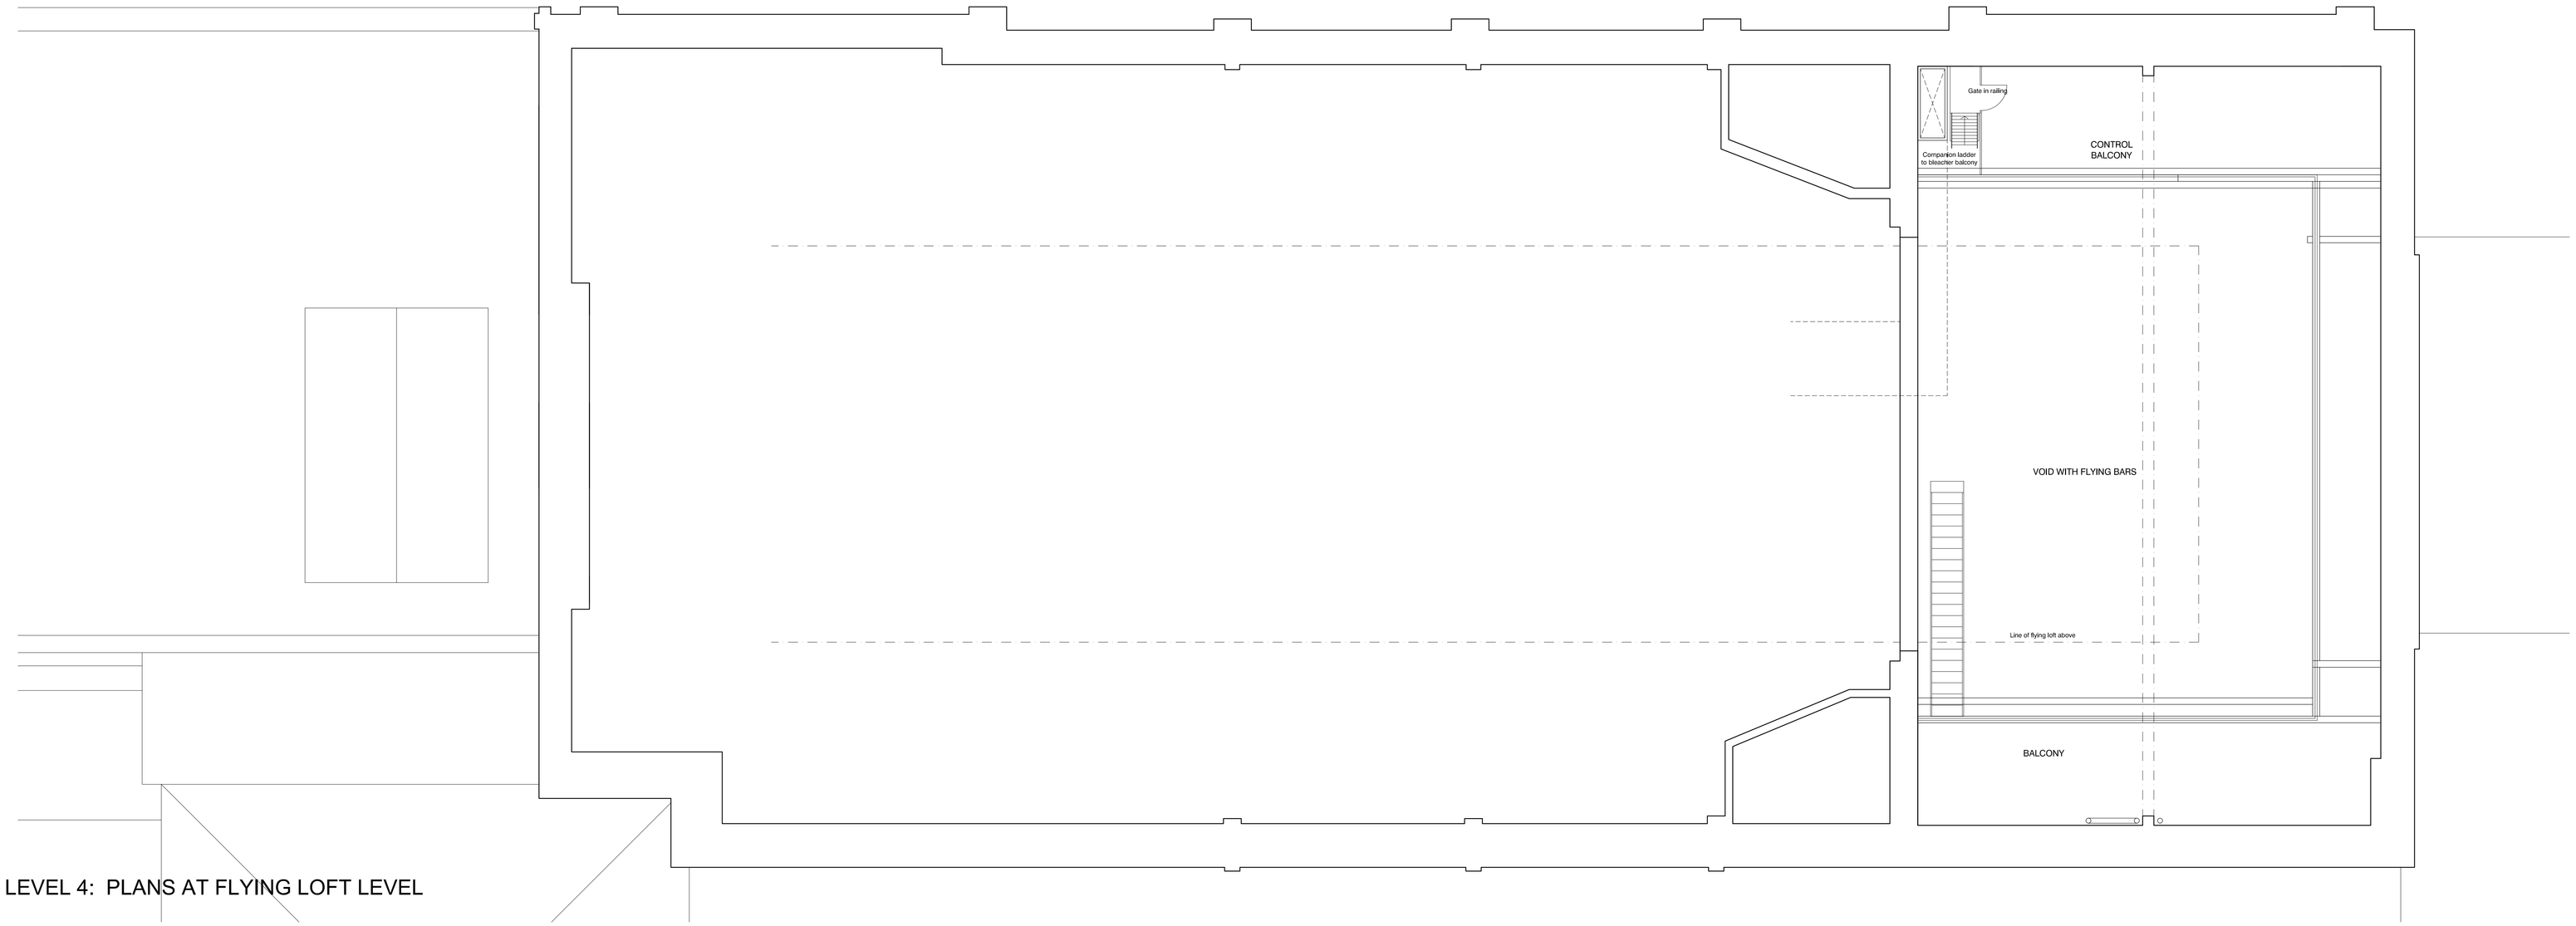

LEVEL 4: PLANS AT FLYING LOFT LEVEL

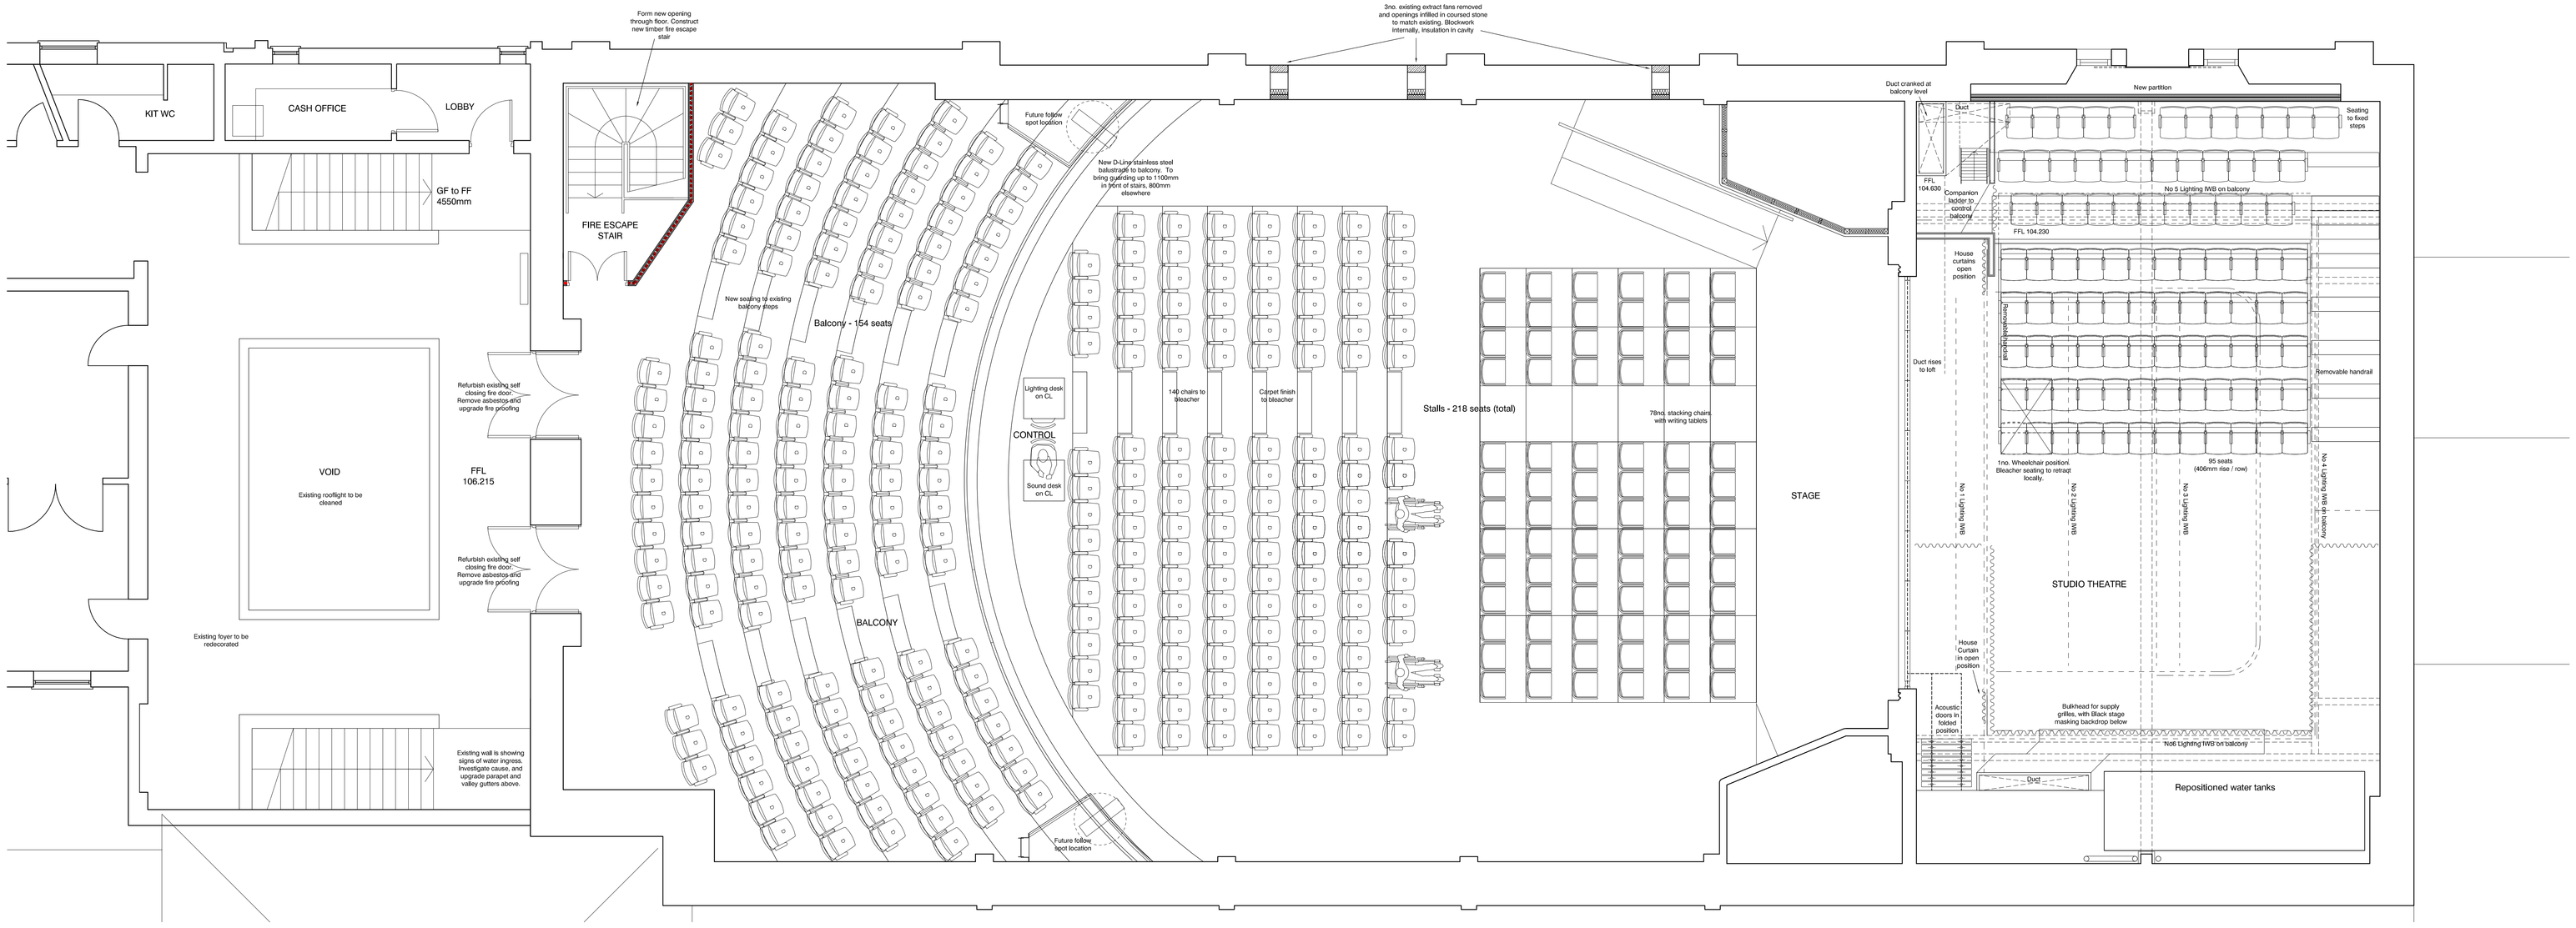

LEVEL 3: PLANS AT BALCONY LEVEL

0 1m 2m 3m 4m 5m
SCALE

notes

1. Refer to figured dimensions, do not scale.
2. If in doubt refer to the Architect before work starts
3. All dimensions are to be checked on site
4. The Architects disclaim responsibility for variations from this drawing made without their written consent
5. Please ensure that there have been no additional revisions to this drawing before starting work.

revisions

A SMH 25.03.09 Ducts and companion ladder altered.
B SMH 08.04.09 Ducts and companion ladder altered.
C SMH 30.04.09 Seating altered
D SMH 07.05.09 General update - Planning application

client
High Peak Borough Council

job
Pavilion Gardens Phase 1
Pavilion Arts Centre: Paxton Suite

drawing
Proposed Plans
Level 3: Balcony. Level 4: Flying Loft

scale 1:50@A1
date 23.03.09

no. 08027(00)104
revision D

drawn by SMH

10 commerce square, the lacemarket, nottingham, ng1 1hs
Marsh.Grochowski is a limited liability partnership

t: 0115 941 1761
f: 0115 950 3675

e: office@arcontext.com
w: www.marsh-grochowski.com

marshgrochowski architects