Existing Front Elevation

Proposed Front Elevation

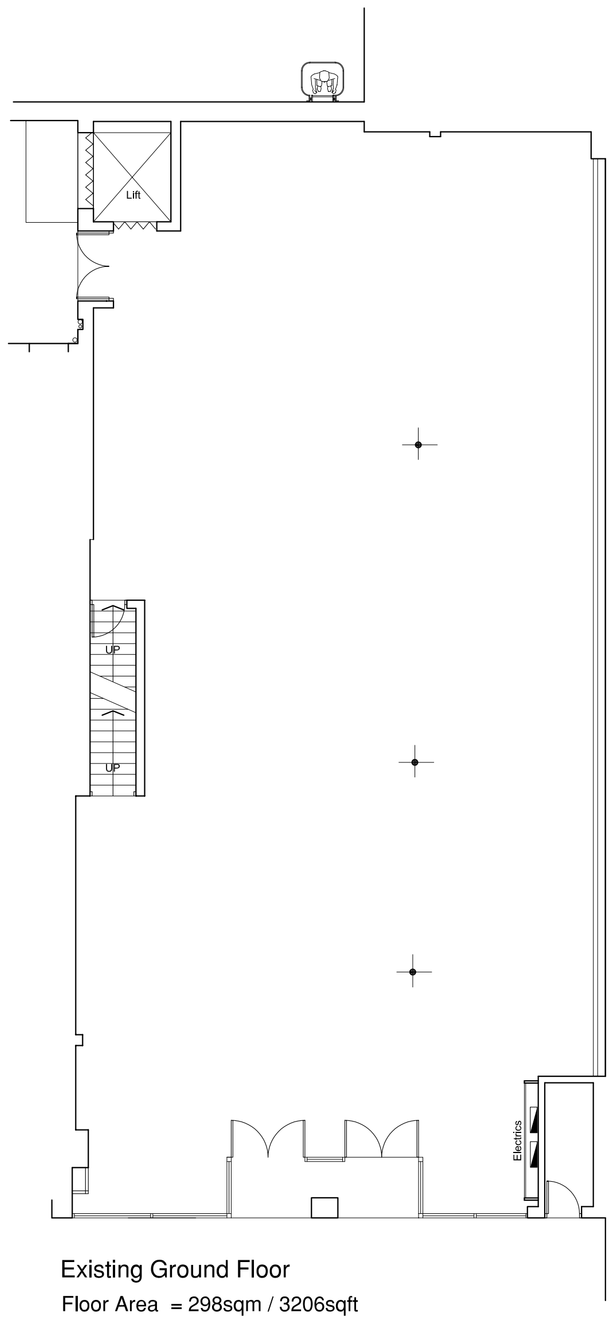

Existing Ground Floor

Floor Area = 298sqm / 3206sqft

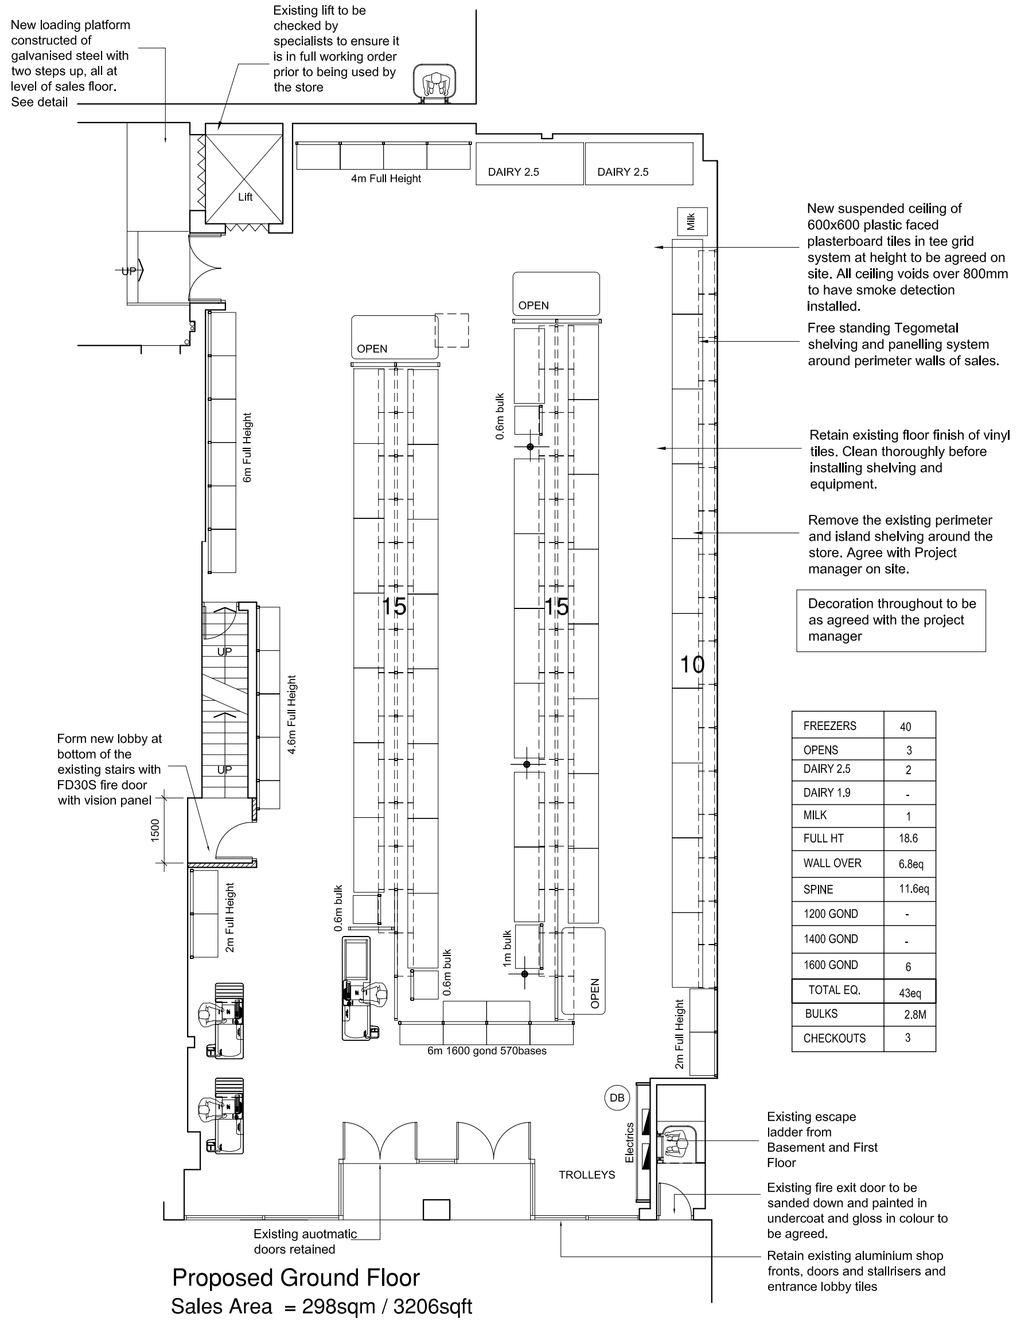

FREEZERS	40
OPENS	3
DAIRY 2.5	2
DAIRY 1.9	-
MILK	1
FULL HT	18.6
WALL OVER	6.8eq
SPINE	11.6eq
1200 GOND	-
1400 GOND	-
1600 GOND	6
TOTAL EQ.	43eq
BULKS	2.8M
CHECKOUTS	3

Proposed Ground Floor

Sales Area = 298sqm / 3206sqft

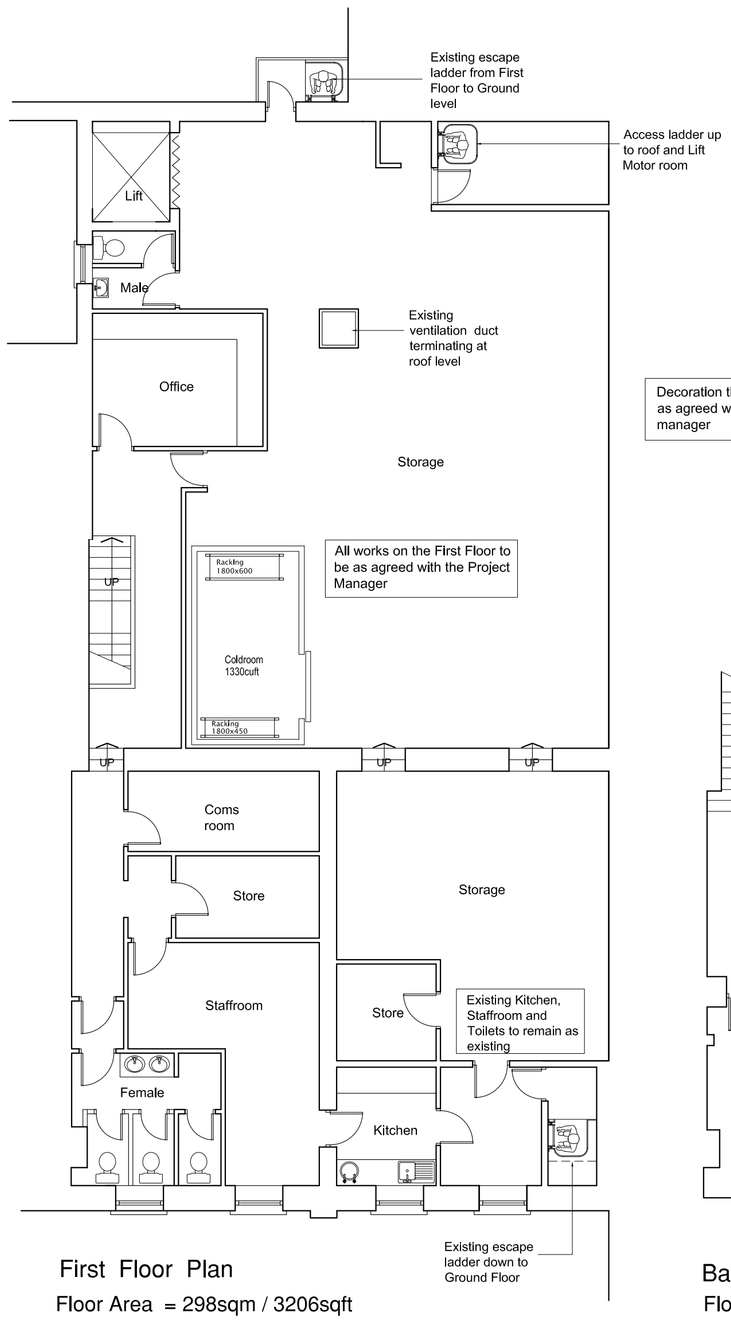

First Floor Plan

Floor Area = 298sqm / 3206sqft

Decoration throughout to be as agreed with the project manager

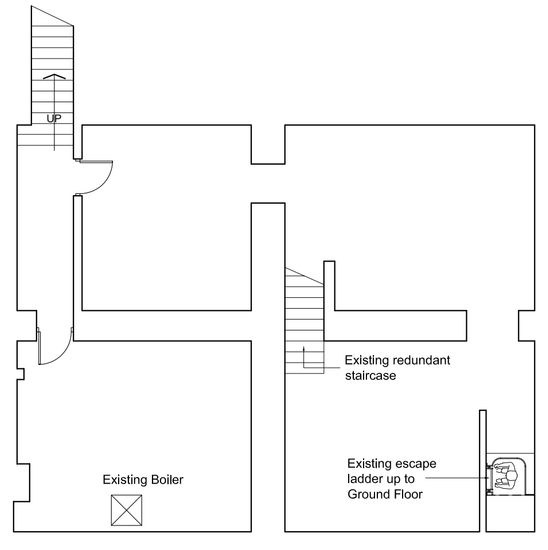

Basement Plan

Floor Area = 112sqm / 1205sqft

Revisions:

Rev	Description	Date

All dimensions to be checked on site and any discrepancies to be reported back to the Architect before proceeding with the works. Air conditioning, Refrigeration and structural drawings by specialist contractors

AREAS			
TOTAL GROSS	7617sqft	NETT SALES	3206sqft
BASEMENT	1205sqft	GROUND	3206sqft
FIRST	3206sqft	SECOND	–

EQUIPMENT SCHEDULE		
DESCRIPTION	EXISTING	PROPOSED
GLASS TOPPED FREEZER		40
COMBINATION CABINETS		
TOTAL EQUIVALENT		40
1.8m ARNEG OPEN		–
2.0m ARNEG OPEN		3
CANGURO DAIRY 2.5M		2
CANGURO DAIRY 1.9M		
MILK CHILLER		1
FRUIT & VEG		–
GROCERY SHELVING		
FULL HEIGHT	–	18.8
WALL OVER		6.8eq
SPINE		11.6eq
1200 HIGH GONDOLA		–
1400 HIGH GONDOLA		–
1600 HIGH GONDOLA		4.8
BULK END FEATURE		–
TOTAL EQUIVALENT		42.2eq
GROCERY FIXTURES		
1902'S		–
1m BULK		1
0.6m BULK		2
SWEET GONDOLAS		–
COLDROOM		
CHECKOUTS		3

project

Ex Woolworths Store,
9-11 High Street West,
Glossop
SK13 8AN

client: cooltrader

title: Existing and Proposed Plans and Elevations

date:

scale: 1:100, 1:50 @A1 1:200, 1:100@ A3

drawn:

jpj john parry jones
architectural design services
1 Llwynon Terrace
Great Orme,
Llandudno.
Conwy.
LL30 2QP
Tel/Fax: 01492 873042
Mobile 07778 636792
email: jpjacad@aol.com

drawing no.: CT-033 | Drg No. 010 | Rev.

© Copyright john parry jones – architectural design services